

ALTER HIP ROOF ON GARAGE (ONLY) TO FLAT ROOF

AMENDED PLAN
Ref. A1

SOUTH HOLLAND DC
HOUSING & PLANNING
- 7 SEP 1997
Ref: 0166/96

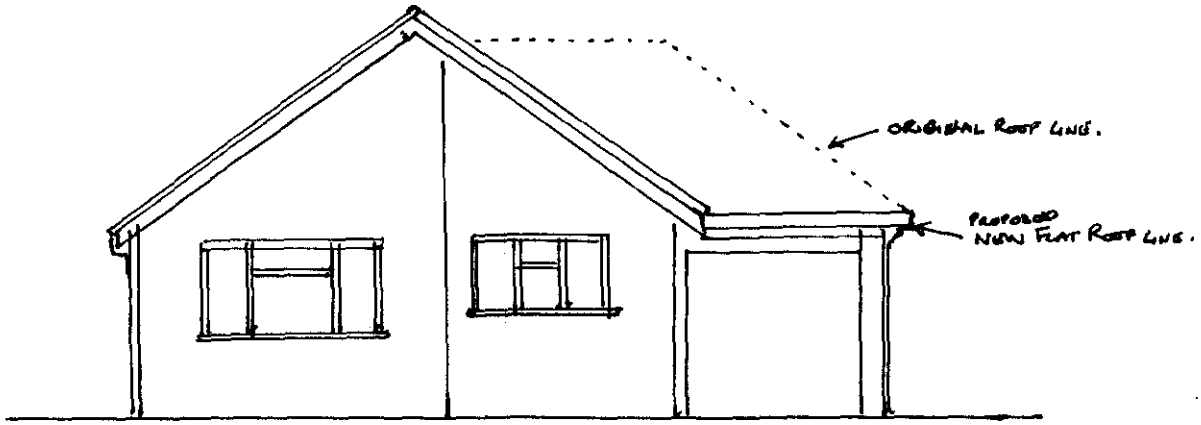


FRONT

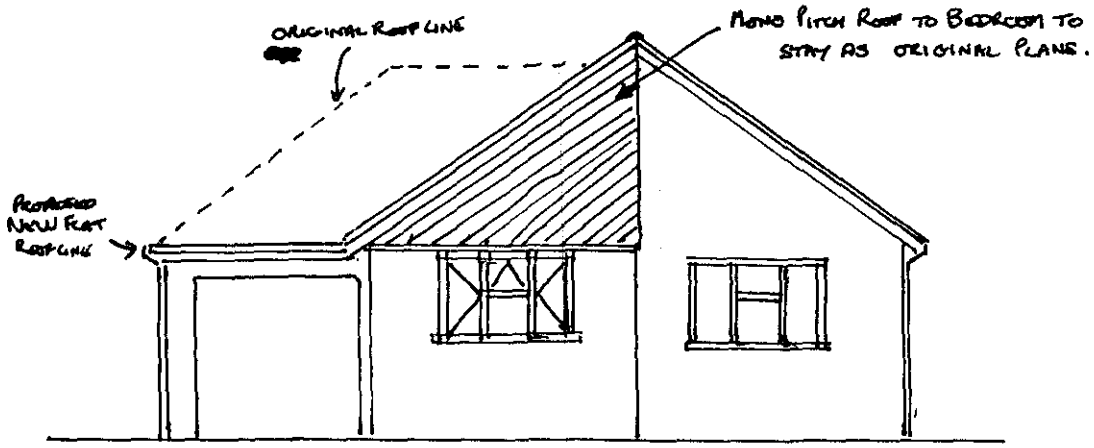

REAR

AMENDED PLAN
Ref. A1

SOUTH HOLLAND DC
HOUSING & PLANNING
- 1 SEP 1997
Ref: 0166/96.

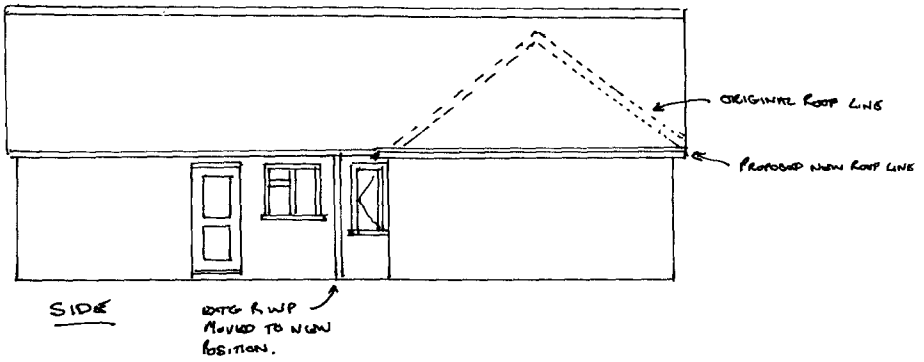


REVERSE SIDE WITH LOOK THE SAME AS PASSED PLANS.

H09/0166/96
B09/0107/96.

PROPOSED ALTERATIONS
FOR MR & MRS M. THOMPSON.
23 ST. WILLIAMS COURT, HOLBEACH.

3435
510
1810
810
LINE OF FOUNDATIONS
@ BOX - NTEL 200 OVER
100X100 SW POST BOLTED TO WALL
1G L1/S LINTEL OVER EXTG WINDOW RE-USED
2905
BEDROOM 3
3335
A
3600
950
1G L1/S LINTEL OVER
1000
700
1G L1/S LINTEL OVER
EXISTING WINDOW OPENING INFILLED WITH BRICK & BLOCK AS EXTG
BEDROOM 2
NEW STUD WALL 75X50 STUDS @ 400 CTRS PLSTB'D BOTH SIDES
1G L1/S LINTEL OVER NEW OPENING
BEDROOM 1
LOUNGE
HALL
A.C.
KITCHEN
GARAGE
PIERS 200X200
4970
5600
315
ORWP
NEW R.W.P TO NEW SOAKAWAY STORM DRAINS TO BE 100mm ϕ SMOOTH BORE P.V.C. FLEXIBLE JOINTED & BEDDED IN PEA GRAVEL LAID AT 1:40 - 1:80 FALL DISCHARGING INTO NEW SOAKAWAY MIN 1M3 & MIN 5M FROM ALL BUILDINGS
A
100X100 SW POST BOLTED TO WALL
1G BOX LINTEL 200 OVER
315
630
2385
315
2700
665
R.W.P TO NEW SOAKAWAY


PROPOSED PLAN 1:50

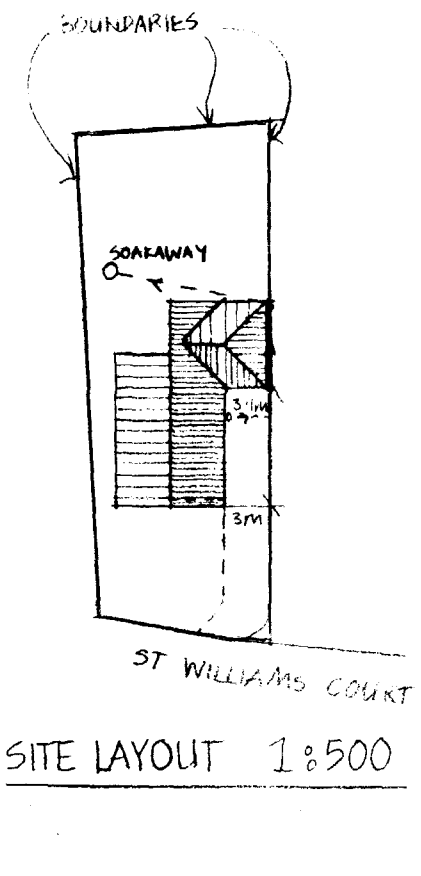


SITE LAYOUT 1:500

SOUTH
HOU
22 FE
Ref:0166/96


PROPOSED EXTENSION,
FOR MR. & MRS. M. THOMPSON,
23 ST. WILLIAMS COURT, HOLBEACH
PROPOSED PLAN & SITE LAYOUT
DWG Nº 96/1/2
KAREN BRADLEY, ARCHITECT.

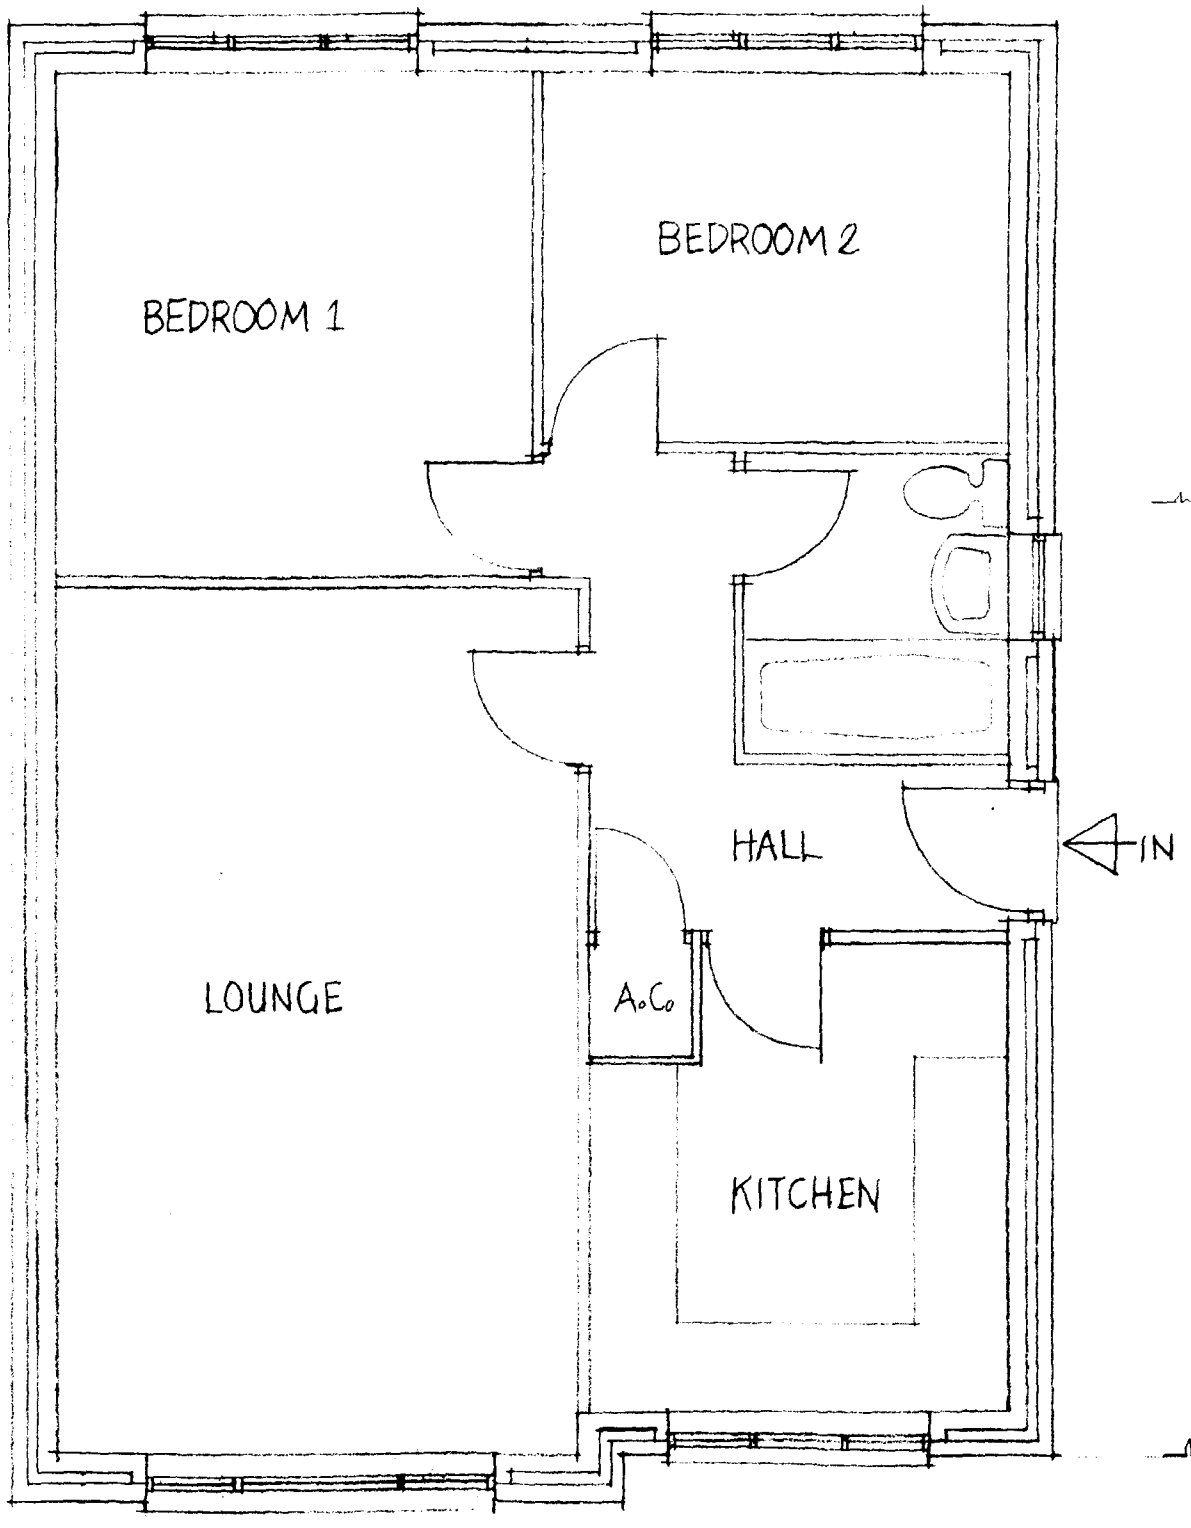


EXISTING PLAN 1:50

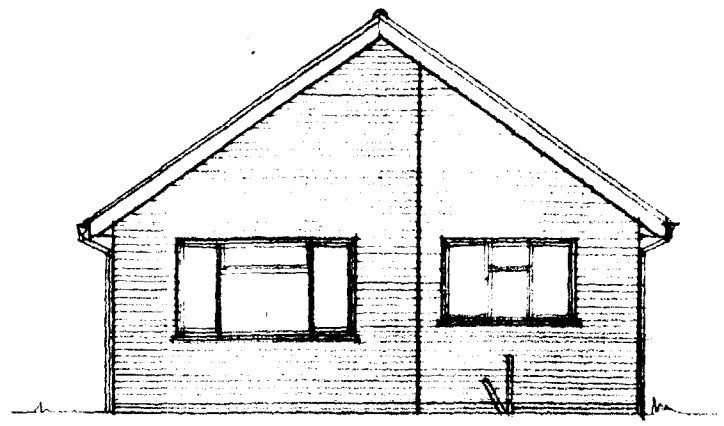


FRONT

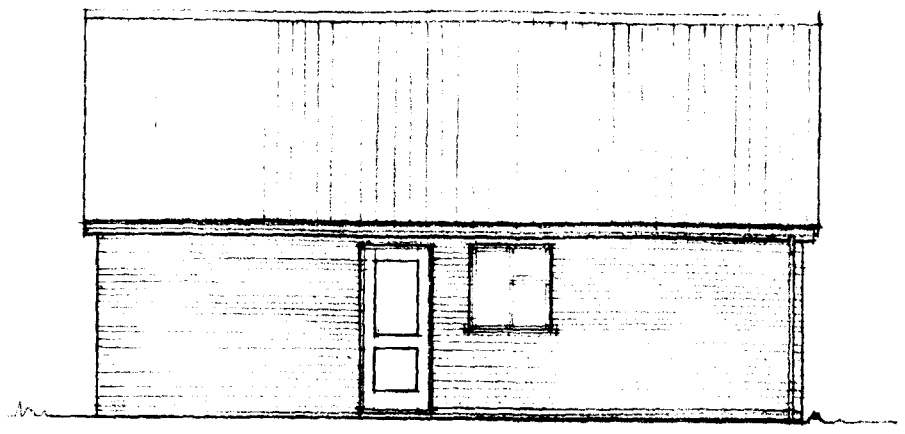

SIDE

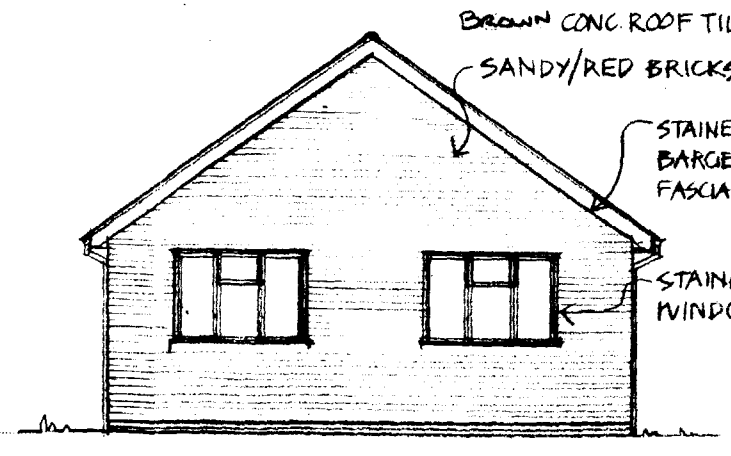

REAR

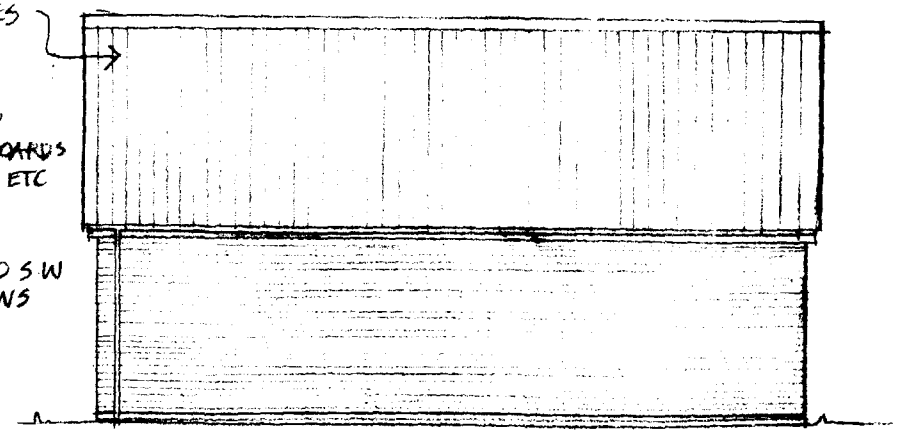


SIDE


EXISTING ELEVATIONS 1:100

SOUTH HOLLAND
22 FEB
Ref: 0166/96

PROPOSED EXTENSION,
FOR MR & MRS M. THOMPSON,
23 ST. WILLIAMS COURT, HOLBEACH
EXISTING PLAN & ELEVATIONS
DWG Nº 96/1/1
KAREN BRADLEY. ARCHITECT.

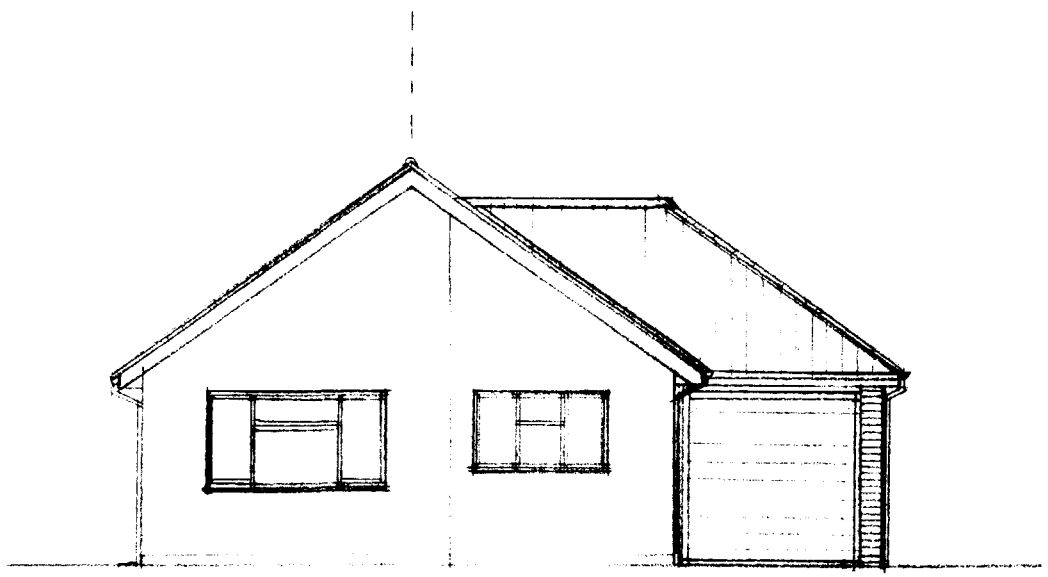


FRONT

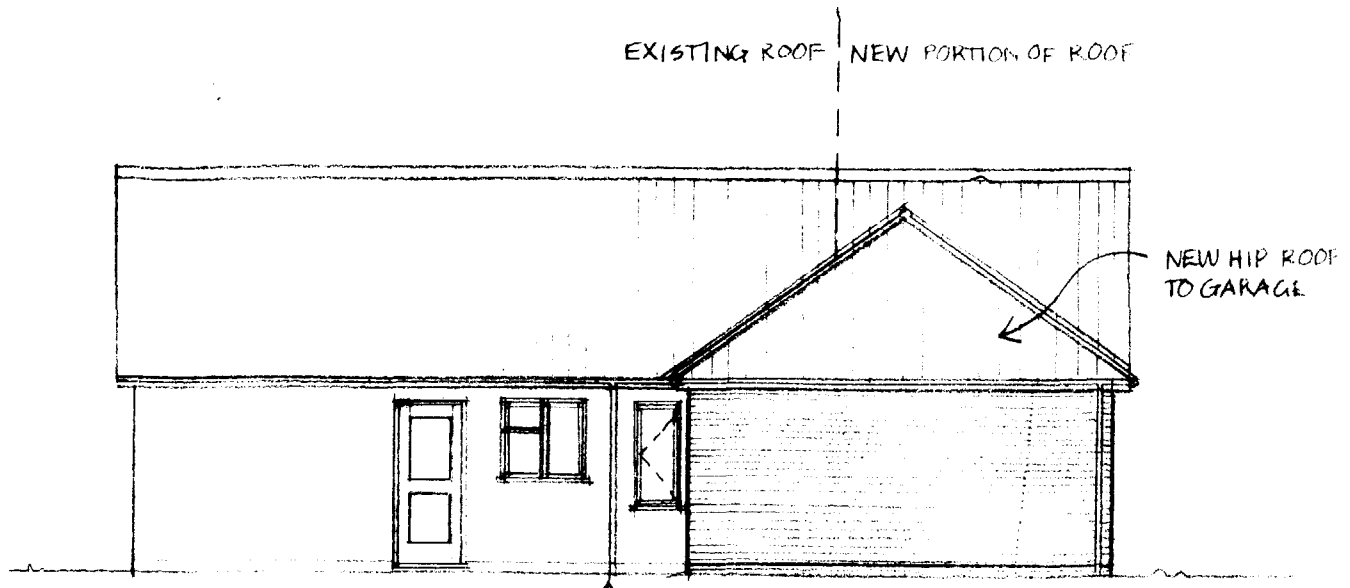


SIDE

NOTE
ALL NEW MATERIALS USED TO BE AS EXISTING

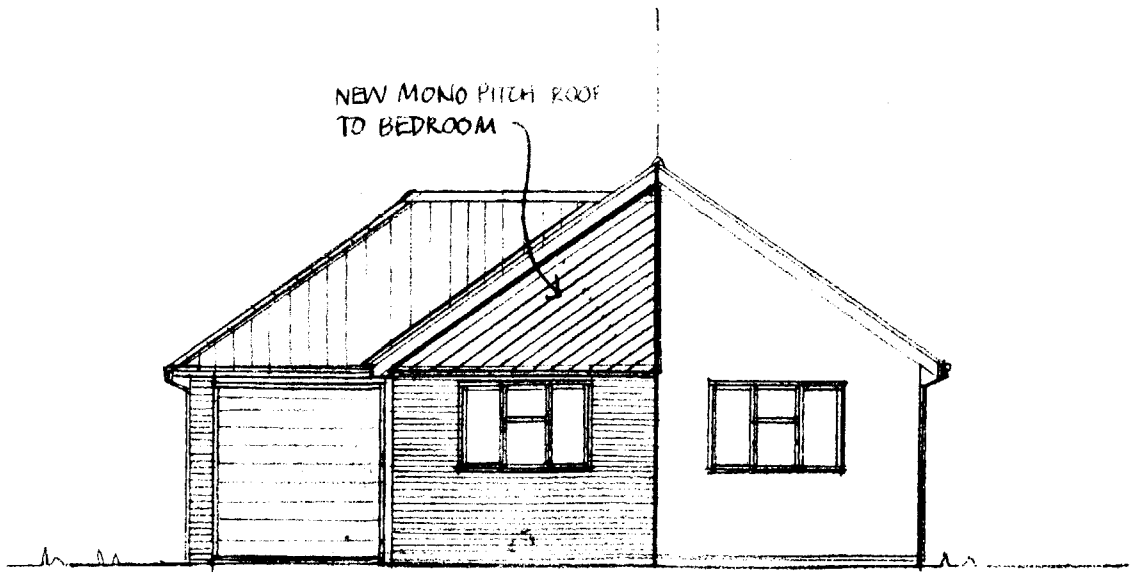

REAR

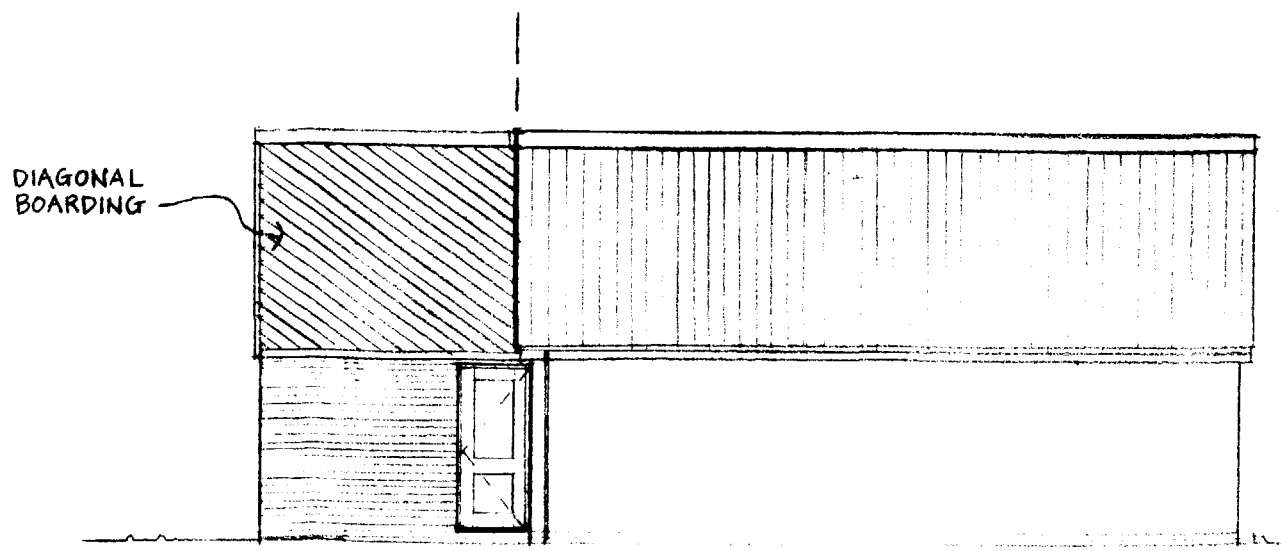

SIDE

Ref 0166/96

PROPOSED EXTENSION,
FOR MR. & MRS. M. THOMPSON,
23 ST. WILLIAMS COURT, HOLBEACH
PROPOSED ELEVATIONS
DWG N° 96/1/3
KAREN BRADLEY, ARCHITECT