


LOCATION PLAN 1:2500

SOUTH HOLLAND DC
HOUSING & PLANNING
23 FEB 1999
Ref: 0168/99

DETERMINED
PLAN

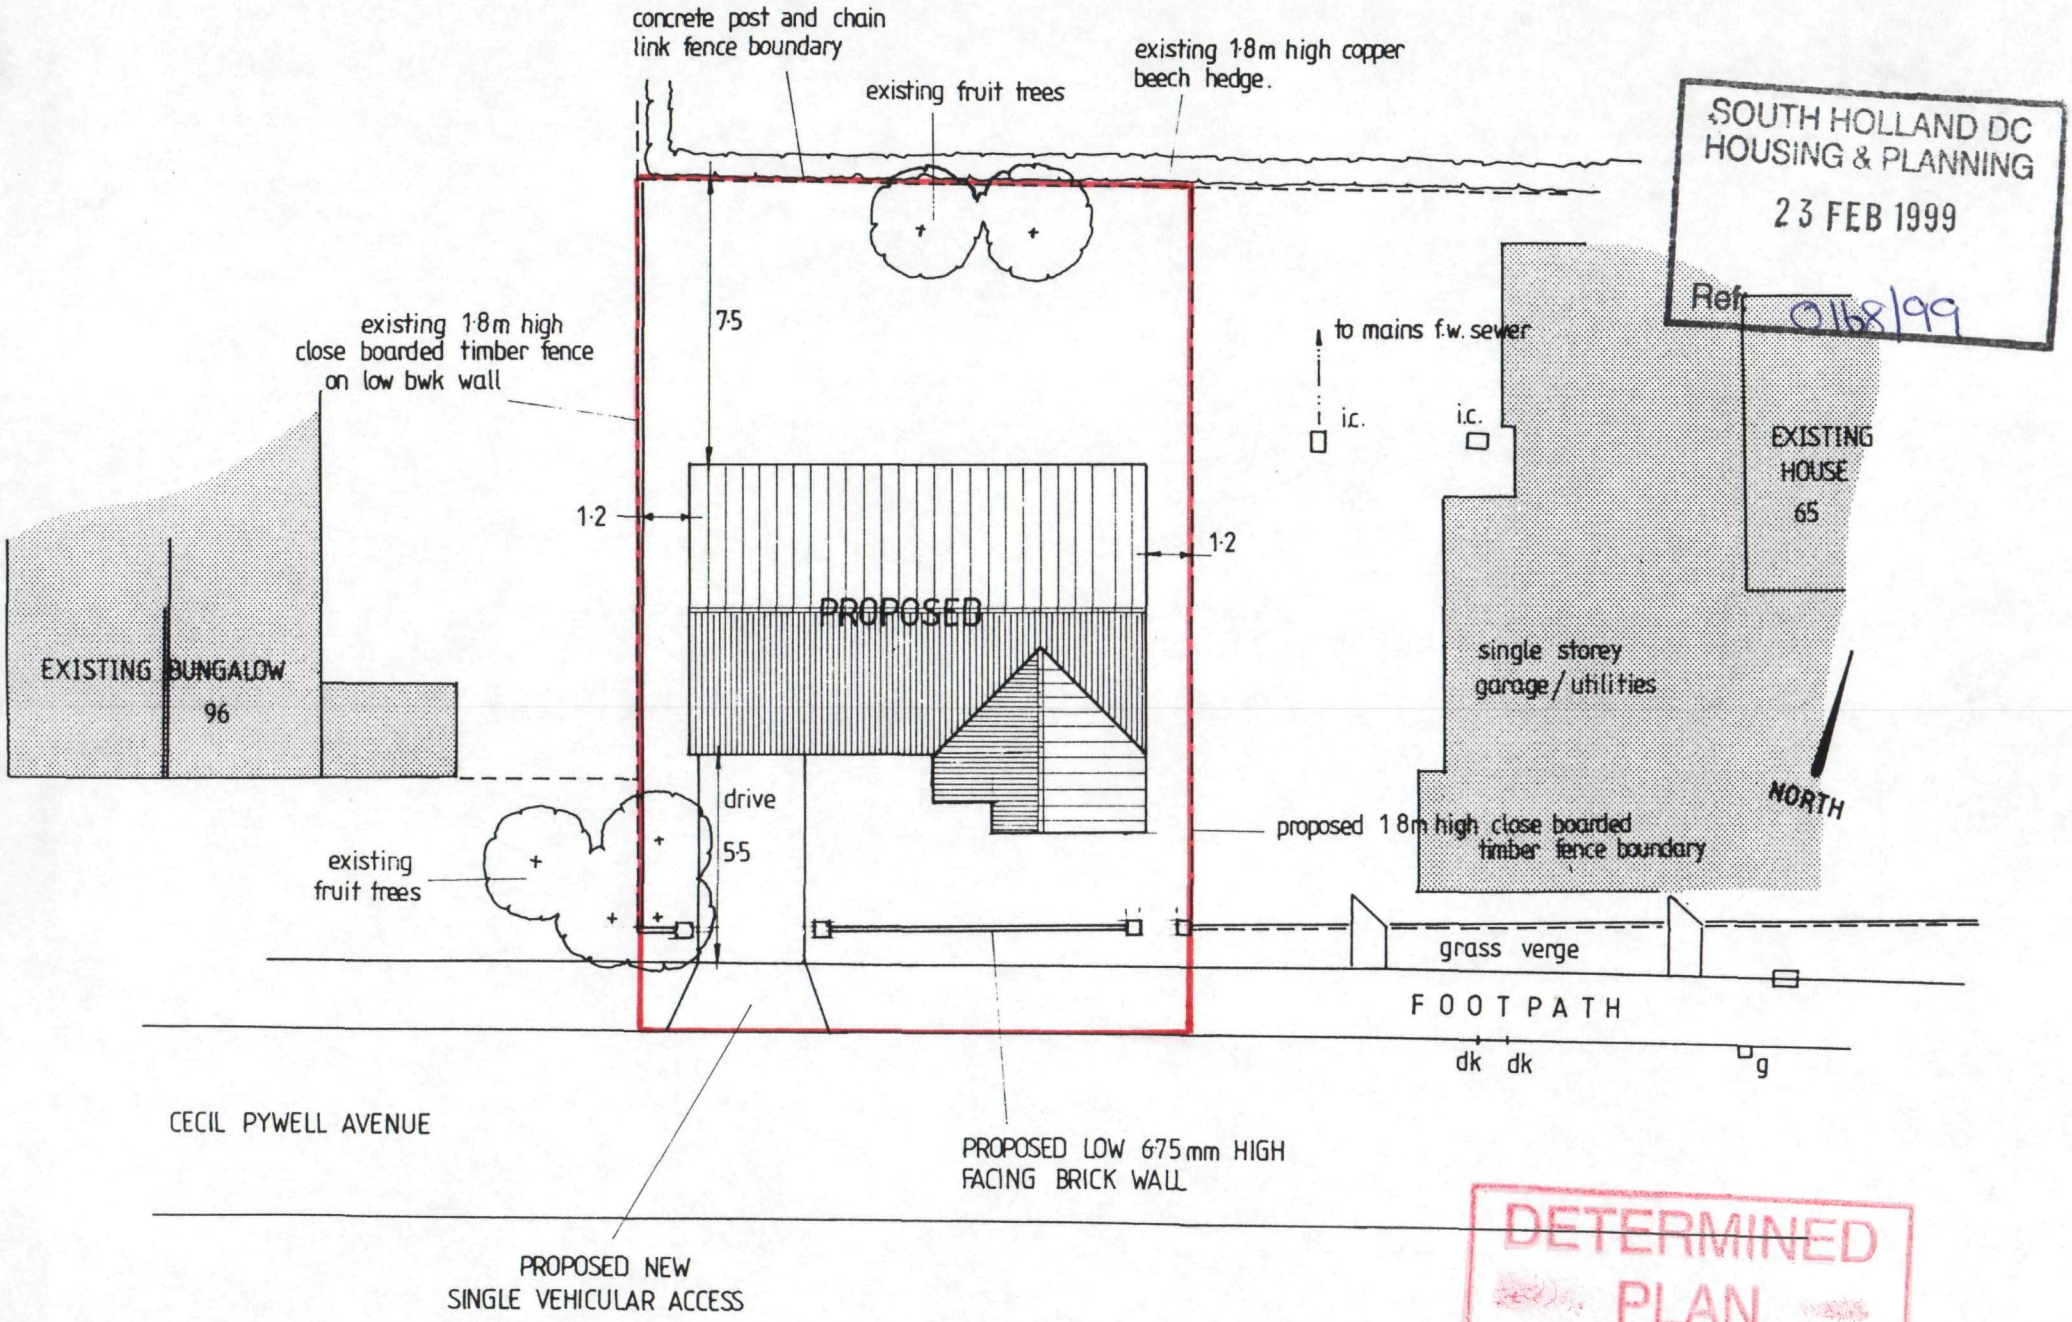


SOUTH HOLLAND DC
HOUSING & PLANNING
23 FEB 1999
Ref. 0168/99

DETERMINED
PLAN

SITE LAYOUT PLAN

1:200

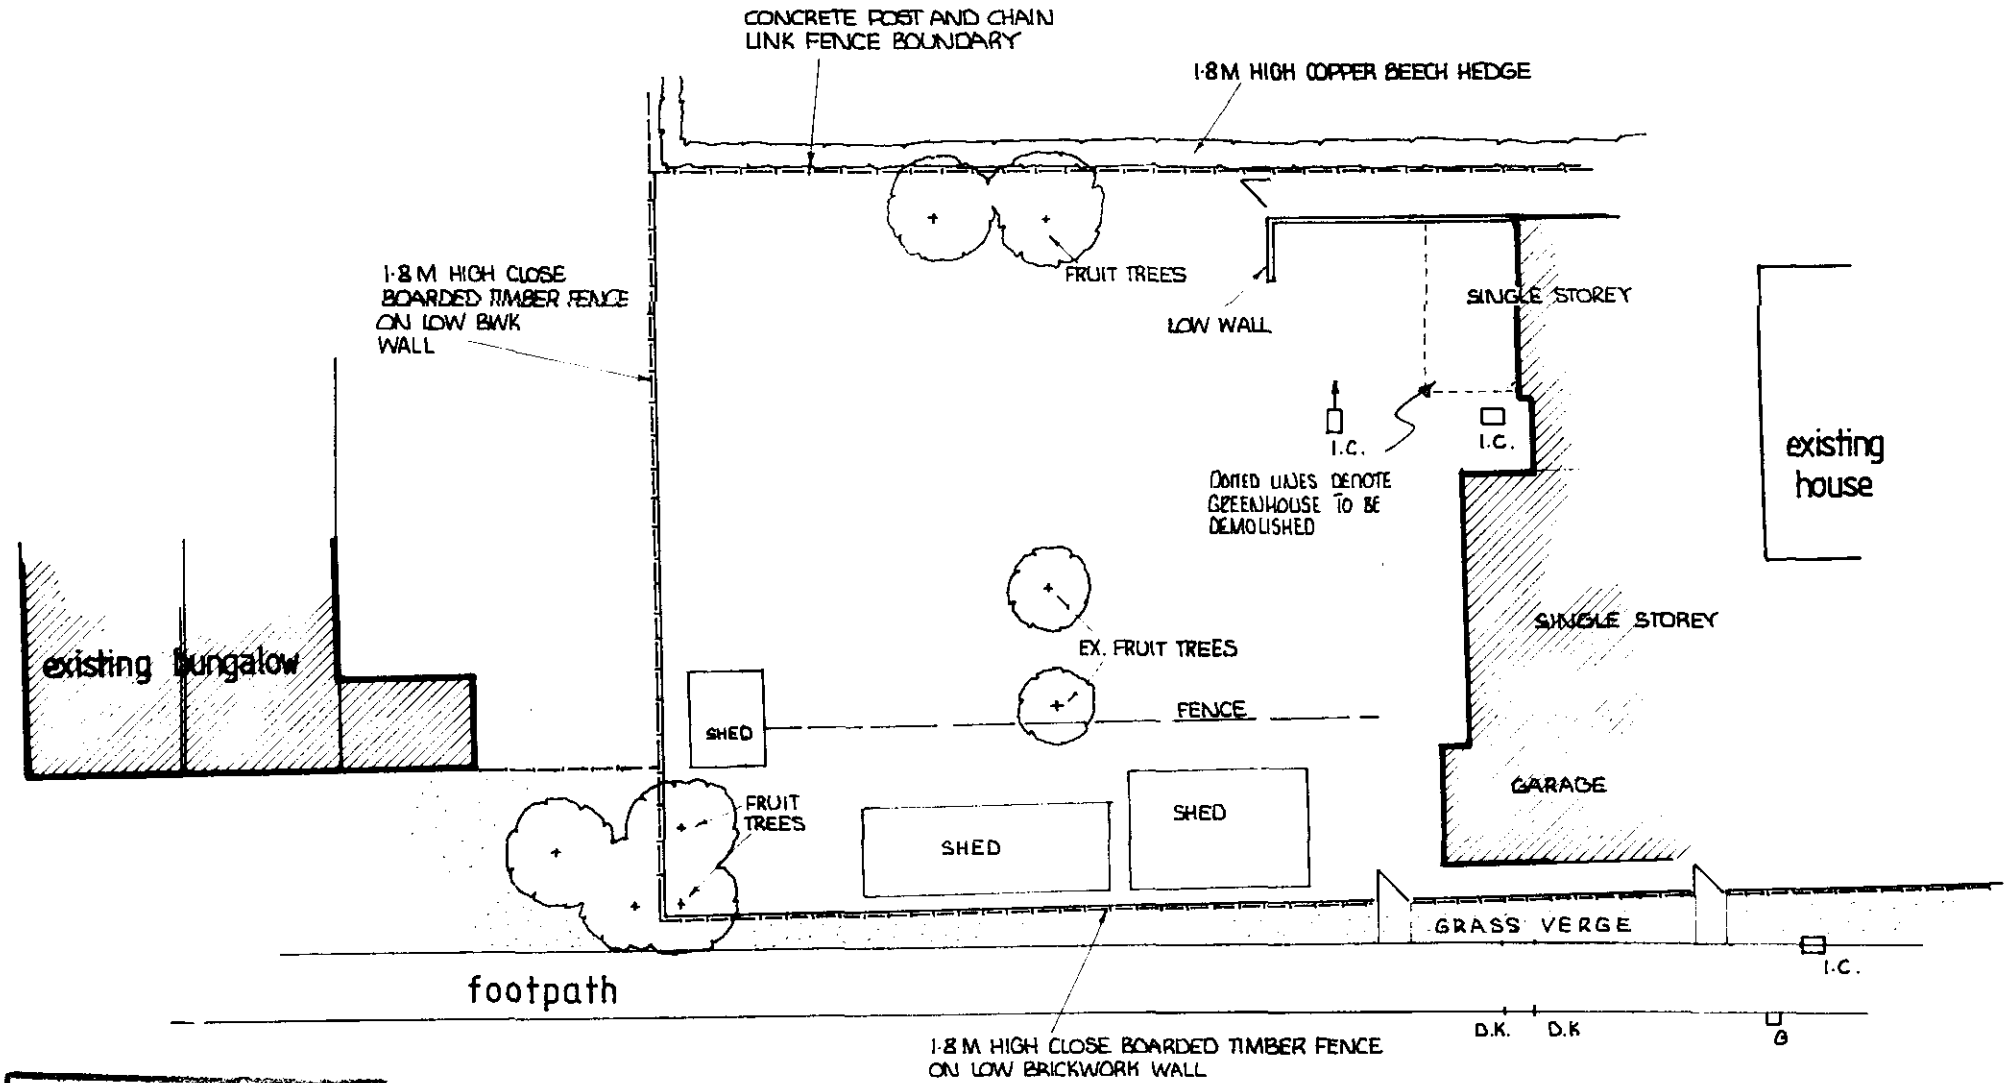

SOUTH HOLLAND DC
HOUSING & PLANNING
23 FEB 1999
Ref: 0168/99.

DETERMINED
PLAN

BLOCK PLAN AS EXISTING SCALE 1:200