



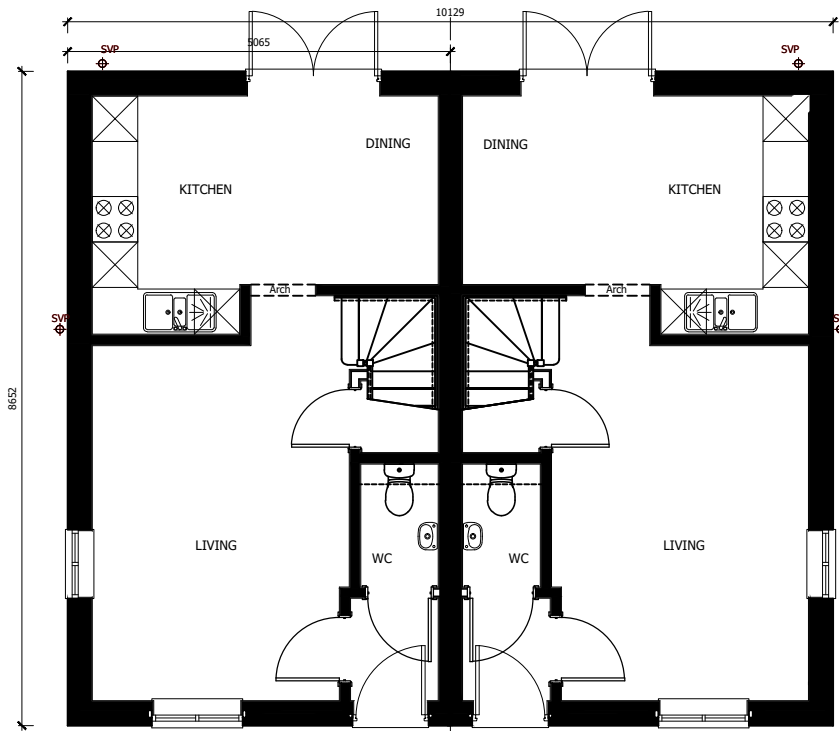


GROUND FLOOR

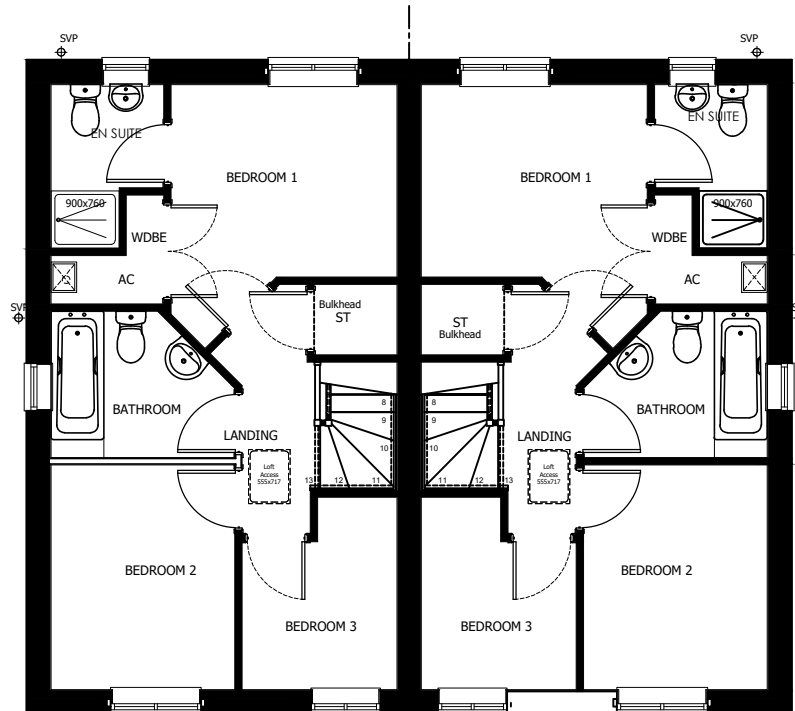


FIRST FLOOR




FRONT ELEVATION

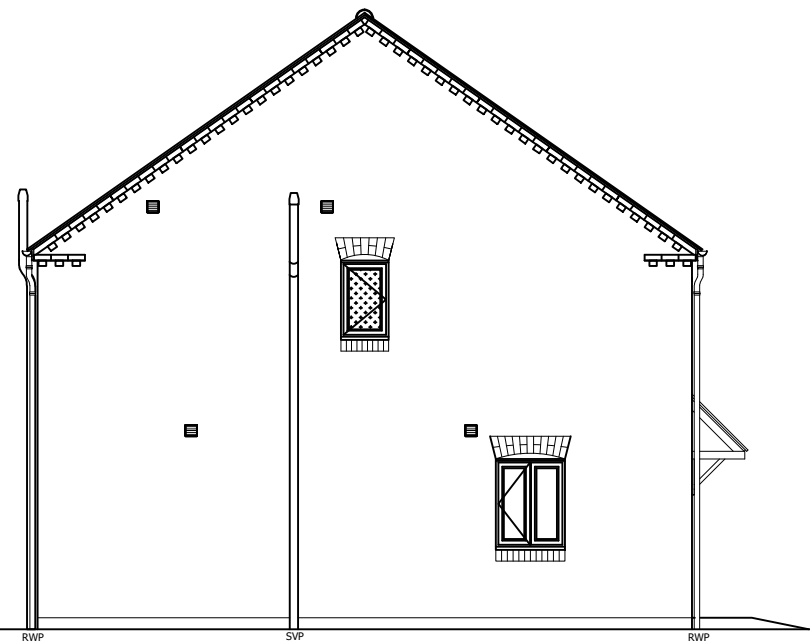


SIDE ELEVATION

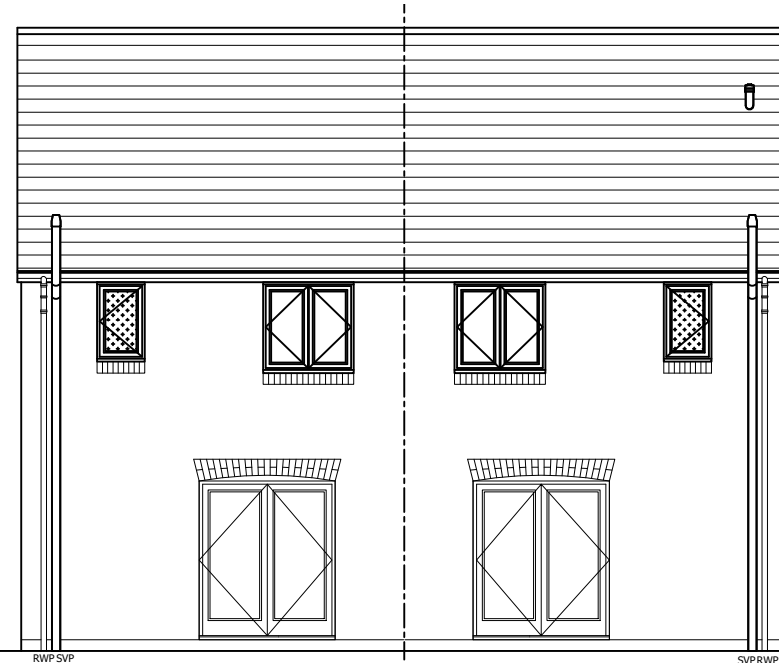

REAR ELEVATION

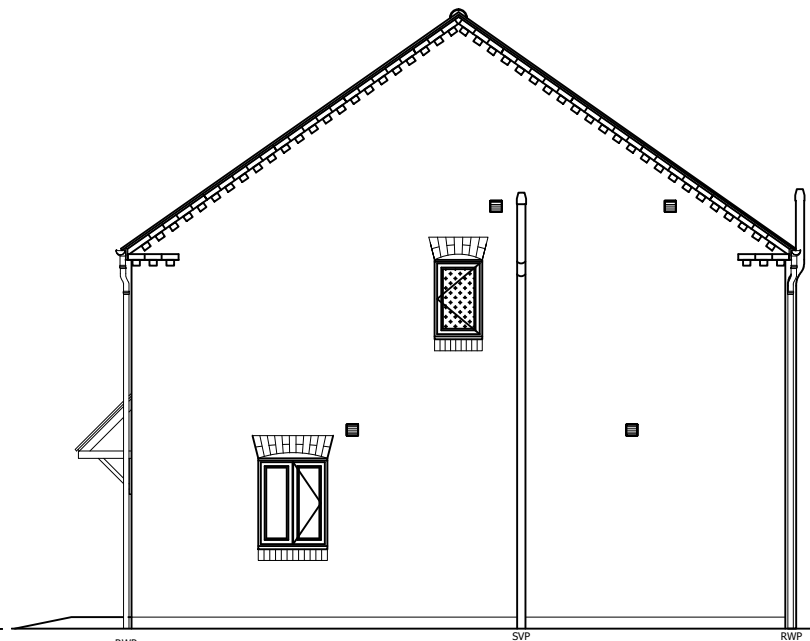

SIDE ELEVATION

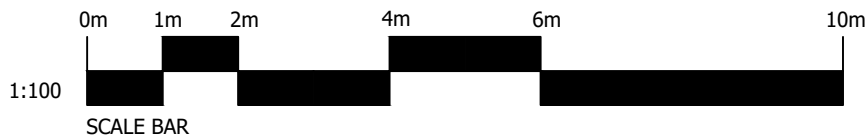

HOUSE TYPE:		CLYDE (783 sq ft)	
DRAWING:		Design Sheet	
SCALE:	1:100@A3	DRAWN:	CMA
DATE:	07.02.2018	REVISION:	-
DRAWING No:		CLY-001	