


Battle Fields Farm
1008 2·220
1009 ·370
1010 1·427
1011 ·207
Cemetery Lodge
1007 ·533
1006 ·530
1014 1·321
1016 1·217
F.P.
989 13·111
1004 2·495
990 4·359
986a ·695
986 1·299
984 1·259
985 1·072
988 4·270
ETERY
972 2·939
973 1·980
981 4·250
977 ·494
979 2·540
978 ·985
Allotment Gardens
976 7·074
974 ·334
963 ·781
962 ·597
961
964 ·129
965 1·277
1102a ·324
1100 ·652
Methodist Chapel (Primitive)
Well
Carlton House
Bleak House
C.R.
956 1·359
Police Station
957 1·087
Ivy Cottage
958 1·840
960
Malthouse
255
959 2·197
Maltimore House
1097 1·085
955a 1·163
955 2·317
Old Brick Pits
950 1·290
947 ·205
946 3·555
944 ·442
943 7·511
1099 6·499
951 ·625
953 ·376
954 ·190
952 ·792
Dake's Lane
933 10·598
935 2·798
Old Fish Ponds
936 1·378
945 1·344
C.D.
3·150

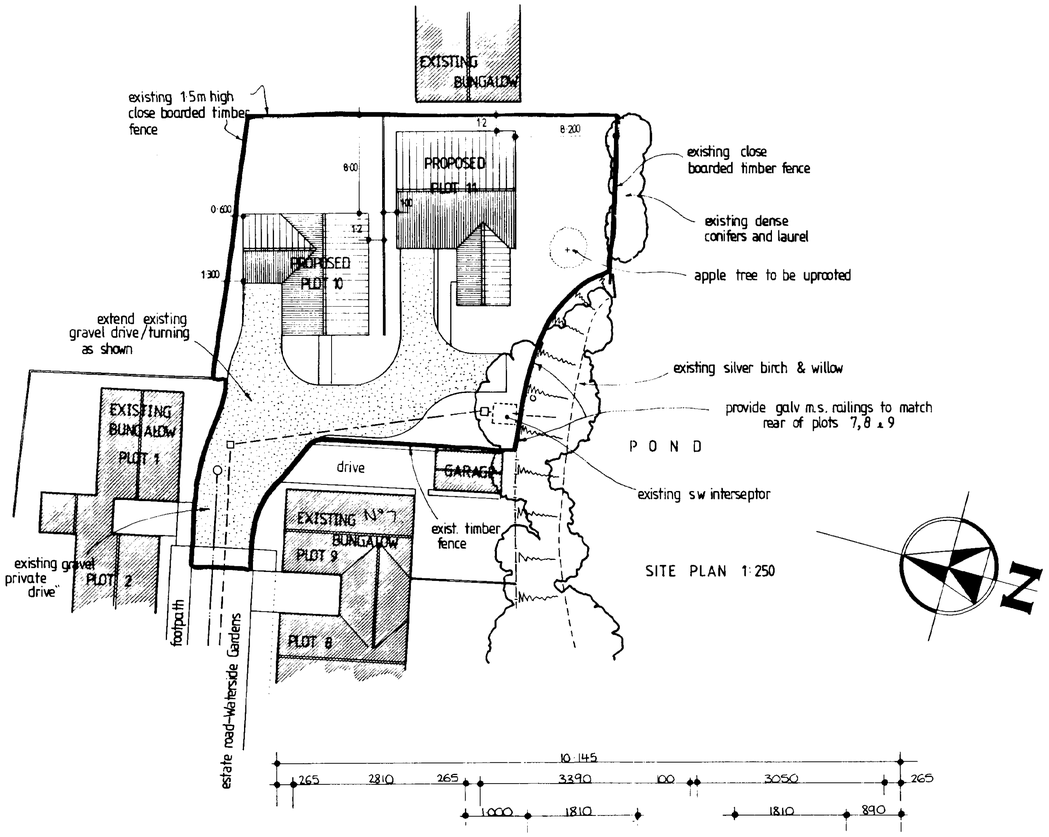


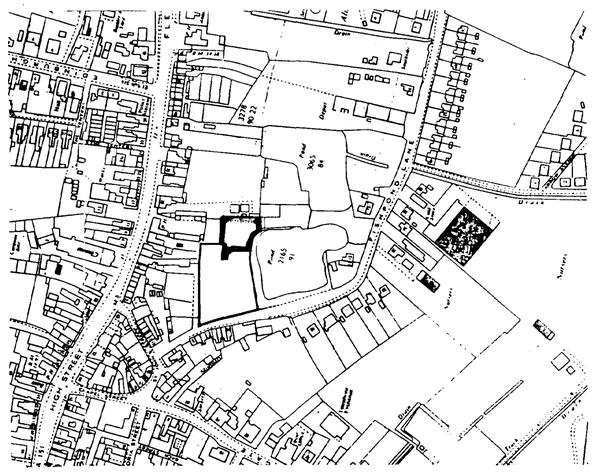

LOCATION PLAN

1:2500 SCALE

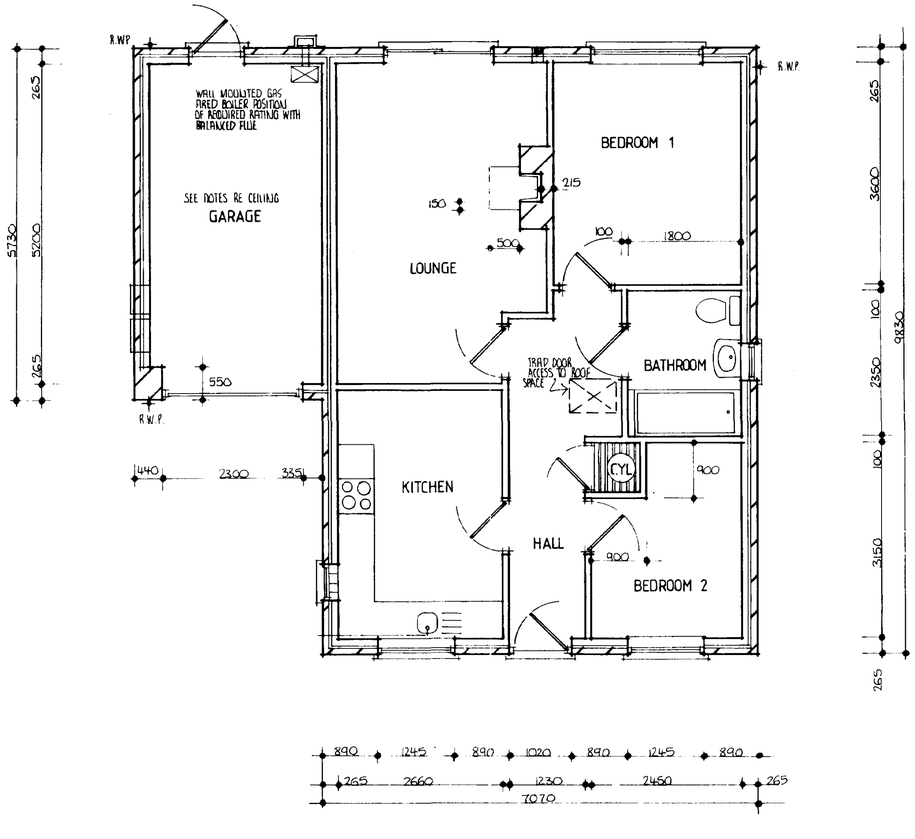

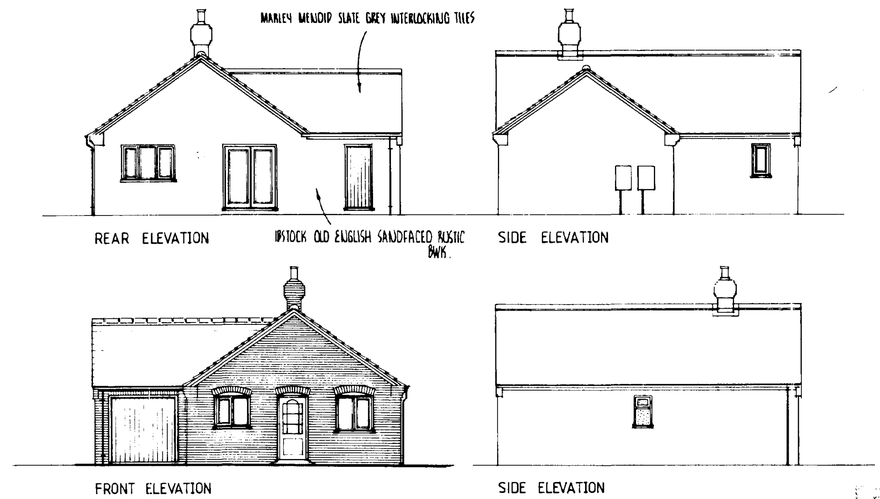

SOUTH HOLLAND DC
HOUSING & PLANNING
05 APR 2000
Ref: 0731 00

PODDINGTONS

Architectural Design Consultants


43 Double Street, Spalding, Lincs. PE11 2AA
Tel: 0775 761856 & 768296. Fax: 0775 710218

project
RESIDENTIAL DEVELOPMENT:
OFF FISHPOND LANE, HOLBEACH,
SPALDING. LINCOLNSHIRE.
FOR: MR. I. B. Mc EWAN.


drawing
PLOT 10 "WATERSIDE GARDENS"

scale: 1100 1 50 1:250, 1:2500
drawing no: 2448 — 500
date:
drawn:
checked:

DETERMINED PLAN

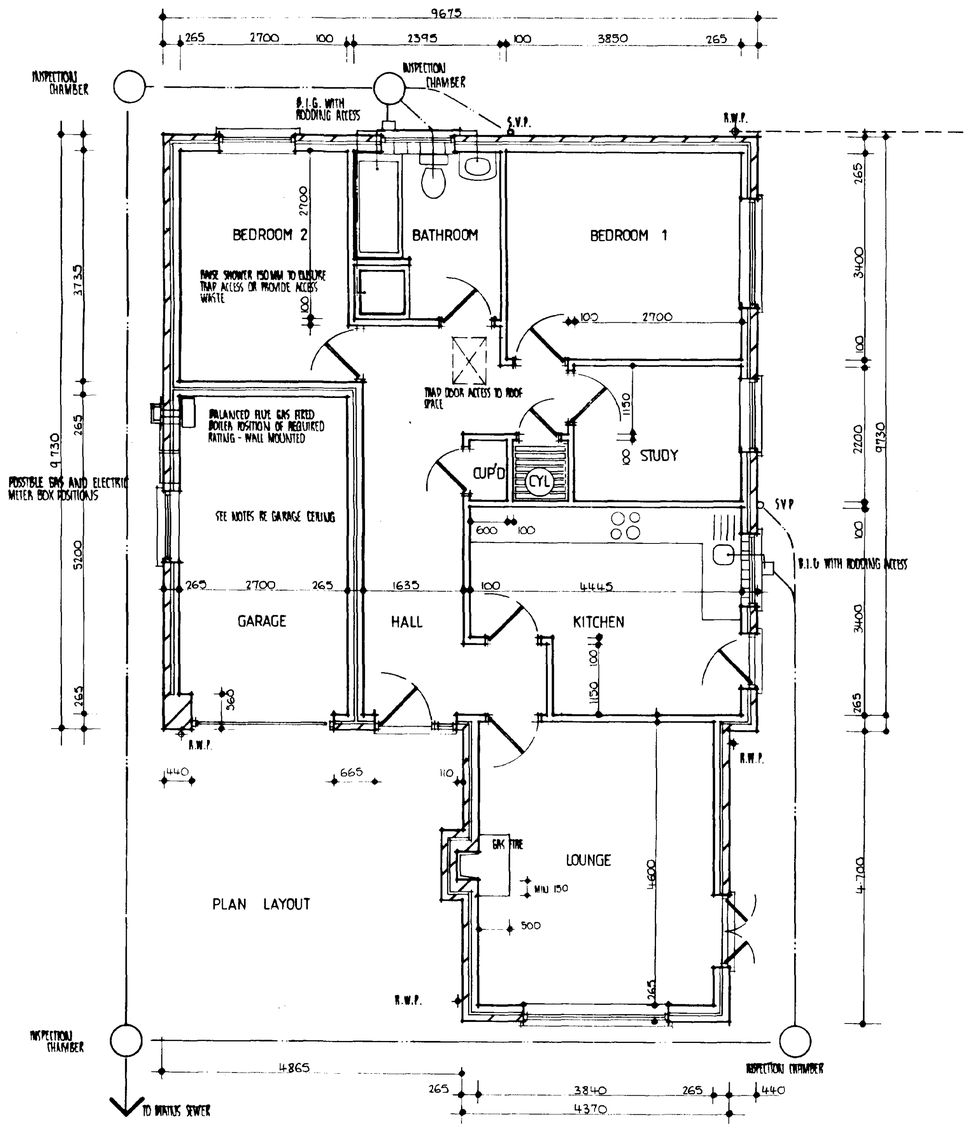


MARLEY MINERVA SLATE GREY INTERLOCKING TILES

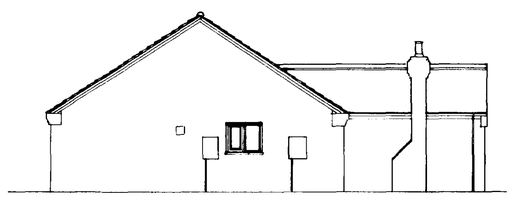


SIDE ELEVATION


IBSTOCK CATTYBROOK BRONSWICK ANTIQUE RED FACE BWK.

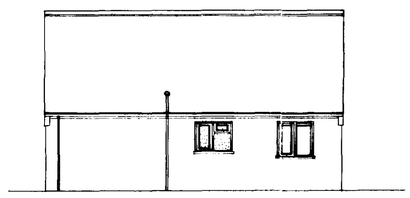

REAR ELEVATION

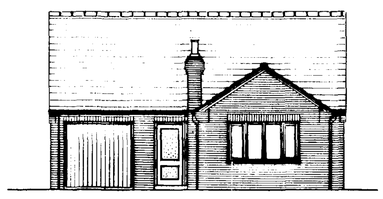

FRONT ELEVATION

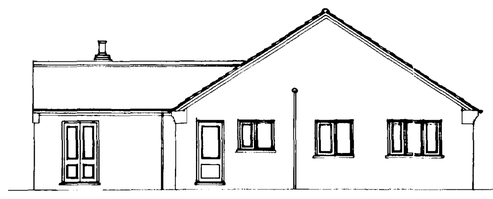

SIDE ELEVATION

RECEIVED
HOUSING & PLANNING
05 APR 2000
Ref: 0173/00

PODDINGTONS

Architectural Design Consultants


43 Double Street, Spalding, Lincs. PE11 2AA
Tel: 0775 761856 & 768296. Fax: 0775 710218


project:
RESIDENTIAL DEVELOPMENT:
OFF FISHPOND LANE, HOLBEACH,
SPALDING. LINCOLNSHIRE.
FOR: MR. I. B. Mc EWAN.

drawing:
PLOT 11 "WATERSIDE GARDENS"

scale	drawing no
1 50 1 100	2448 — 501
date	drawn
	checked


DETERMINED PLAN

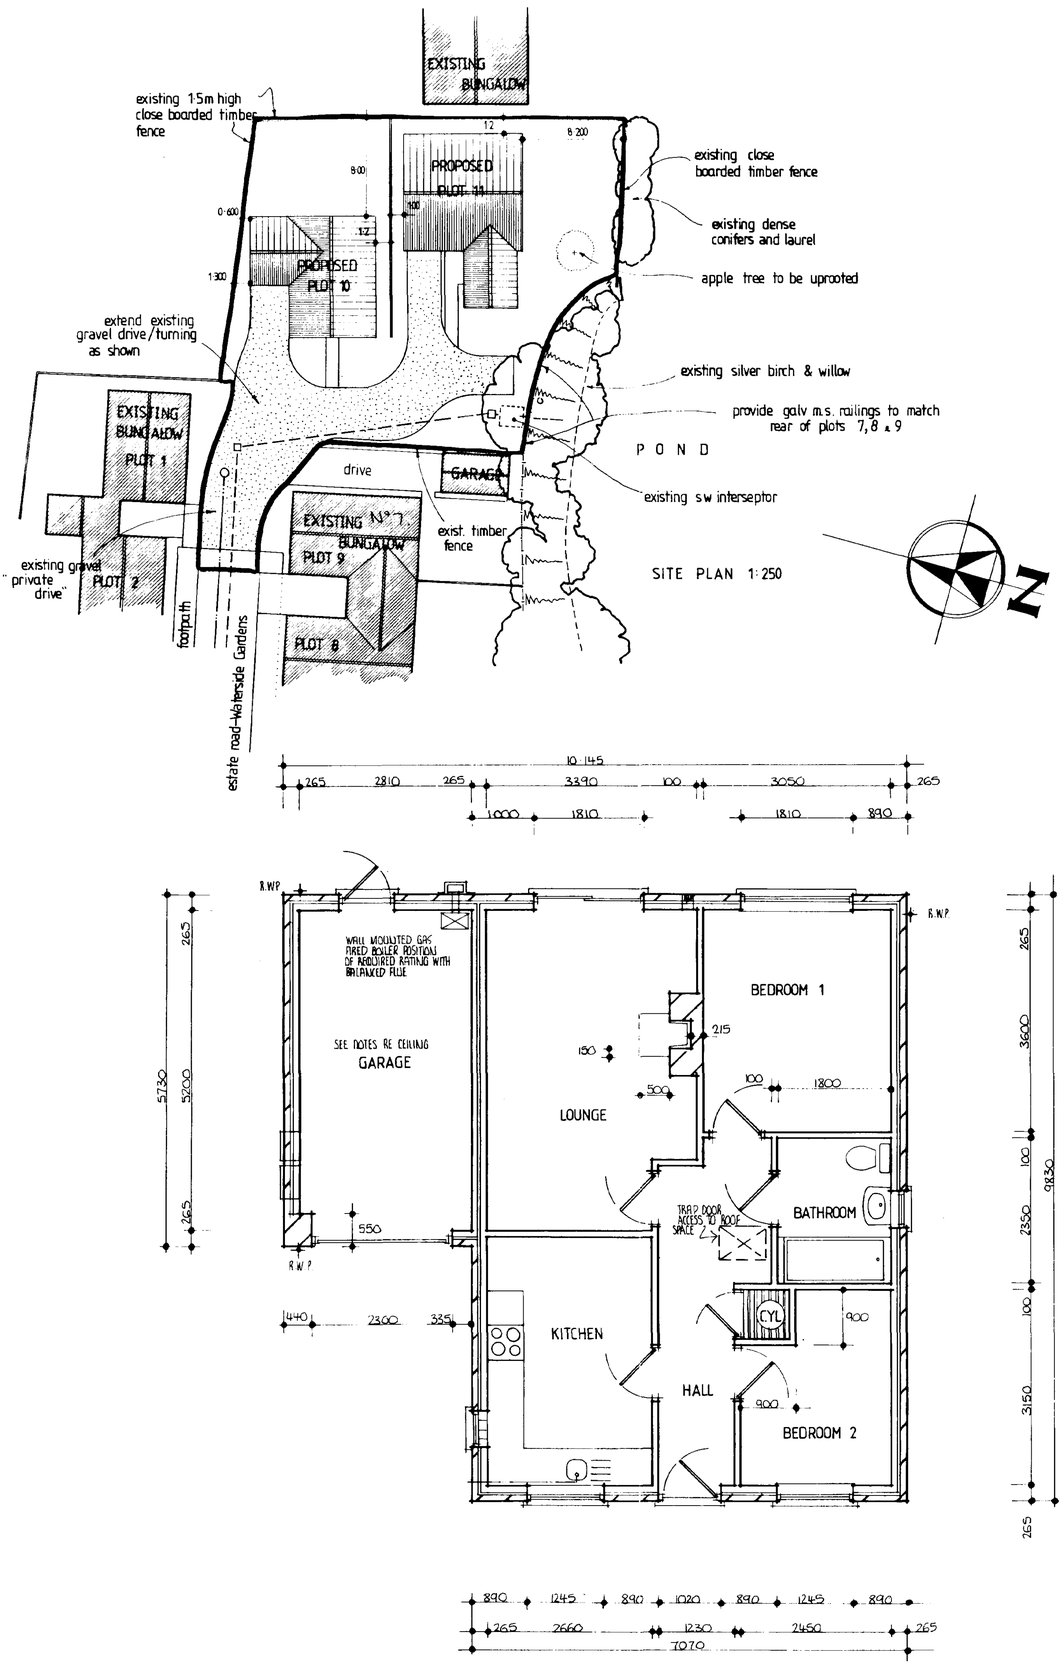

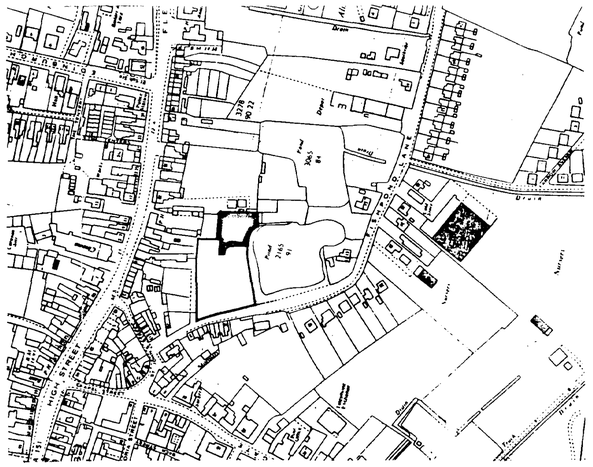

LOCATION PLAN

1:2500 SCALE

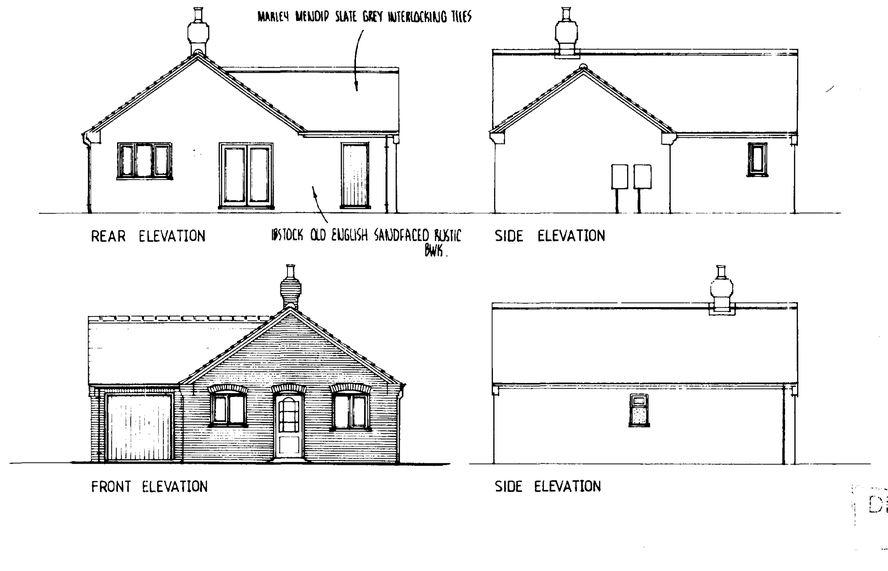

SOUTH HOLLAND DISTRICT COUNCIL
HOUSING & PLANNING
05 APR 2000
Ref: 0173/00

DETERMINED PLAN

PODDINGTONS

Architectural Design Consultants

43 Double Street, Spalding, Lincs. PE11 2AA
Tel: 0775 761856 & 768296. Fax: 0775 710218

project
RESIDENTIAL DEVELOPMENT:
OFF FISHPOND LANE, HOLBEACH,
SPALDING. LINCOLNSHIRE.
FOR: MR. I. B. Mc EWAN.

drawing
PLOT 10 "WATERSIDE GARDENS"

scale	drawing no
1100 1 50 1:250 , 1:2500	2448 — 500
date	drawn / checked