
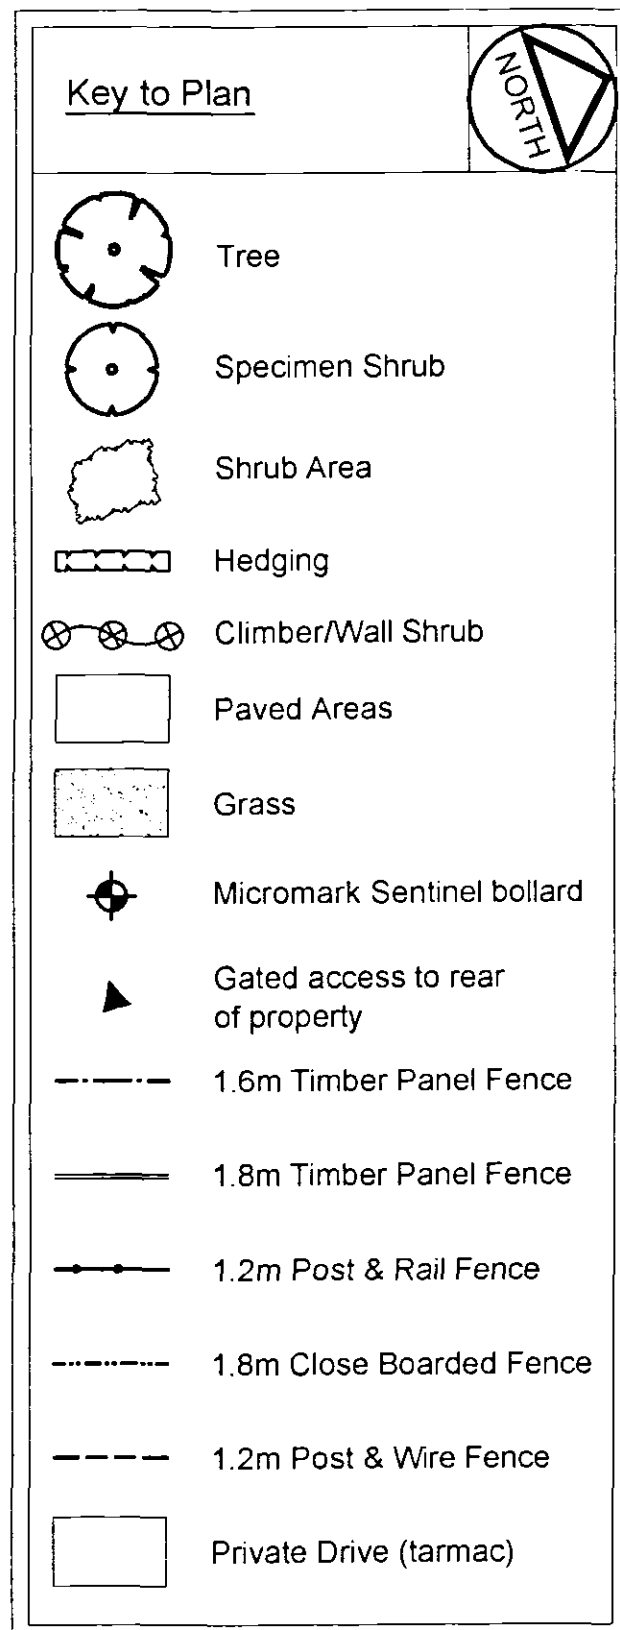


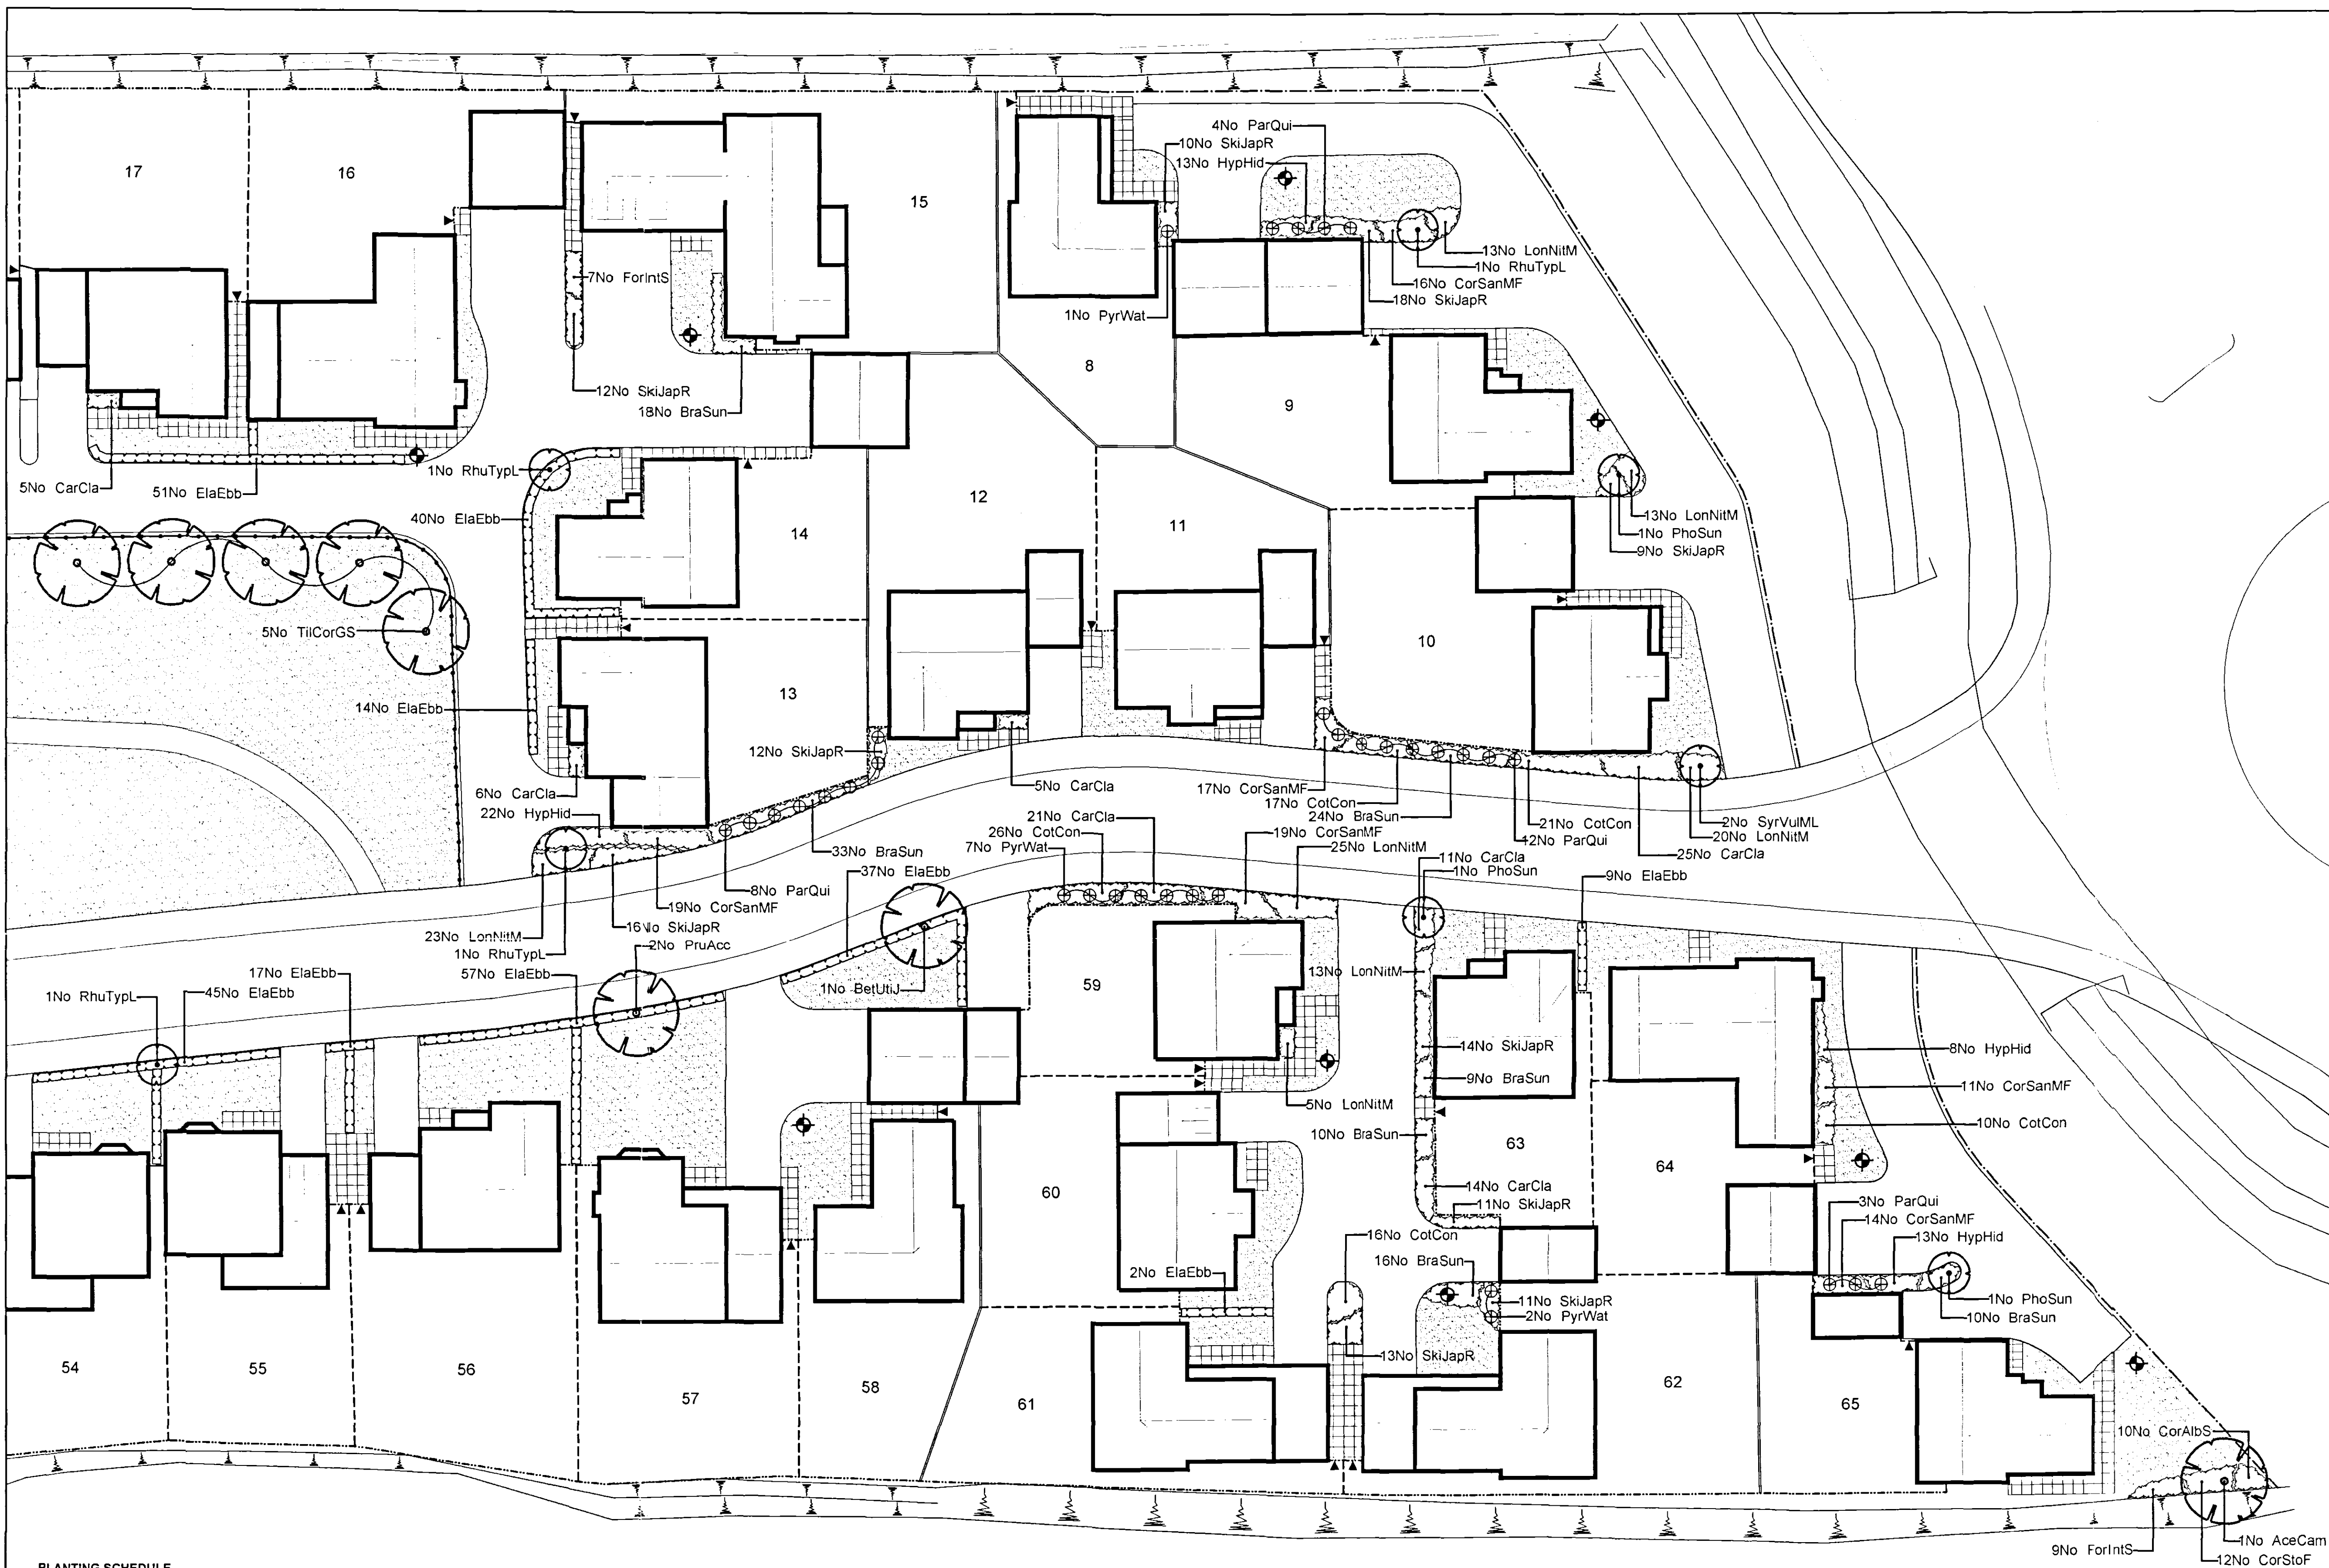

DRAWING
10 FEB 2005
ISSUED
DETAILING PLAN

Planning & Development
11 FEB 2005
Ref: 0182/05

ORIGINAL IF RED

B	JC	New house types added to plots no. 64 & 65. Landscaping amended and schedules updated. Trees removed/relocated to fit with engineers layout.	09/02/04
A	JC	Dwg transferred to AutoCAD. Amendments made in accordance with engineers DWG FP/02 and comments from KB	01/12/04
Rev.	By	Notes	Date

THE ROBERT DOUGHTY CONSULTANCY LIMITED
TOWN AND COUNTRY PLANNING-LANDSCAPE ARCHITECTURE
32 High Street, Heppingham, Tel: (01529) 421648 Fax: (01529) 421358
Spalding, Lincolnshire, Website: www.rdc-landplan.co.uk
C NG34 0RA E mail: admin@rdc-landplan.co.uk

Client:			
Allison Homes Eastern Ltd			
Project:			
Spalding Road, Holbeach			
Drawing title:			
Landscape Detailing Plan 2 of 2			
Job No.	Drawing No.	Rev.	Drawn
520/96	L02	B	JC
Scale	Date	Checked	
1:200	Oct 2004		

DO NOT SCALE from this drawing. All measurements should be checked against on site conditions and any discrepancies should be brought to the attention of the Robert Doughty Consultancy.

PLANTING SCHEDULE

Qty	Abbr	Species	Form	Height (cm)	Girth (cm)	Root Condition	Min. No. of Branches	No. of Transplants
1	AceCam	Acer campestre	EHS	min. 450	16-18cm	RB	-	3x
1	BetUtiJ	Betula utilis 'Jaquemonti'	EHS	min. 450	16-18cm	RB	-	3x
1	PruAcc	Prunus 'Accolade'	EHS	min. 450	16-18cm	RB	-	3x
5	TilCorGS	Tilia cordata 'Green Spire'	EHS	min. 450	16-18cm	RB	-	3x

Qty	Abbr	Species	Height (cm)	Pot Size (Litres)	Habit	Min. No. of Breaks
4	RhuTypL	Rhus typhina 'Laciniata'	100-120	3L	Several shoots	3
3	PhoSun	Phormium 'Sundowner'	-	10-12L	Triple crown	-
1	SyrVuIML	Syringa vulgaris 'Madame Lemoine'	60-80	10-12L	Branched	3

Qty	Abbr	Species	Height (cm)	Pot Size (Litres)	Habit	Min. No. of Breaks	Planting Distance
10	PyrWat	Pyracantha 'Watereri'	60-80	3L	Leader & laterals	3	1.5m Ctrs
24	ParQui	Parthenocissus quinquefolia	60-80	3L	Several shoots	3	1.5m Ctrs

Qty	Abbr	Species	Height (cm)	Pot Size (Litres)	Habit	Min. No. of Breaks	Density (No./m ²)
120	BraSun	Brachyglottis 'Sunshine'	30-40	3L	Branched	4	4
87	CarCla	Caryopteris x clandonensis	30-40	3L	Branched	4	4
10	CorAlbS	Cornus alba 'Sibirica'	40-60	3L	Branched	4	4
96	CorSanMF	Cornus sanguinea 'Midwinter Fire'	40-60	3L	Branched	4	4
12	CorStoF	Cornus stolonifera 'Flaviramea'	60-80	3L	Branched	4	3
90	CotCon	Cotoneaster conspicuus	30-40	3L	Branched	3	4
16	ForIntS	Forsythia x intermedia 'Spectabilis'	60-80	3L	Branched	3	3
58	HypHid	Hypericum 'Hidcole'	30-40	3L	Bushy	5	4
112	LonNiM	Lonicera nitida 'Maygreen'	30-40 Dia	3L	Bushy	6	5
126	SkiJap	Skimmia japonica 'Rubella'	30-40	3L	Bushy	3	4

Qty	Abbr	Species	Form	Height (cm)	Root Condition	Min. No. of Breaks	Planting Distance
272	ElaEbb	Elaeagnus x ebbingei	Branched	40-60	3L pot	3	450 Ctrs

Note: Hedging to be planted in a single row