
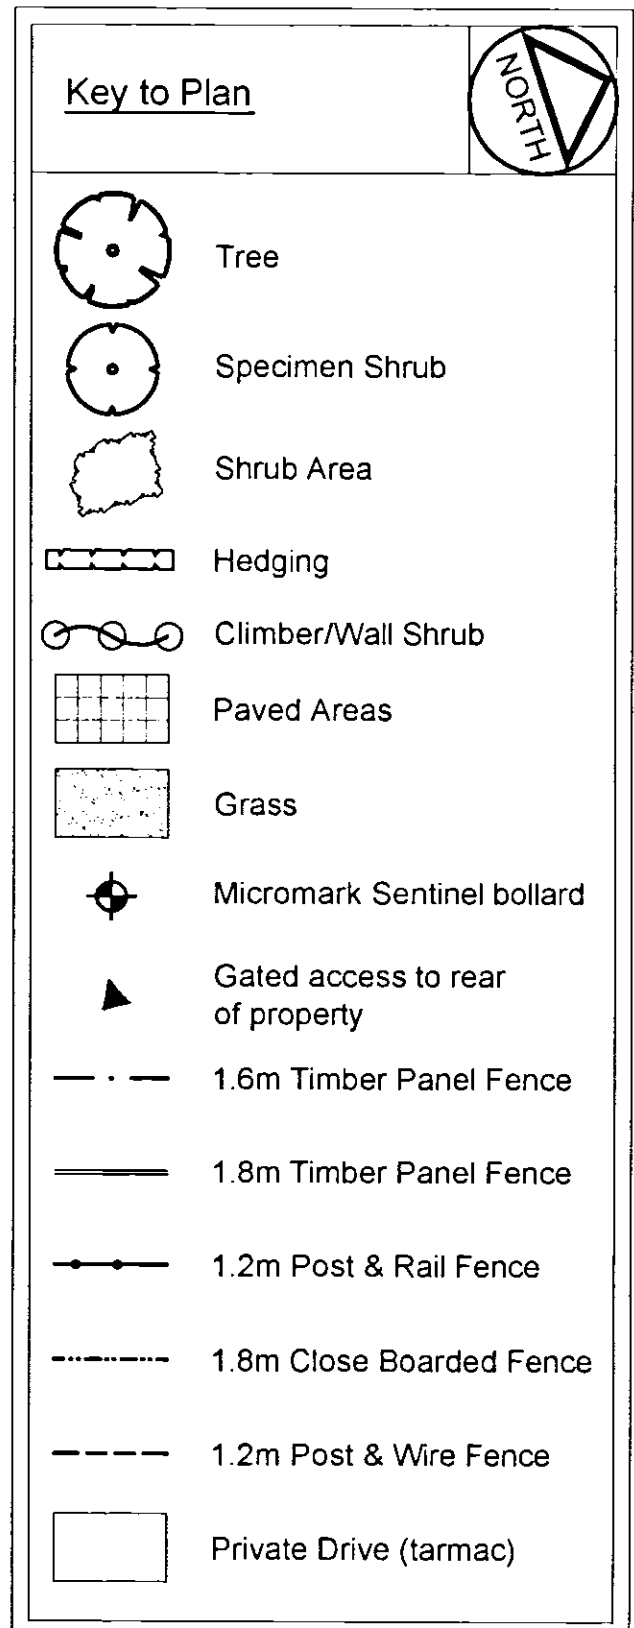


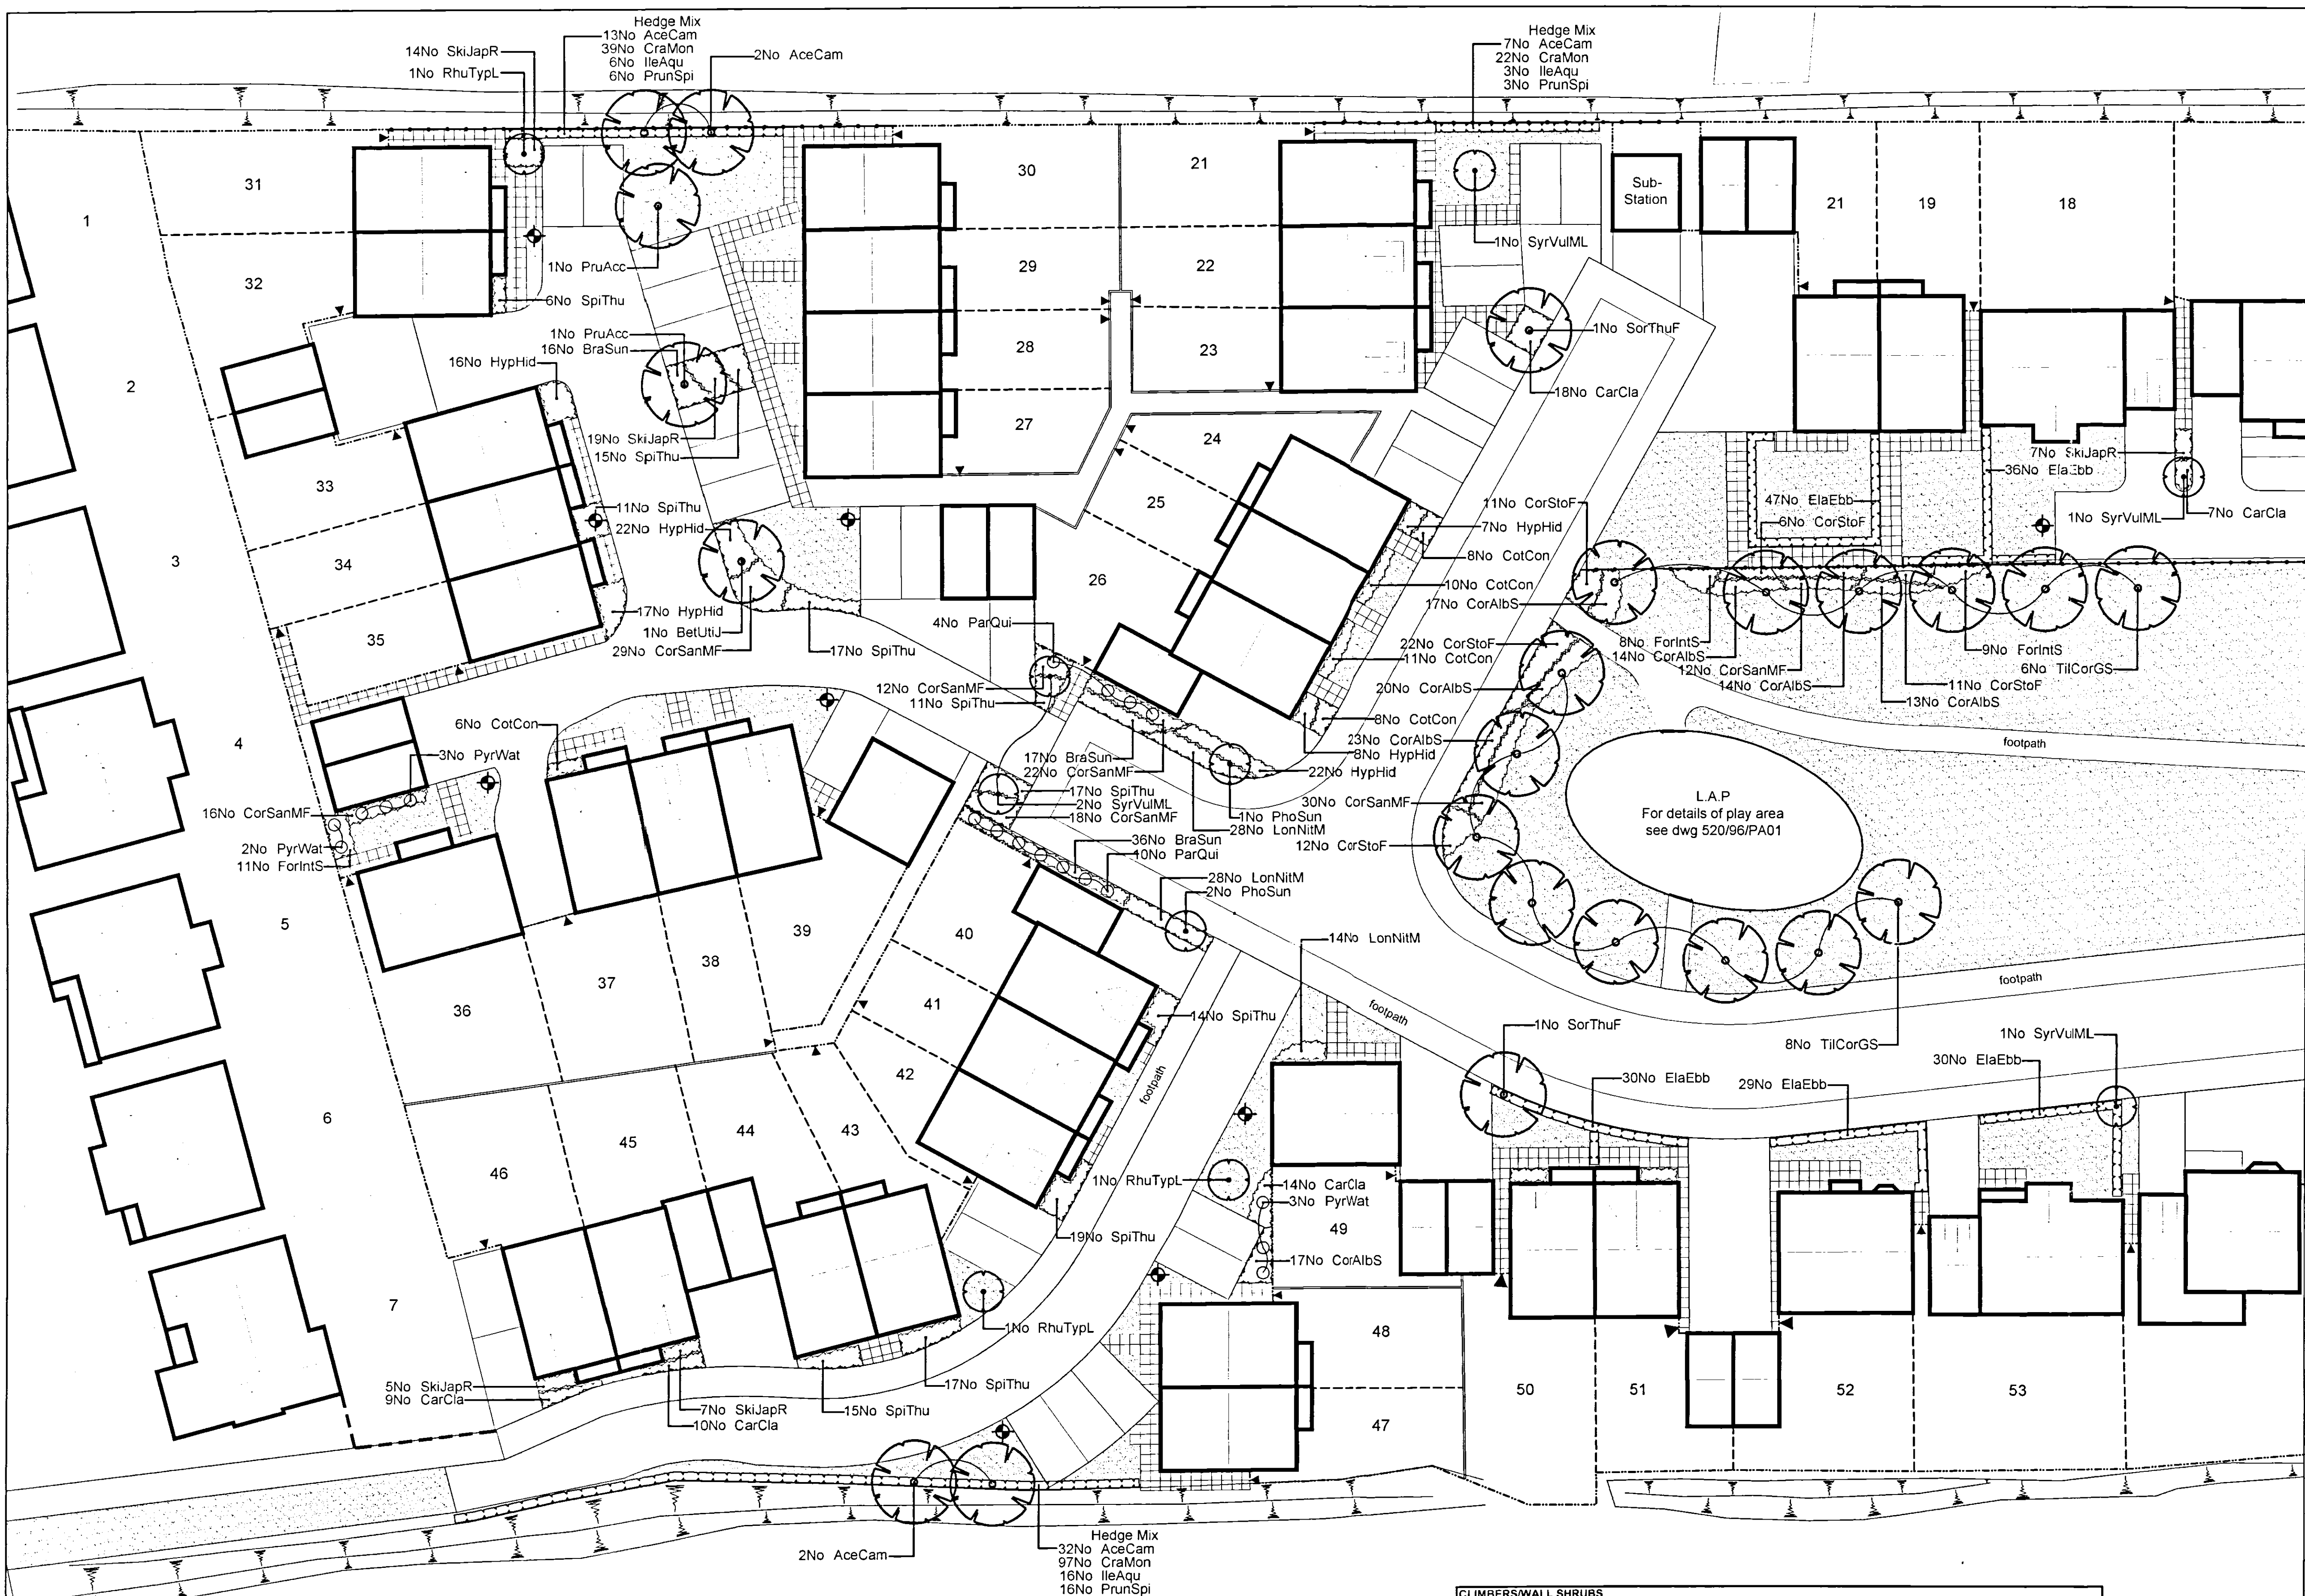

DRAWING
10 FEB 2005
ISSUED

DETERMINED PLAN

ORIGINAL IF RED

SHDC
Planning & Development
11 FEB 2005
Ref: H09/0182/05

B	JC	Trees removed/repositioned in accordance with engineers dwg. 422/08	08/02/05
A	JC	Dwg transferred to AutoCAD. Amendments made in accordance with engineers Dwg FP/01 and comments from KB	01/12/04
Rev.	By	Notes	Date

THE ROBERT DOUGHTY CONSULTANCY LIMITED
TOWN AND COUNTRY PLANNING-LANDSCAPE ARCHITECTURE
32 High Street, Helpingham, Steadford, Lincolnshire, C. NG34 0RA
Tel: (01529) 421646 Fax: (01529) 421358
Website: www.rdc-landplan.co.uk
E-mail: admin@rdc-landplan.co.uk

Client: Allison Homes Eastern Ltd			
Project: Spalding Road Holbeach			
Drawing title: Landscape Detailing Page 1 of 2			
Job No. 520/96	Drawing No. L01	Rev. B	Drawn JC
Scale 1:200	Date Oct 2004	Checked	

PLANTING SCHEDULE

Qty	Abbr	Species	Form	Height (cm)	Girth (cm)	Root Condition	Min. No. of Branches	No. of Transplants
4	AceCam	Acer campestre	EHS	min. 450	16-18cm	RB	-	3x
1	BetUtl	Betula utilis 'Jaquemontii'	EHS	min. 450	16-18cm	RB	-	3x
2	PruAcc	Prunus 'Accolade'	EHS	min. 450	16-18cm	RB	-	3x
2	SoThuF	Sorbus x thuringica 'Fastigiata'	EHS	min. 450	16-18cm	RB	-	3x
14	TiCorGS	Tilia cordata 'Green Spire'	EHS	min. 450	16-18cm	RB	-	3x

Qty	Abbr	Species	Height (cm)	Pot Size (Litres)	Habit	Min. No. of Breaks
3	RhuTypL	Rhus typhina 'Laconata'	100-120	10-12L	Several shoots	3
3	PhoSun	Phormium 'Sundowner'	-	10-12L	Type crown	-
5	SyrVulML	Syringa vulgaris 'Madame Lemoine'	60-80	10-12L	Branched	3

Qty	Abbr	Species	Height (cm)	Pot Size (Litres)	Habit	Min. No. of Breaks	Density (No./m ²)
69	BraSun	Brachyglottis 'Sunshine'	30-40	3L	Branched	4	4
58	CarCla	Caryopteris x clandonensis	30-40	3L	Branched	4	4
118	CorAlbS	Cornus alba 'Sibirica'	40-60	3L	Branched	4	4
139	CorSanMF	Cornus sanguinea 'Midwinter Fire'	40-60	3L	Branched	4	4
62	CorStoF	Cornus stolonifera 'Flaviramea'	60-80	3L	Branched	4	4
43	CotCon	Cotoneaster conspicuus	30-40	3L	Branched	3	4
28	ForIntS	Forsythia x intermedia 'Spectabilis'	60-80	3L	Branched	3	3
92	HypHid	Hypericum 'Hidcote'	30-40	3L	Bushy	5	4
70	LonNiTM	Loncera nitida 'Maygreen'	30-40 Dia.	3L	Bushy	6	5
52	SkJap	Skimmia japonica 'Rubella'	30-40	3L	Bushy	3	4
142	SpiThu	Spiraea thunbergii	40-60	3L	Branched	5	4

Qty	Abbr	Species	Height (cm)	Pot Size (Litres)	Habit	Min. No. of Breaks	Planting Distance
8	PyrWat	Pyracantha 'Watereri'	60-80	3L	Leader & laterals	3	1.5m Ctrs
14	ParQui	Parthenocissus quinquefolia	60-80	3L	Several shoots	3	1.5m Ctrs

Qty	Abbr	Species	Form	Height (cm)	Root Condition	Min. No. of Breaks	Planting Distance
172	ElaEbb	Elaeagnus x ebbingei	Branched	40-60	3L pot	3	450 Ctrs

Qty	Abbr	Species	Form	Height (cm)	Root Condition	Min. No. of Breaks	No. of Transplants	% in Mix
52	AceCamF	Acer campestre	Feather	125-150	Bagged	3	2x	20
158	CraMon	Crataegus monogyna	Feather	125-150	Bagged	-	2x	60
25	IleAqu	Ilex aquifolium	Leader & laterals	80-100	5L Pot	-	-	10
25	PruSpi	Prunus spinosa	1 + 2 Branched	80-100	Bagged	3	-	10

Note: Boundary hedge to be planted in a double staggered row, with 500mm between rows and plants at 500mm centres

DO NOT SCALE from the drawing. All measurements should be checked against on site conditions and any discrepancies should be brought to the attention of the Robert Doughty Consultancy.