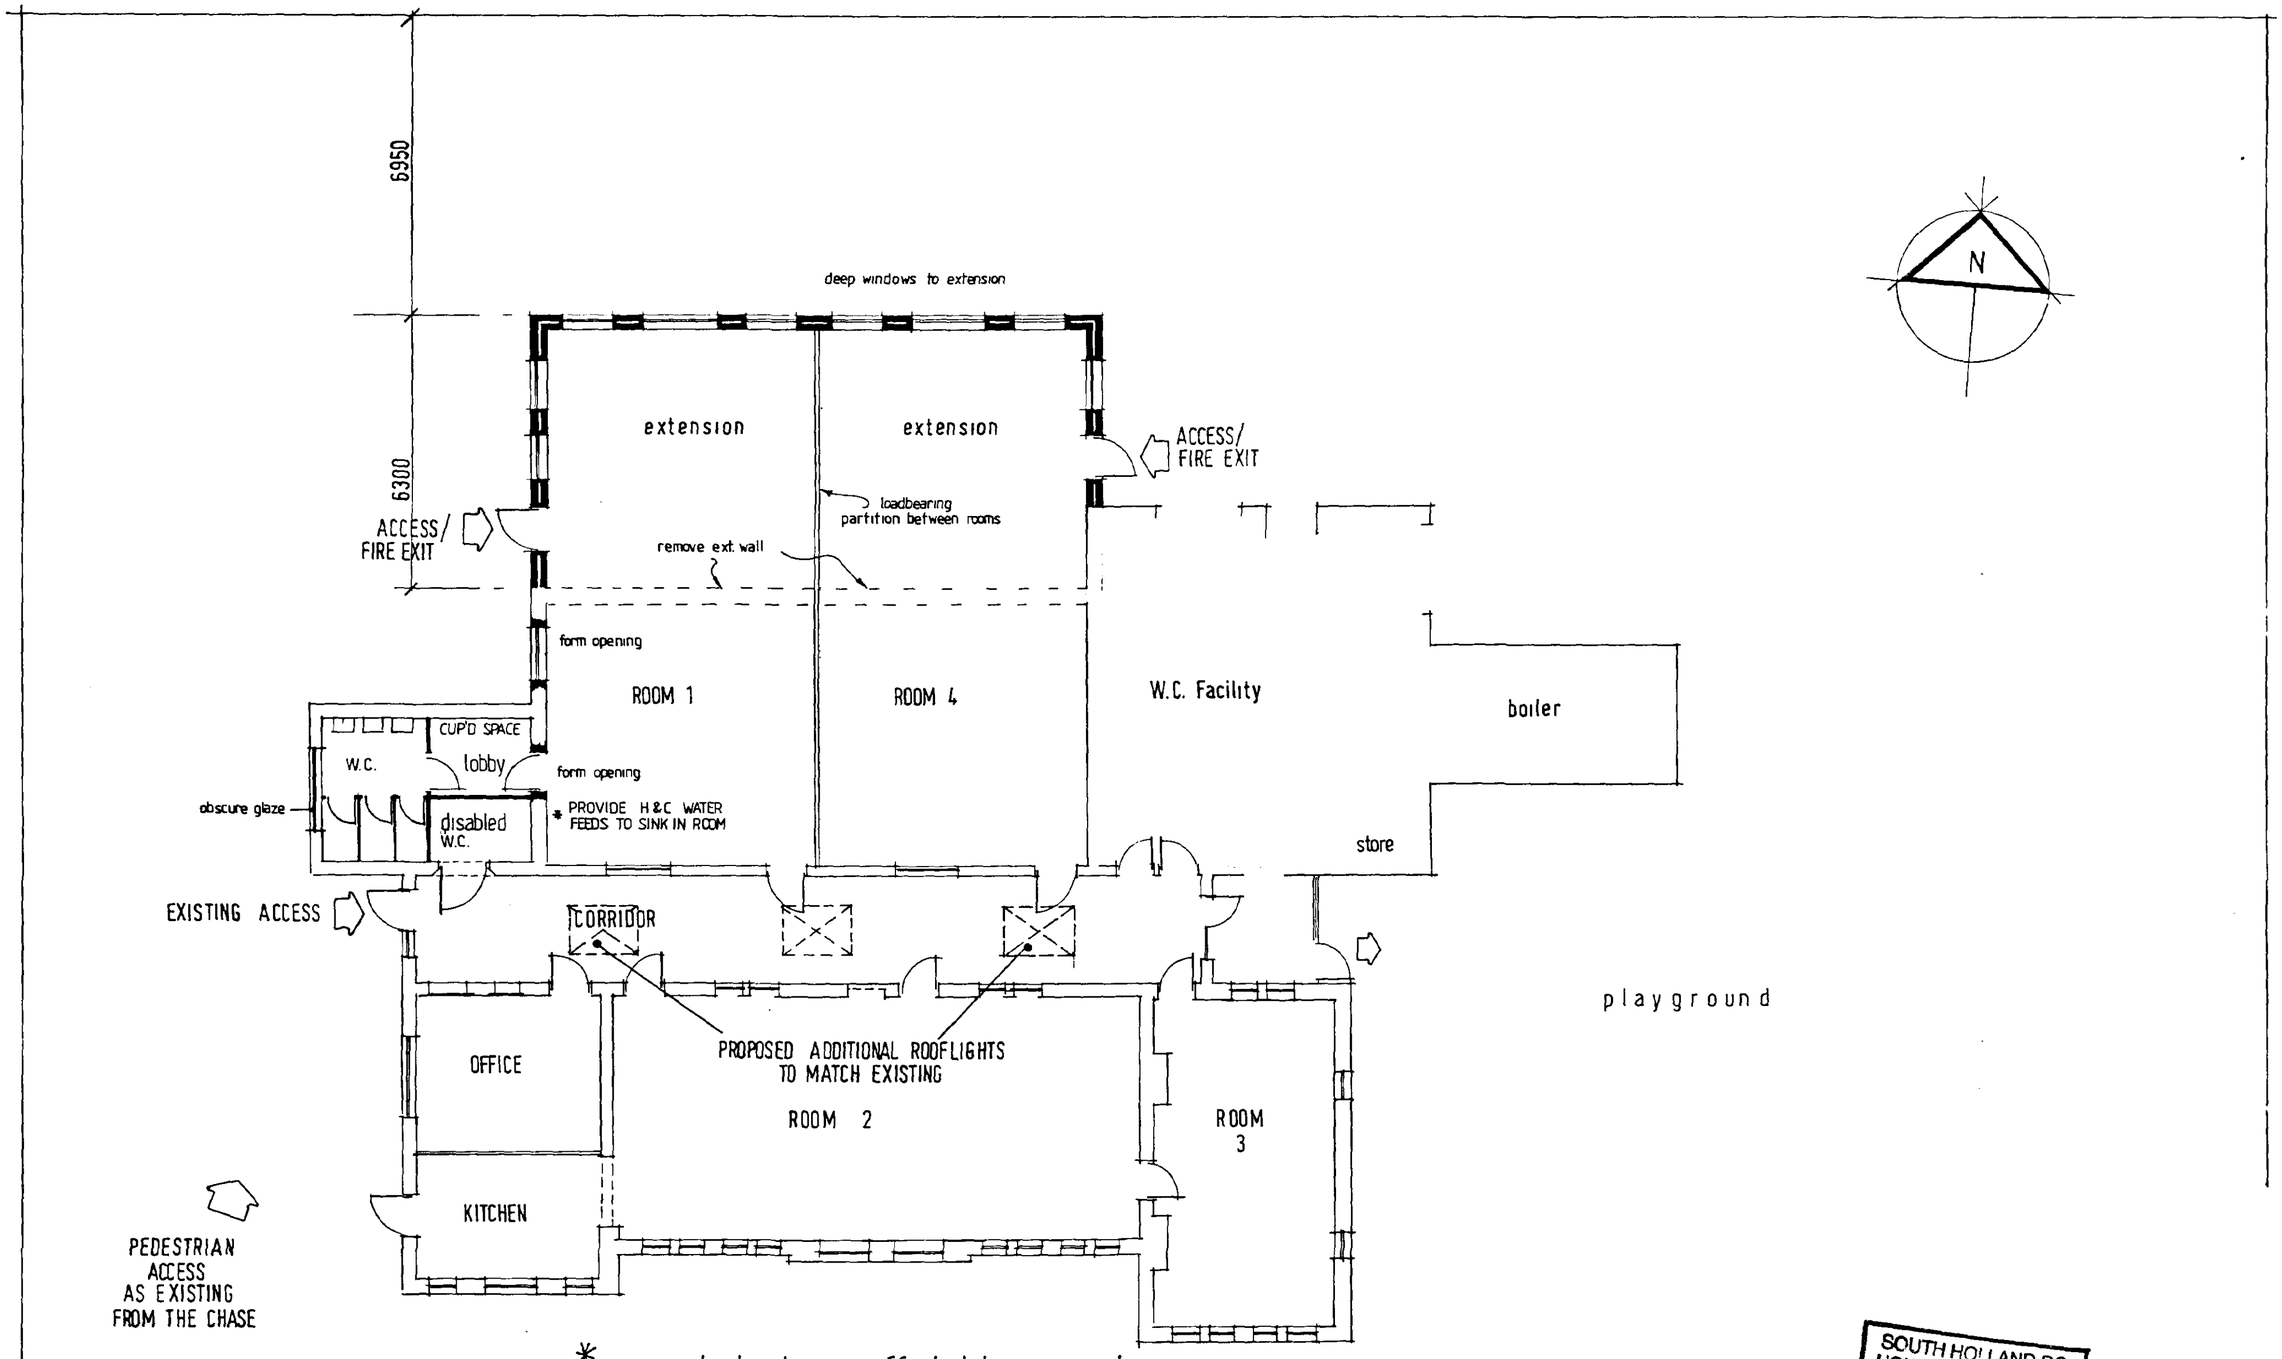


*principal elevation unaffected by proposals

SOUTH HOLLAND DC
HOUSING & PLANNING
14 FEB 2000
Ref: 0184/00


DETERMINED
PLAN

Moulton Design
Planning & Architecture
63 East Cob Gate, Moulton, Lincolnshire PE12 6QJ
Tel / Fax 01406 373307 Principal : Alan J. Finch


Small Saints Pre-School
The Chase Holbeach


PROPOSED LAYOUT 1:100 scale

drg. no. 000106/02

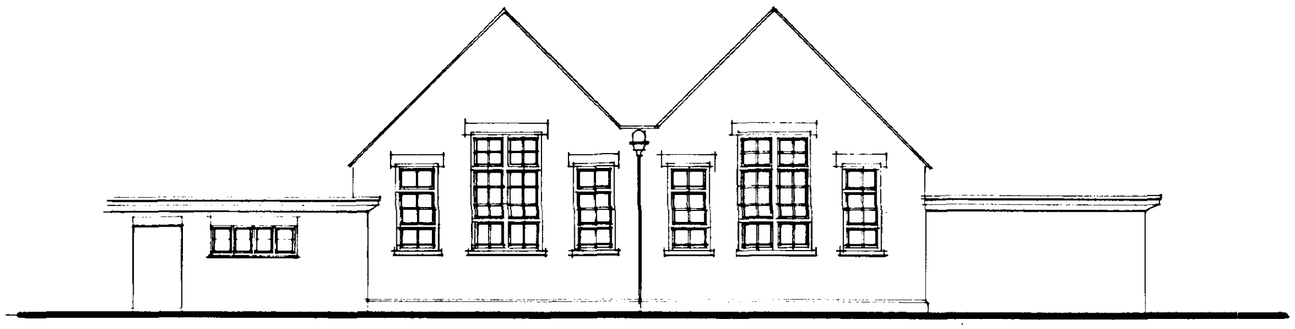


north elevation – as existing

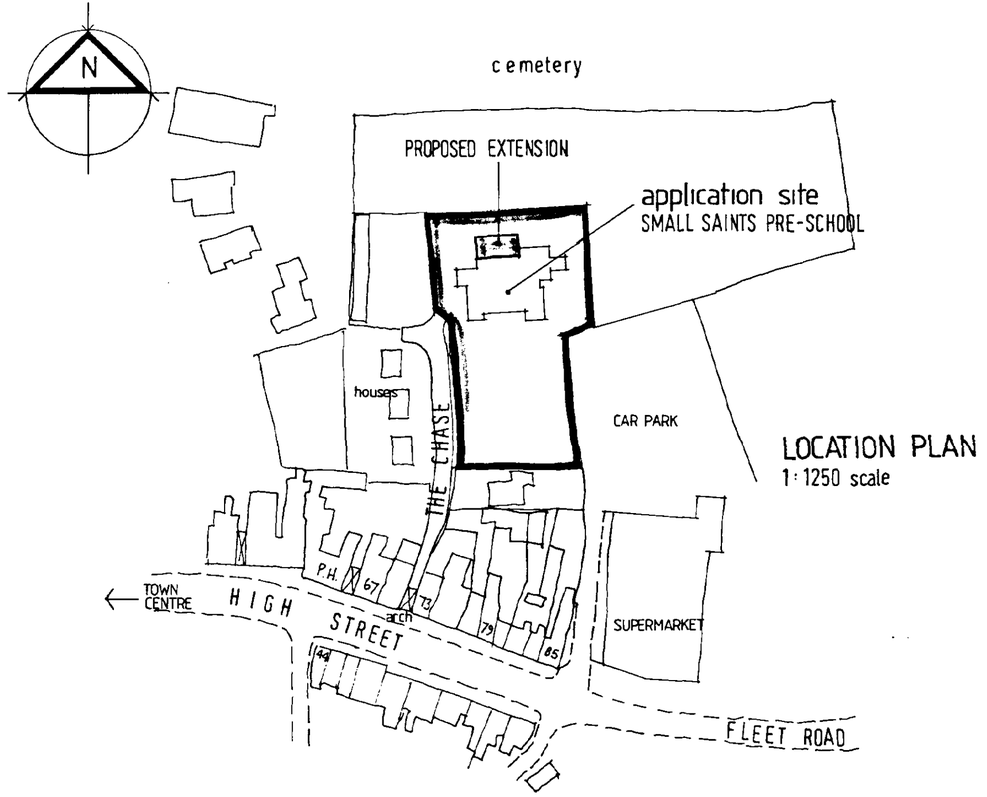

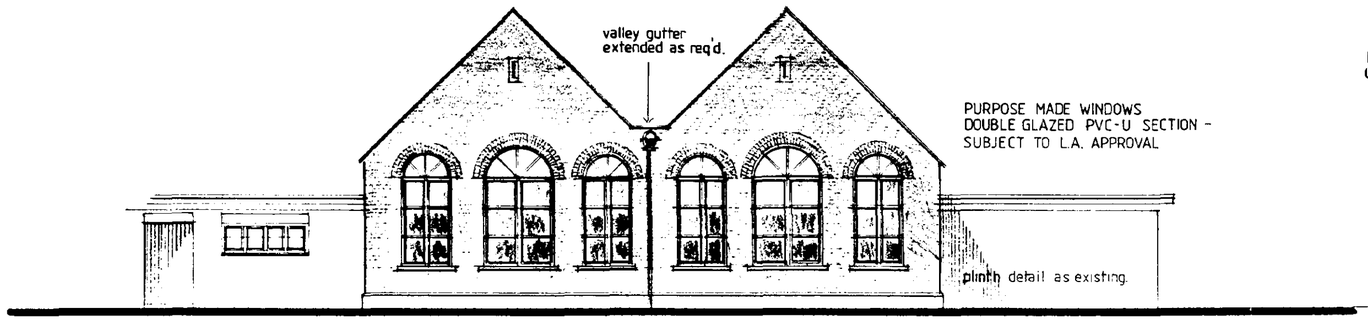


north elevation – as proposed

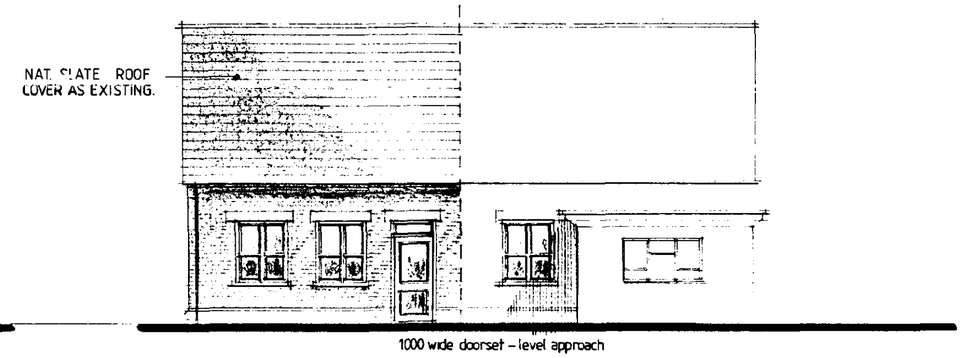

extension

west elevation as proposed

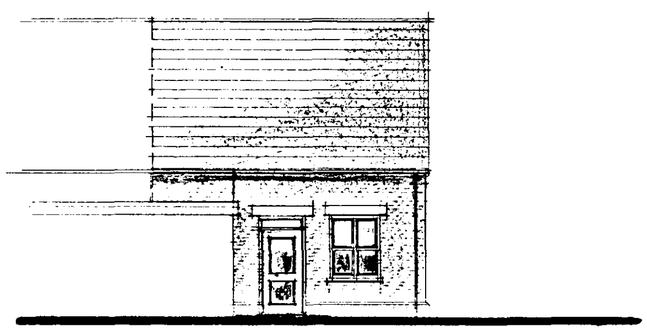

east elevation as proposed

SOUTH HOLLAND DC
HOUSING & PLANNING
14 FEB 2000
Ref: 0184/00

DETERMINED
PLAN

Moulton Design
Planning & Architecture


63 East Cob Gate, Moulton, Lincolnshire PE12 6QJ
Tel / Fax 01406 373307 Principal : Alan J. Finch

Small Saints Pre-School
The Chase Holbeach

PROPOSED ELEVATIONS 1:100 scale
drg. no. 000106/03




north elevation – as existing

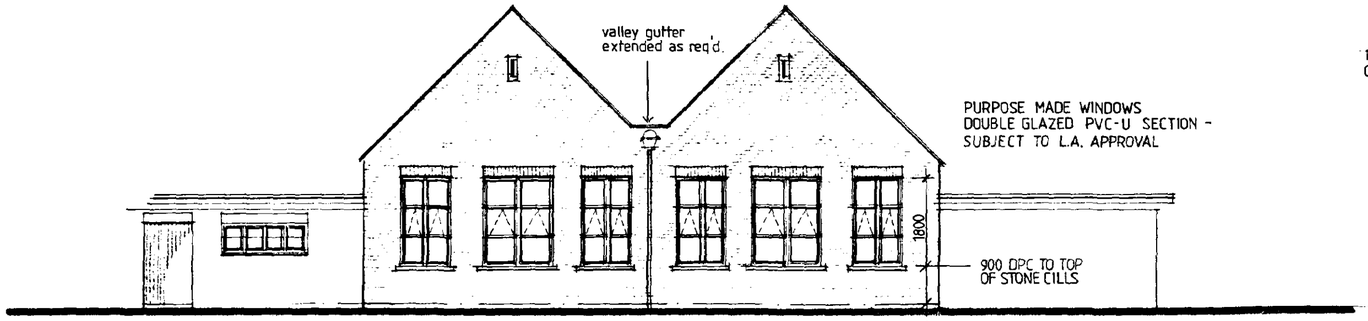


north elevation – as proposed


WINDOWS -
2 No. 1500w x 1800h
4 No. 1200w x 1800h

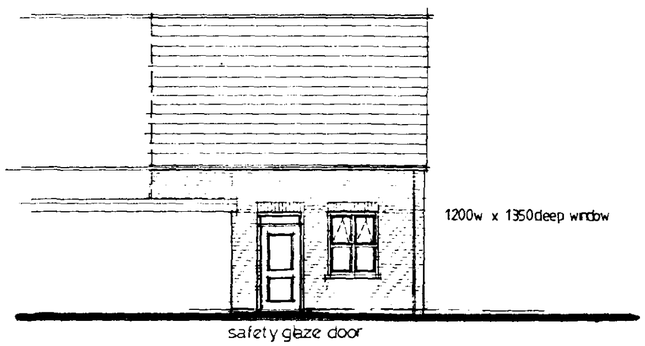

east elevation as proposed

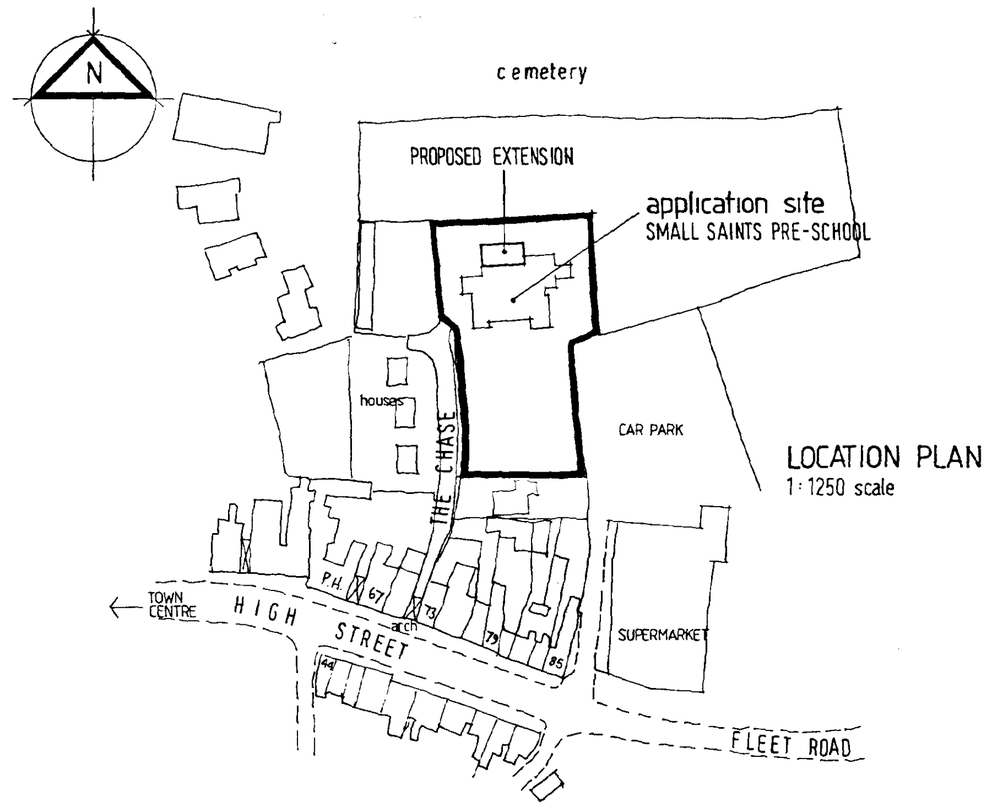

LOCATION PLAN
1:1250 scale

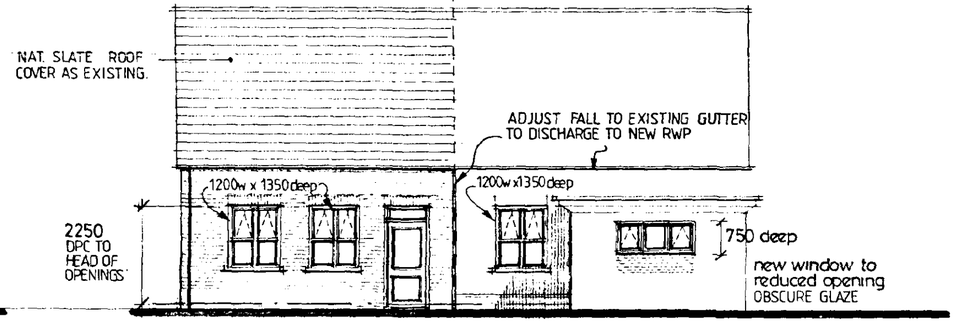

west elevation as proposed

SOUTH HOLLAND DISTRICT COUNCIL
HOUSING
19 OCT 2000
Ref: 0184/00

Moulton Design
Planning & Architecture
63 East Cob Gate, Moulton, Lincolnshire PE12 6QJ
Tel / Fax 01406 373307 Principal : Alan J. Finch

PROPOSED ALTERATIONS & EXTENSION
for Small Saints Pre- School Facility
The Chase, Holbeach

AMENDED PLAN
Ref. A1

LOCATION PLAN
ELEVATIONS AS PROPOSED
1 :1250 / 1:100 scales

rev. A 07/00.....B.Reg. Details added

Drg. No. **000106/03a**