




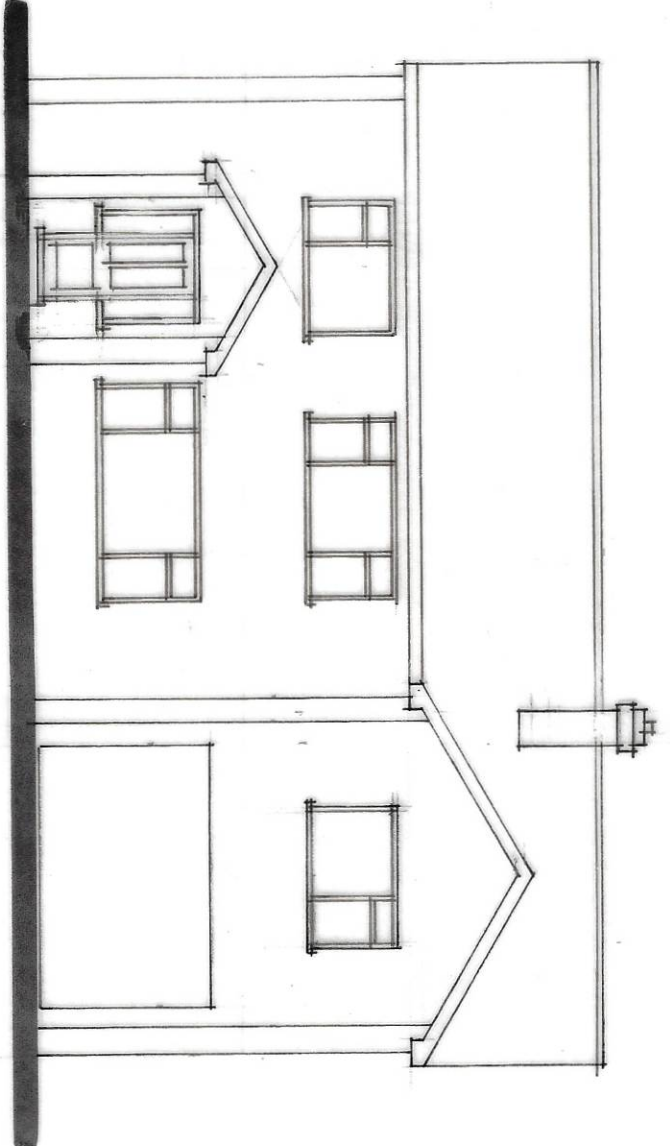


FRONT

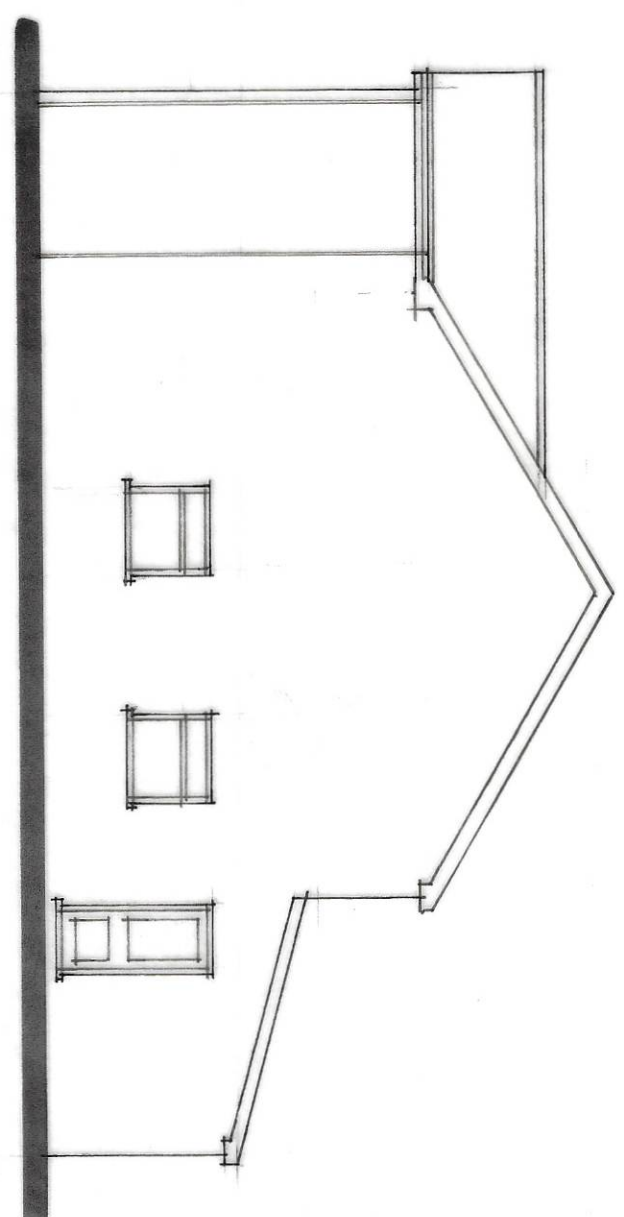



SIDE

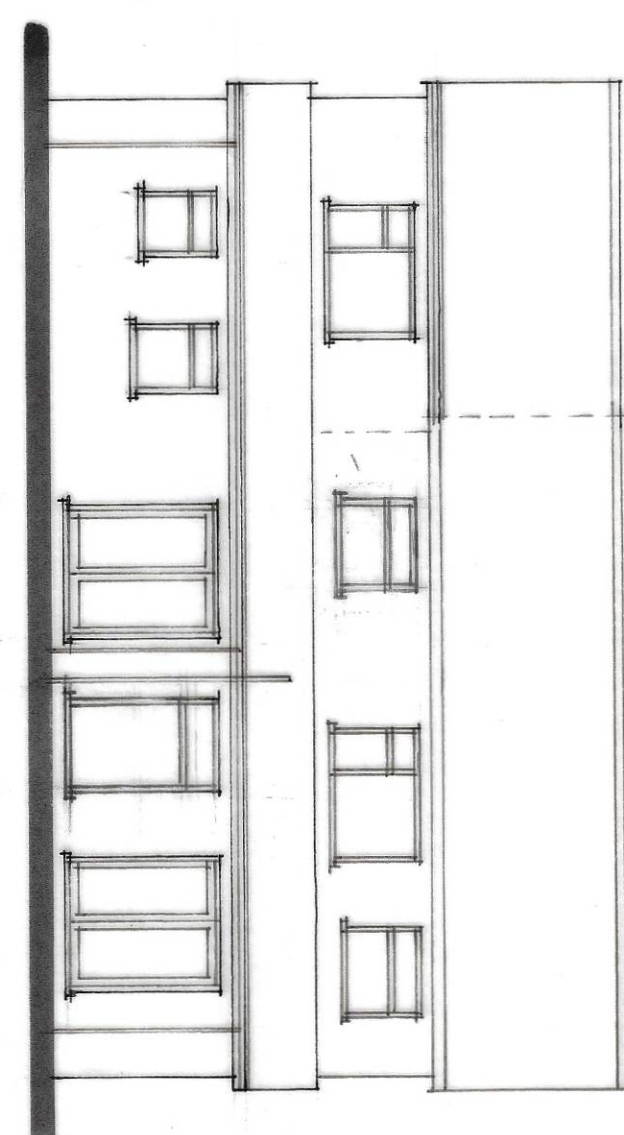

REAR

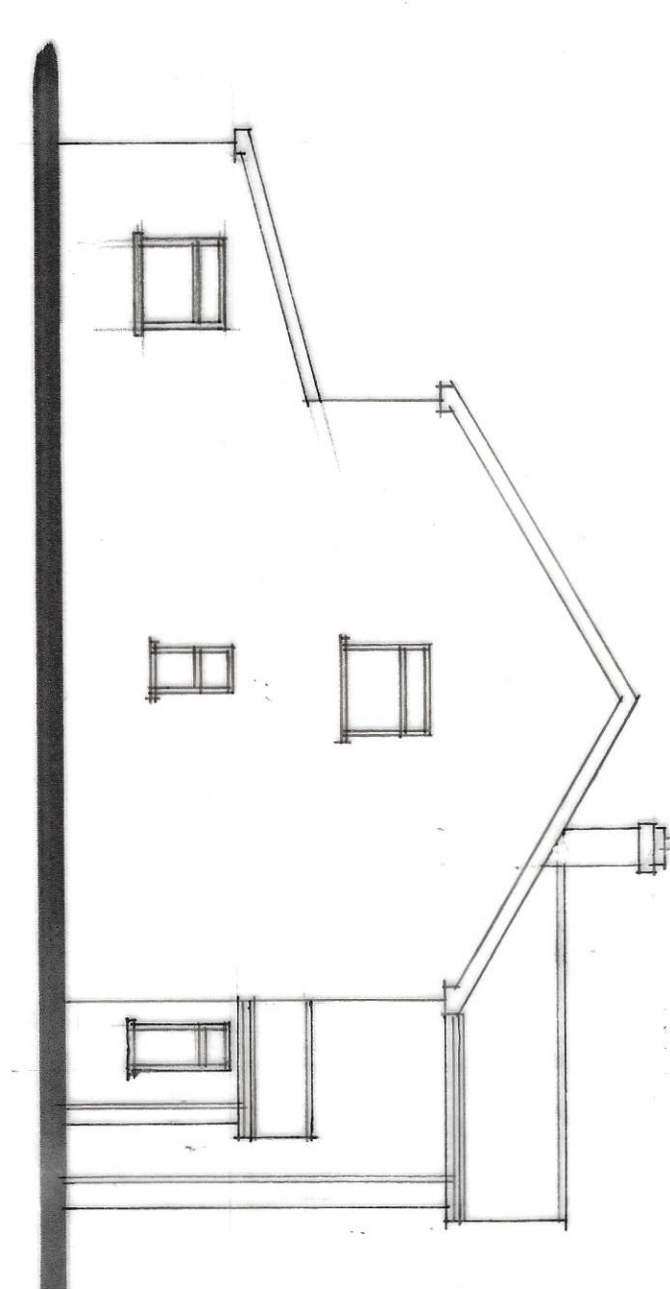

SIDE

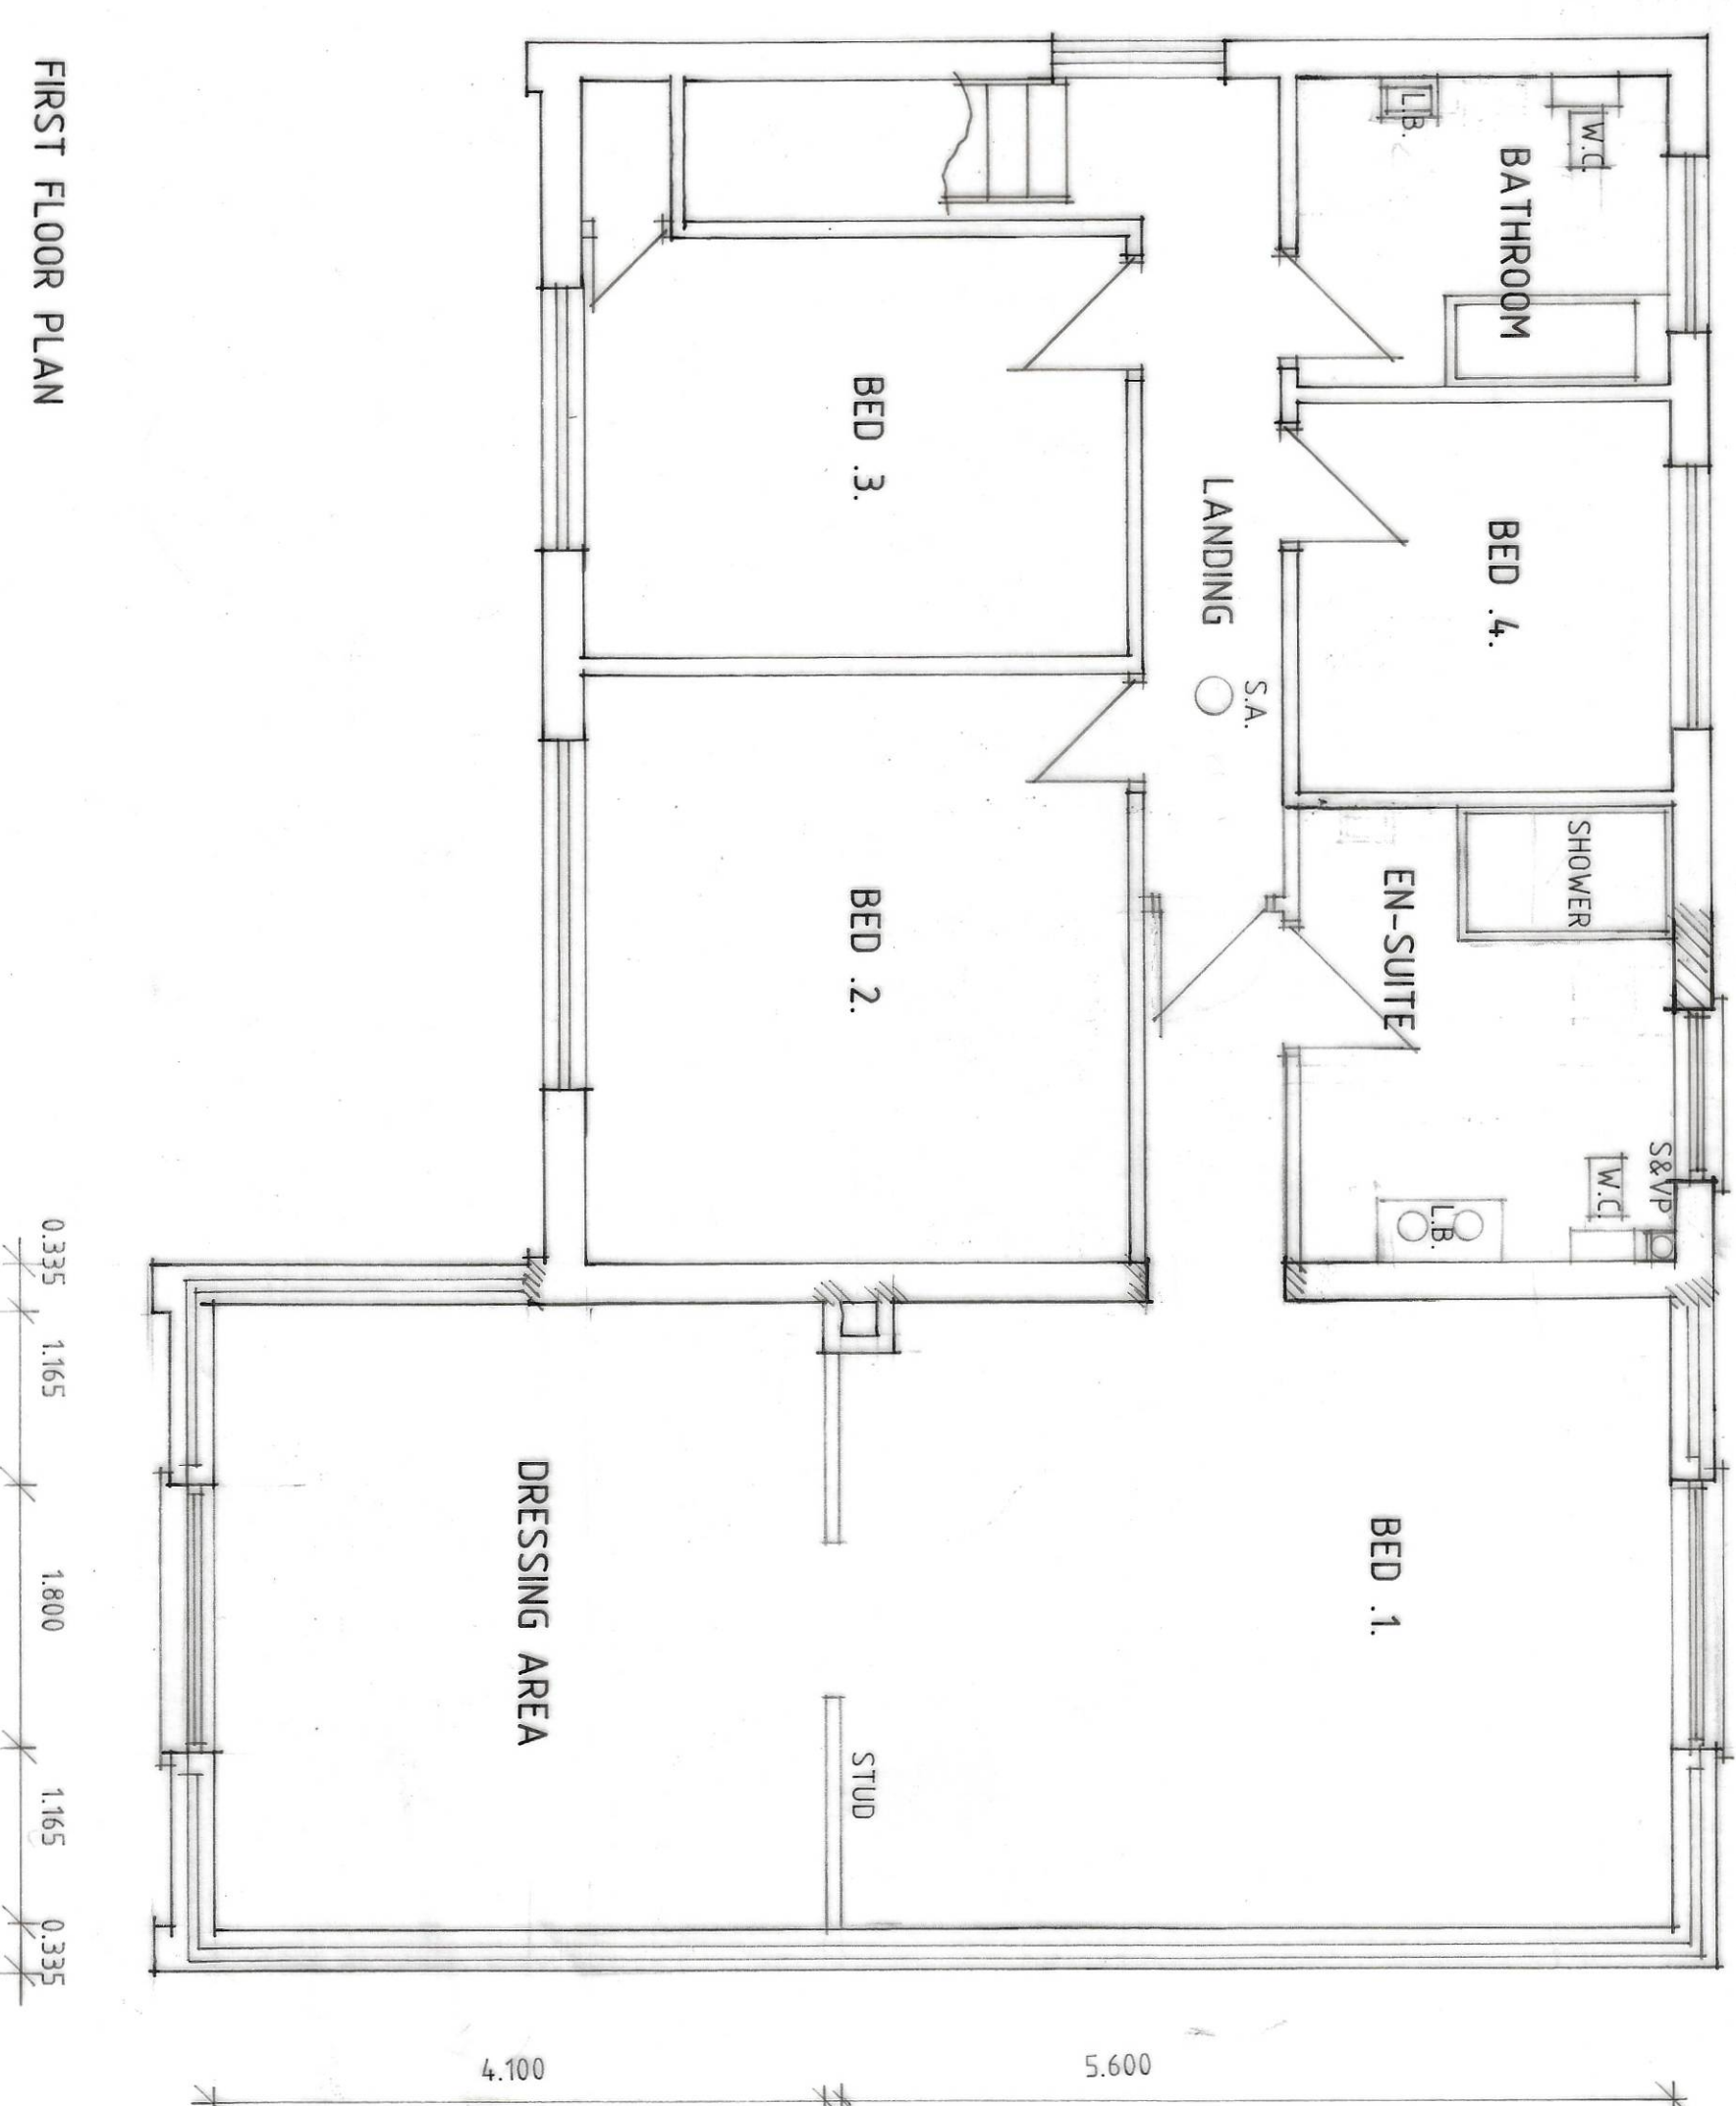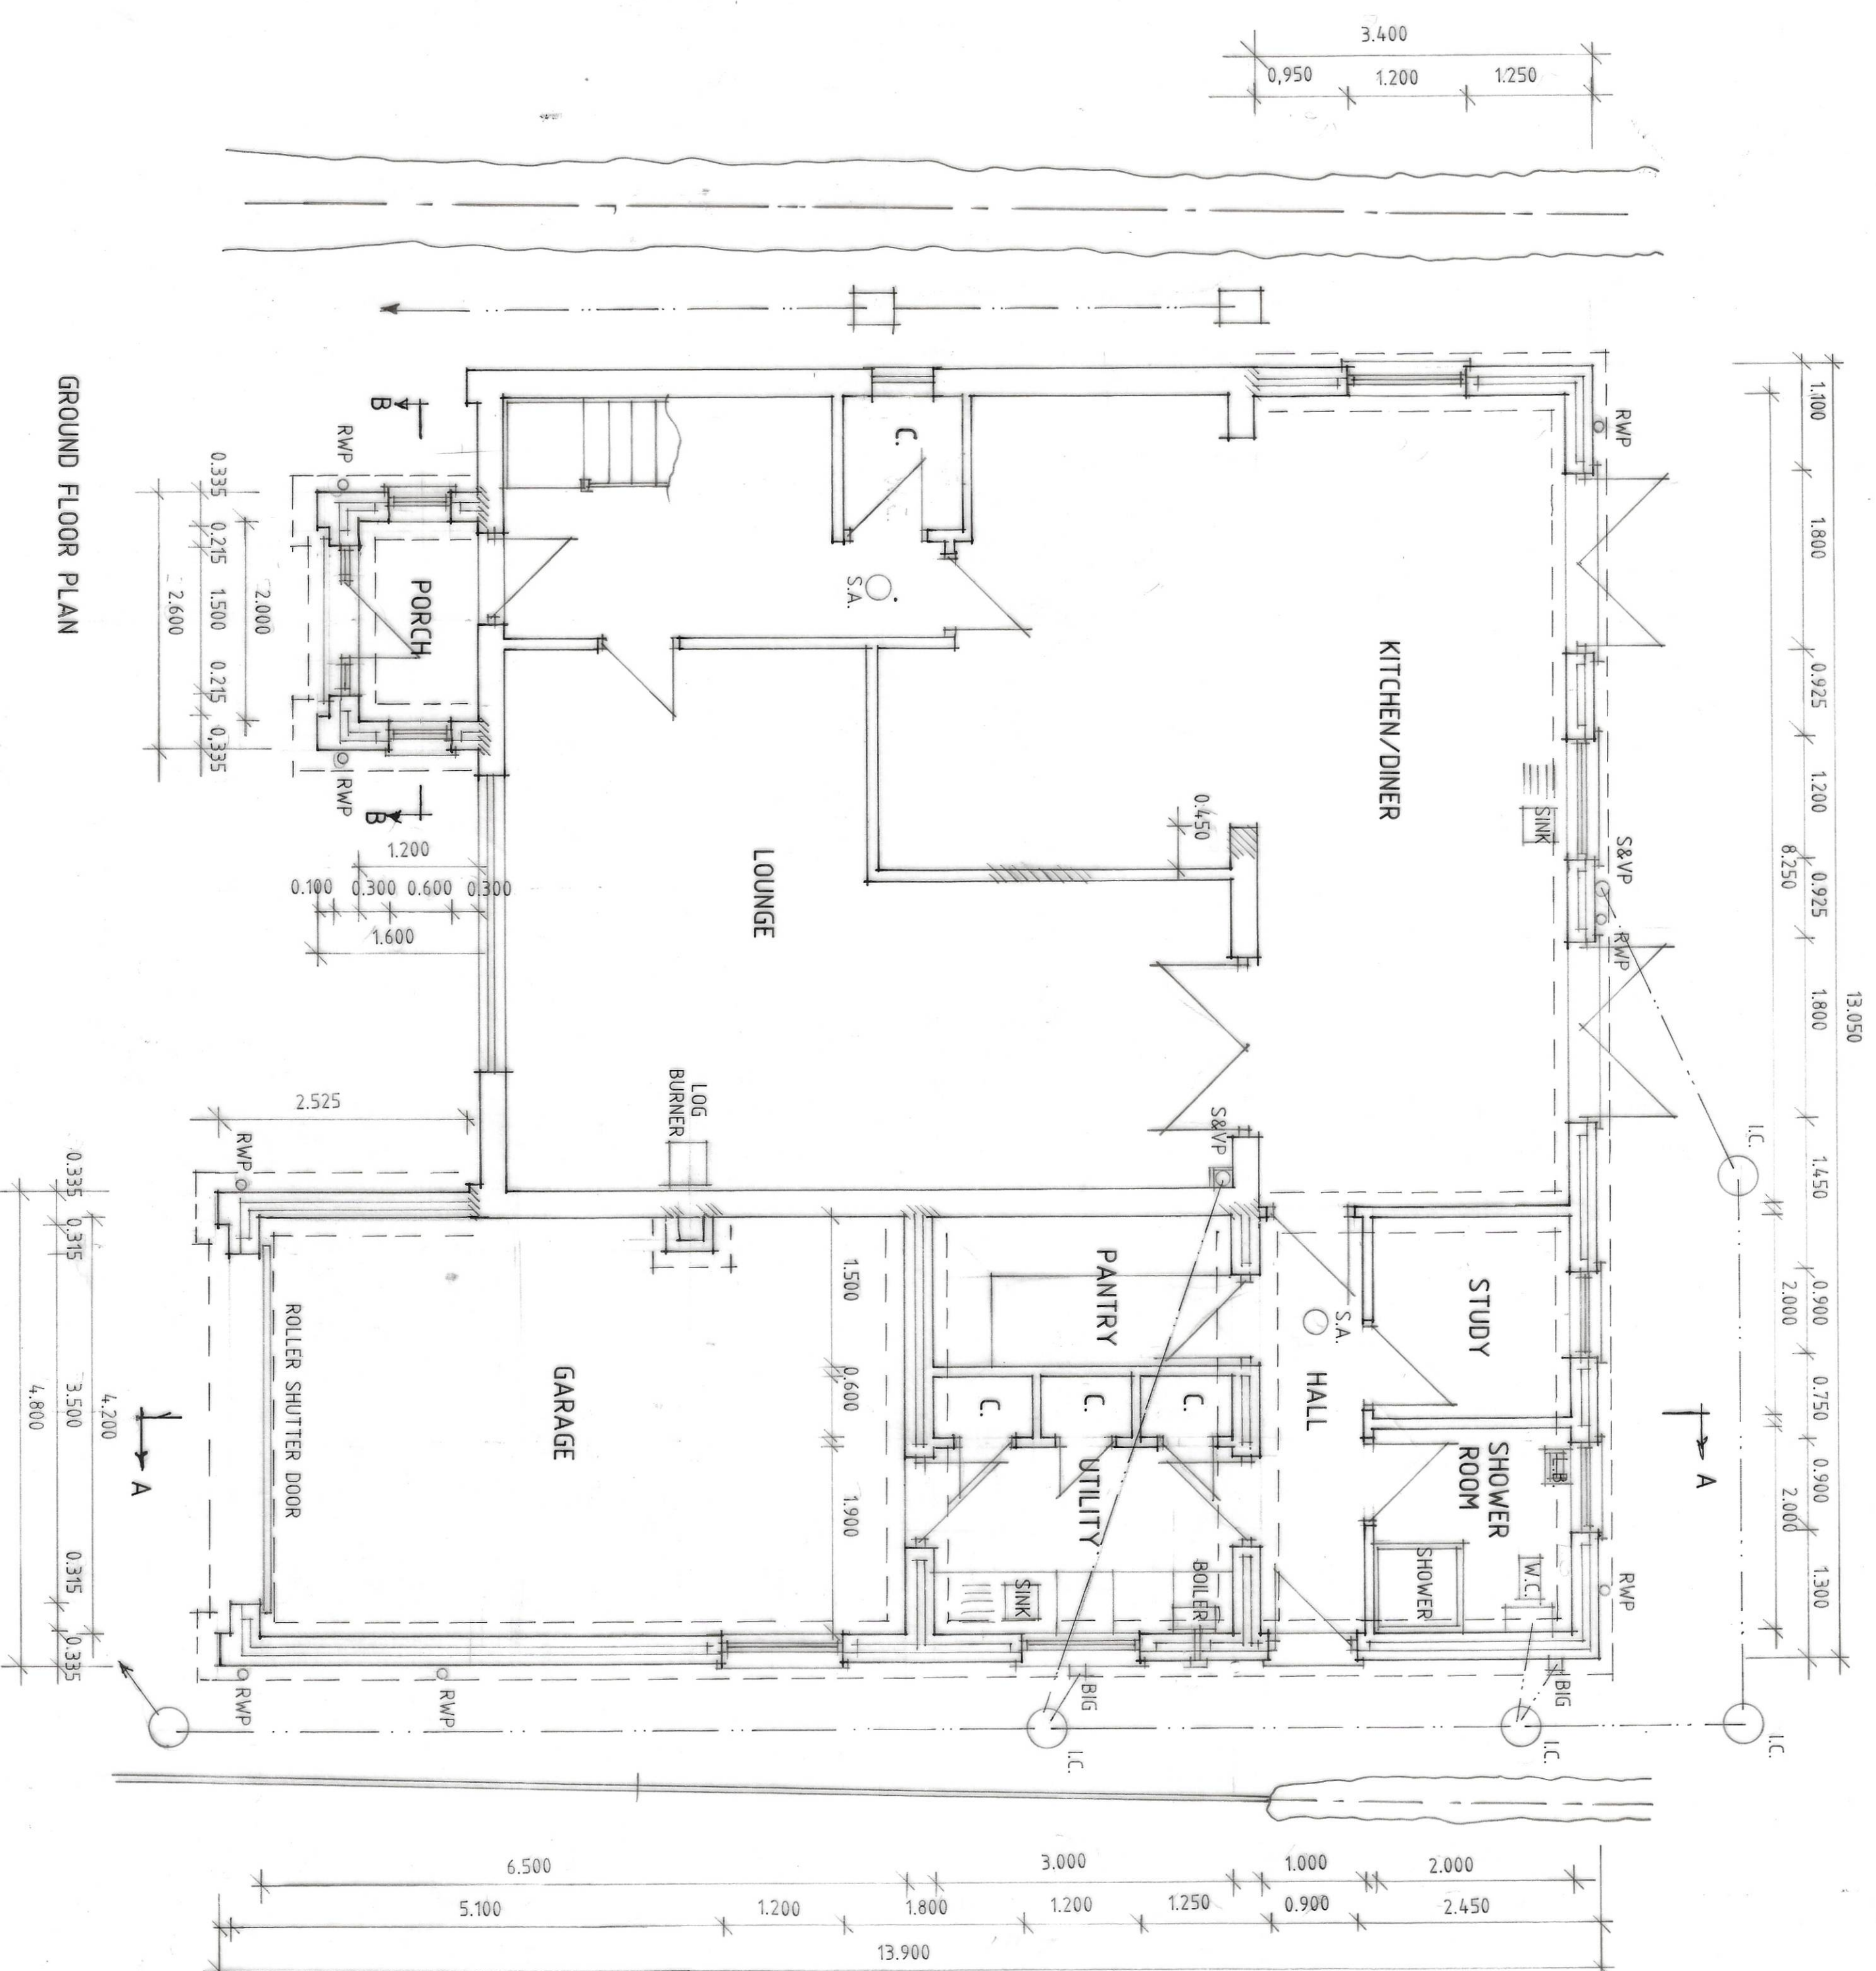

C - ALTS - 10.2.22
B - INF-ADDED - 27.1.22
A - ALTS - 22.12.21

Status
DESIGN
CONSULTANTS IN ARCHITECTURE & PLANNING

PROPOSED EXTENSION AT
19 NORTH PARADE, HOLBEACH
FOR

MR. & MRS. I. WALSHAM

PLAN AS PROPOSED

1:50 1:100 SD21-043/2
DEC-21 B GILHAM

2 Redworth Way, Holbeach,
Spalding, Lincs PE12 7JF
Tel: 01406 473433 Fax: 01406 439072