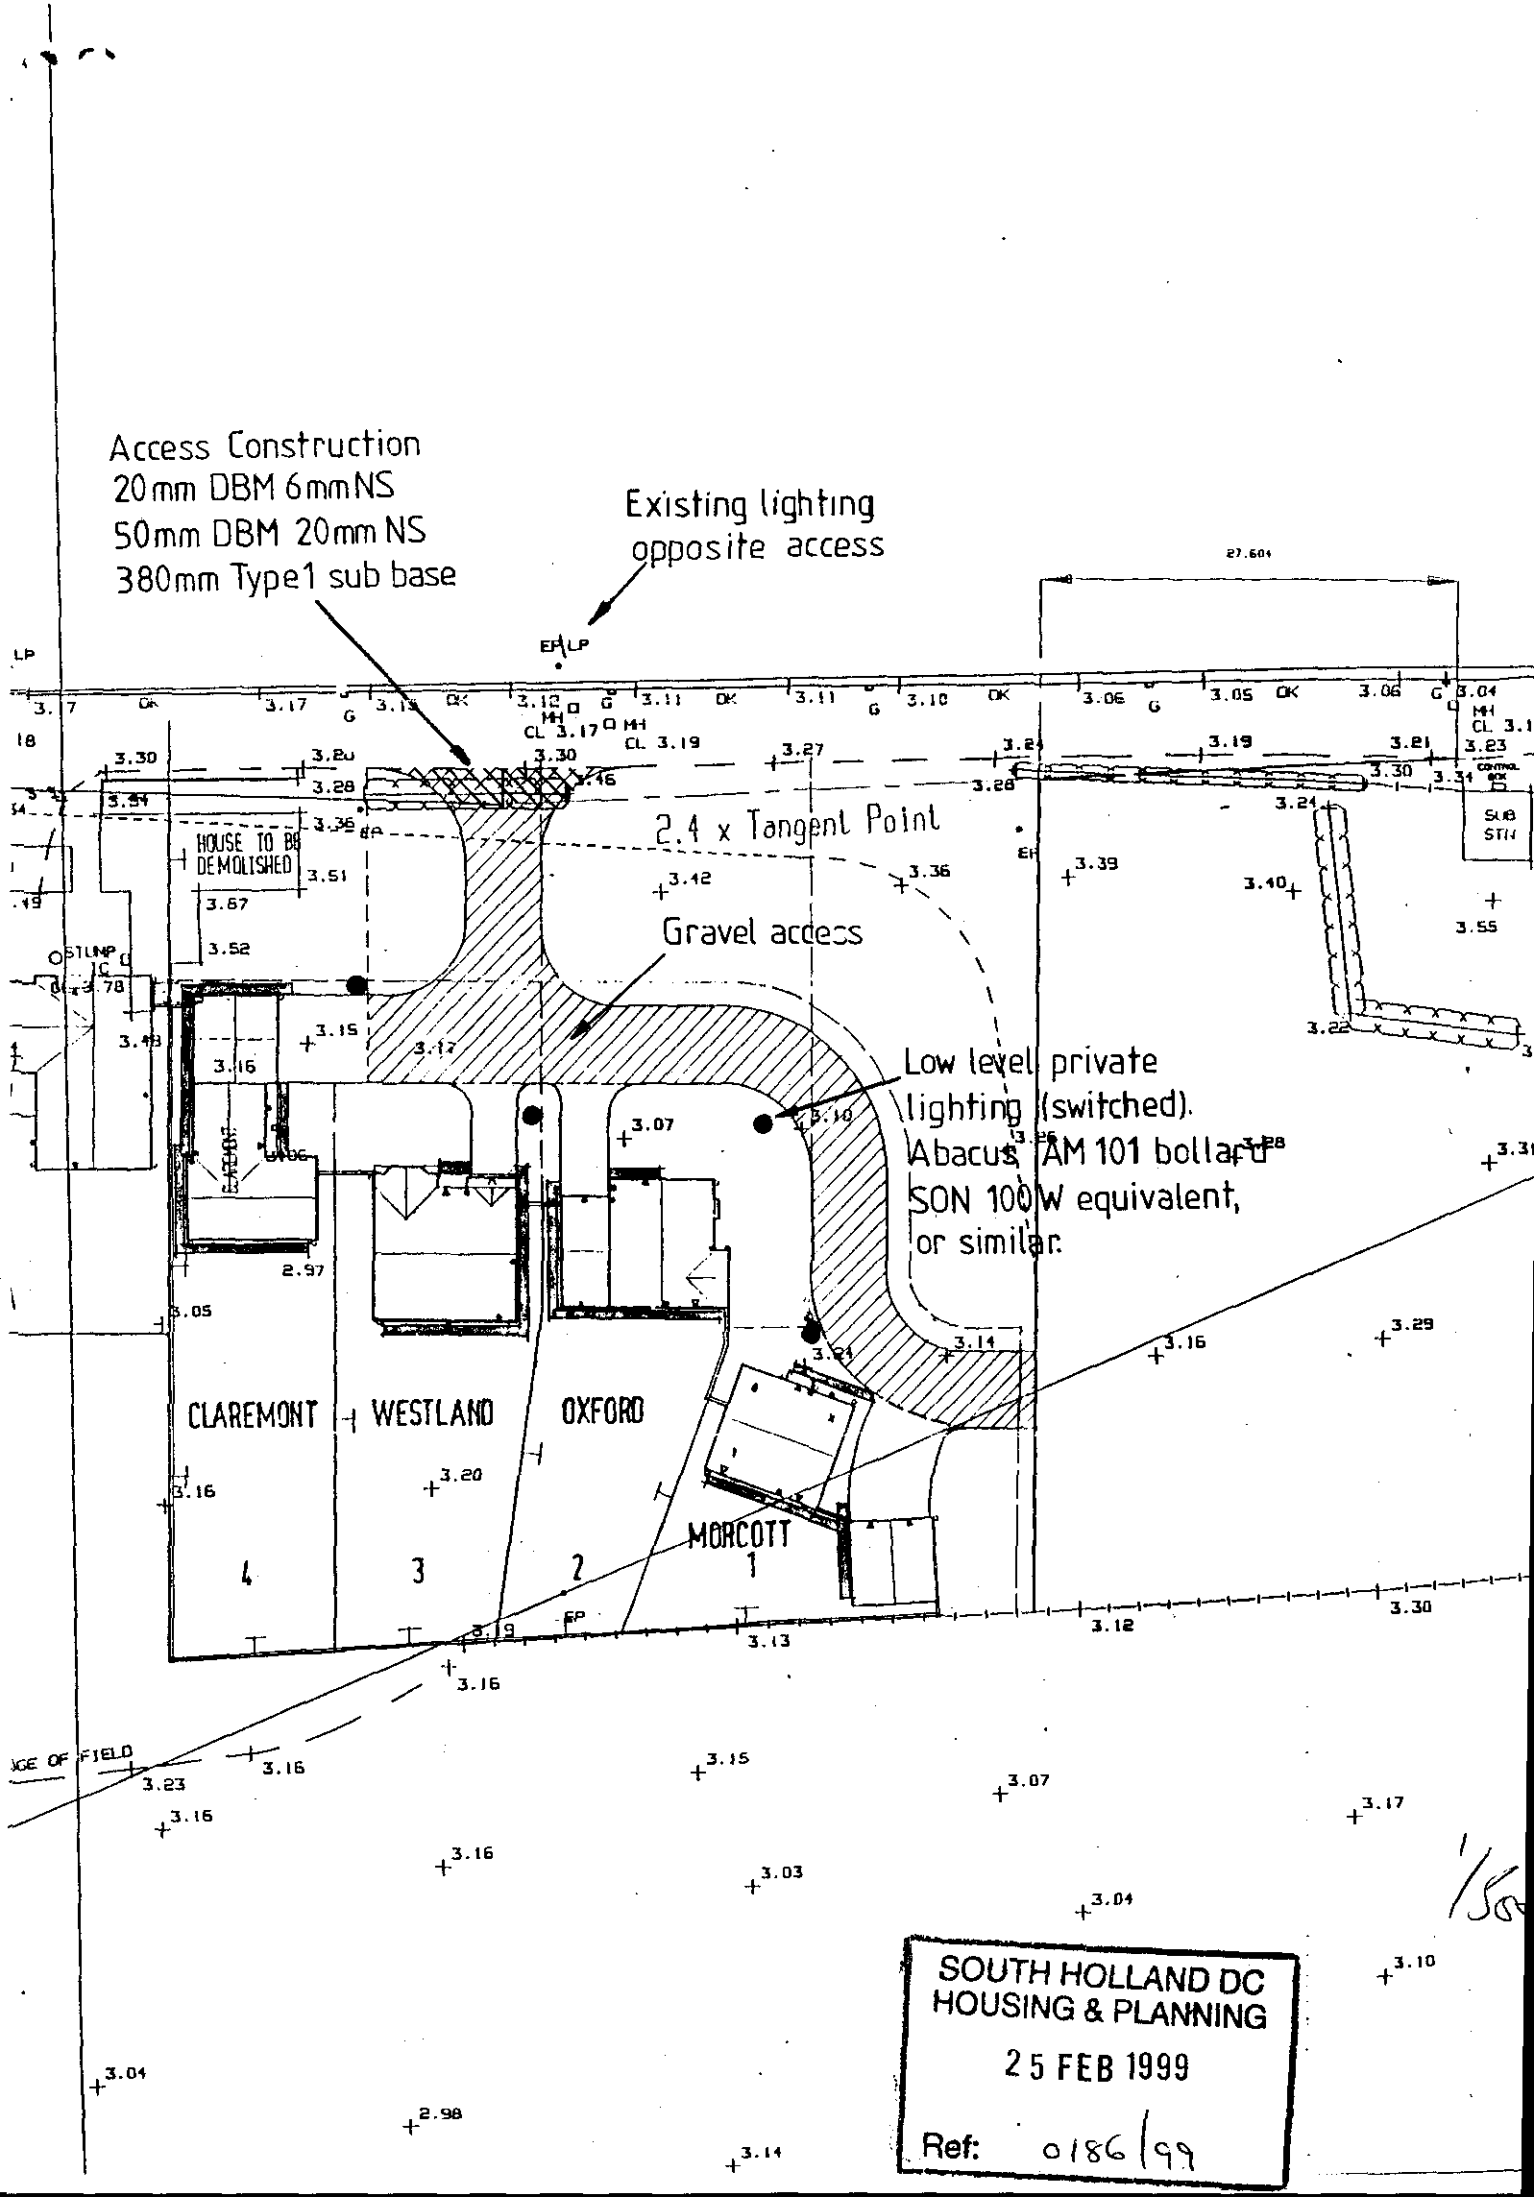

SOUTH HOLLAND DC
HOUSING & PLANNING
25 FEB 1999
Ref: 0186/99