

All drawings to be verified on site by Nils Carstensen before the start of any site drawing or work. Nils Carstensen is not responsible for the work of any sub-contractors.

Report any discrepancies to the Contract Administrator at once.

This drawing is to be used with all relevant Architects and Engineers drawings and other relevant information.

Andrew M Wright Ltd Registered in England & Wales No. 5252924

Registered office: 22 Church Street, Hoboken, Spalding, Lincs. PE12 7TL

LEGEND: DO NOT SCALE

Buff brick walls and grey slate effect roof
(Material / colour group 1)




Buff brick walls and grey pantile roof
(Material / colour group 2)

Red brick walls and red pantile roof
(Material / colour group 3)

Red brick walls and red pantile roof
(Material / colour group 4)

Black weatherboard cladding to walls or dormers

For specific materials refer to Schedule of Materials (PD105)

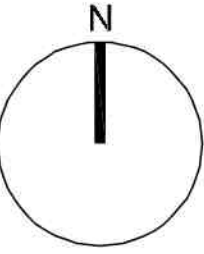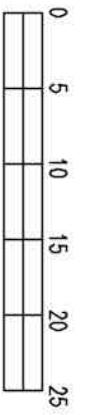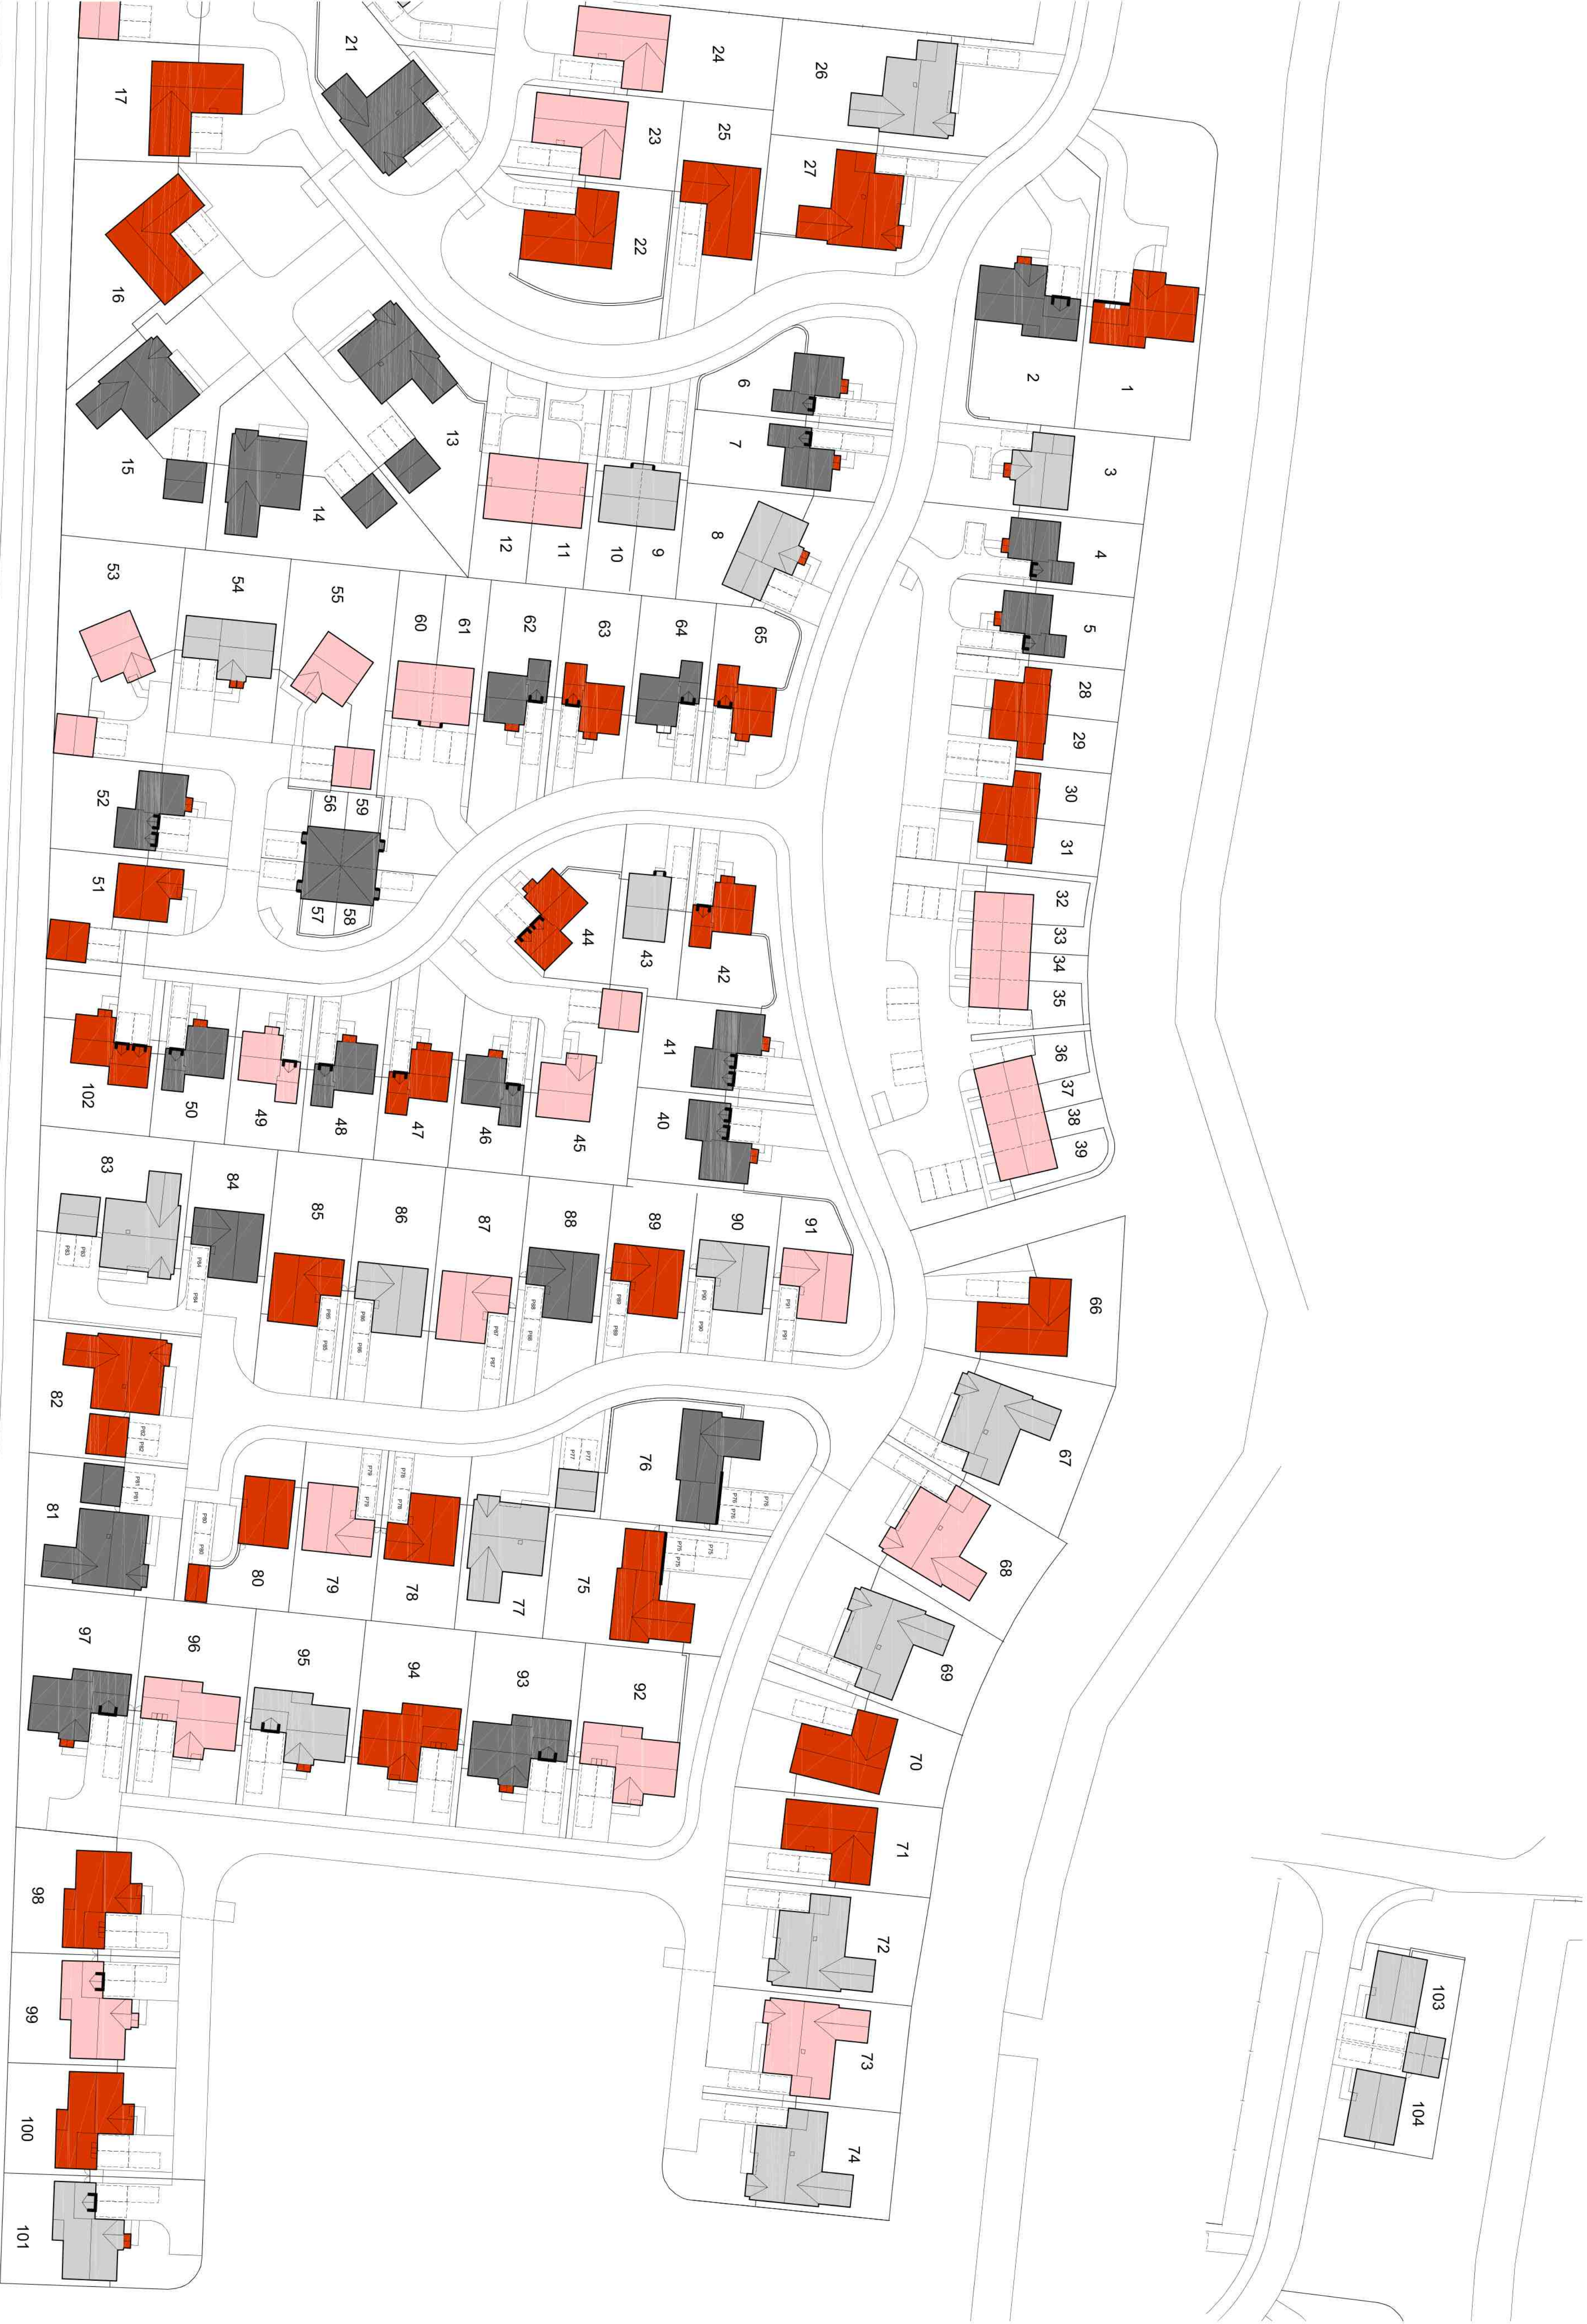

Rev	Date	Description	Drawn	Checked
01	26.11.20	Final Issue	AMW	AMW
02	26.11.20	Final Issue	AMW	AMW

ANDREW M WRIGHT LTD
CHARTERED ARCHITECT



26 Jons Bank, Hoboken, Spalding, Lincs. PE12 8SD
Telephone: 01430 540573 Mobile: 07940 914778

Project:
Residential Development
Wigornais Gate
Hoboken
Lincs

Drawings Title:
Roof & Wall Finishes Plan

Client:
Loosegate Developments Ltd

Drawn	Checked	Date	Scale	Page Size
AMW	AMW	03.11.20	1:500	A1
Job No:	Draw No:	Stage	Revision:	
071605	PD104	Planning	P1	