


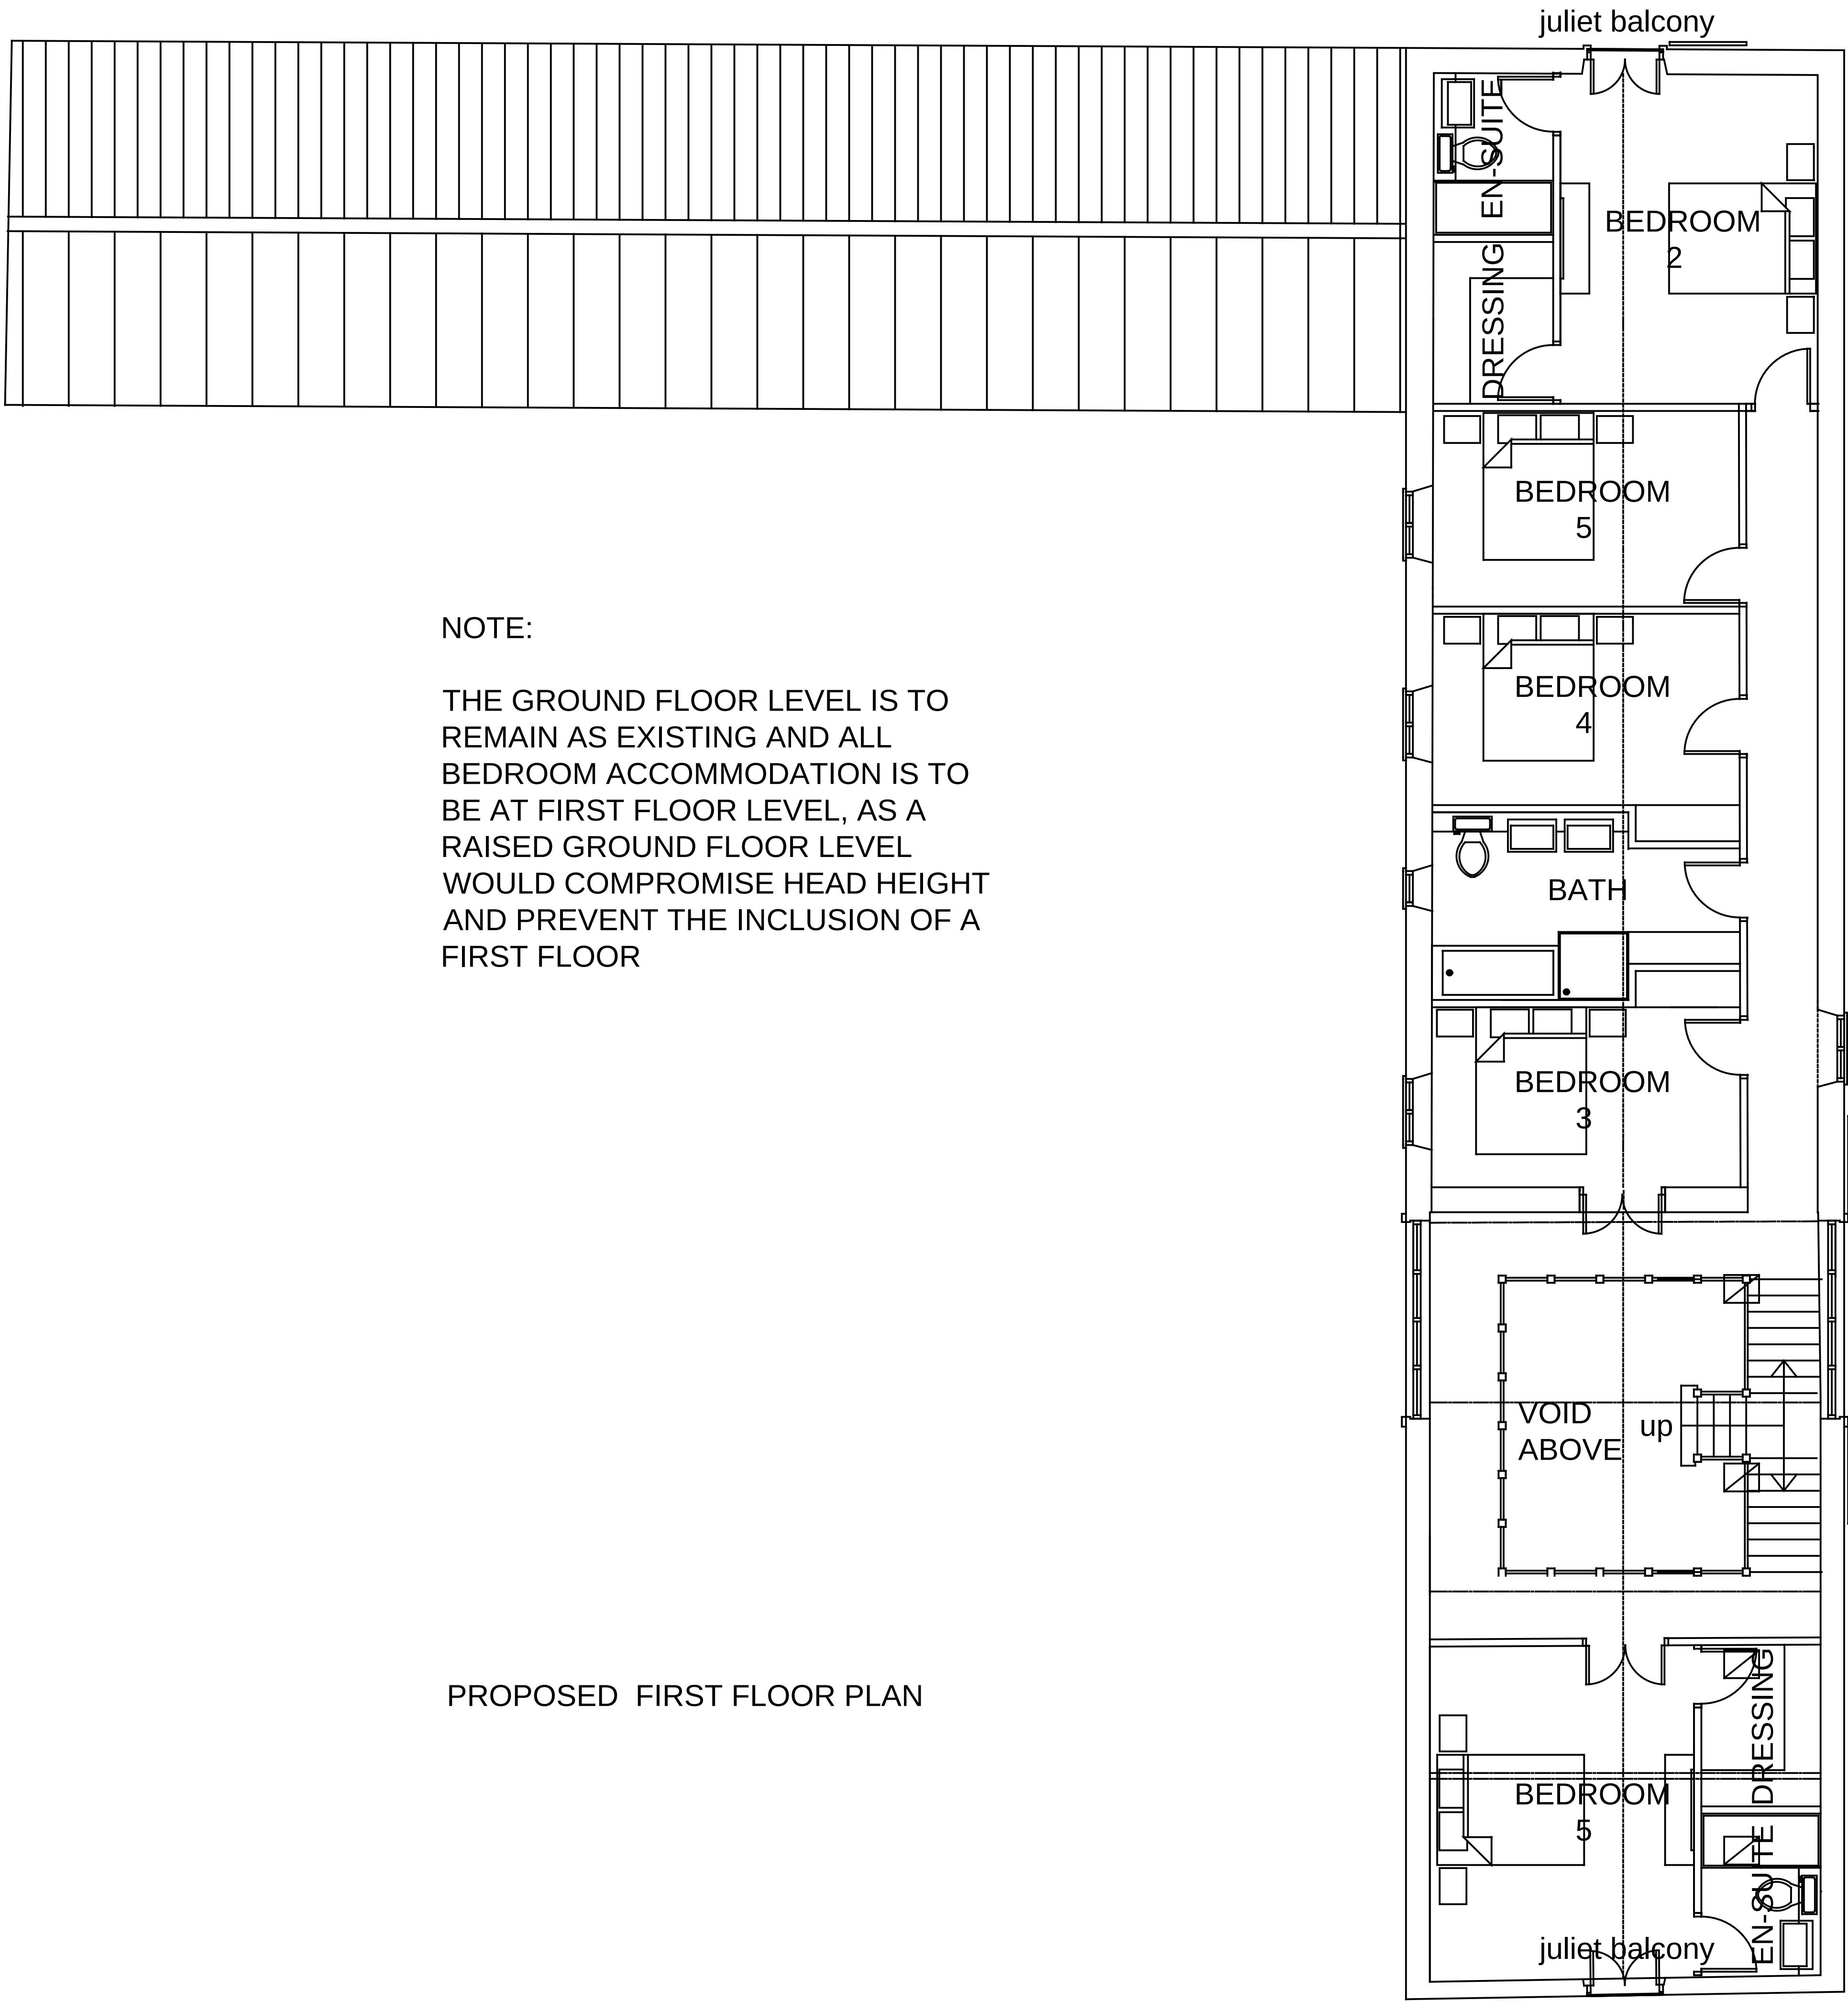

NOTE:

THE GROUND FLOOR LEVEL IS TO REMAIN AS EXISTING AND ALL BEDROOM ACCOMMODATION IS TO BE AT FIRST FLOOR LEVEL, AS A RAISED GROUND FLOOR LEVEL WOULD COMPROMISE HEAD HEIGHT AND PREVENT THE INCLUSION OF A FIRST FLOOR

PROPOSED FIRST FLOOR PLAN

