
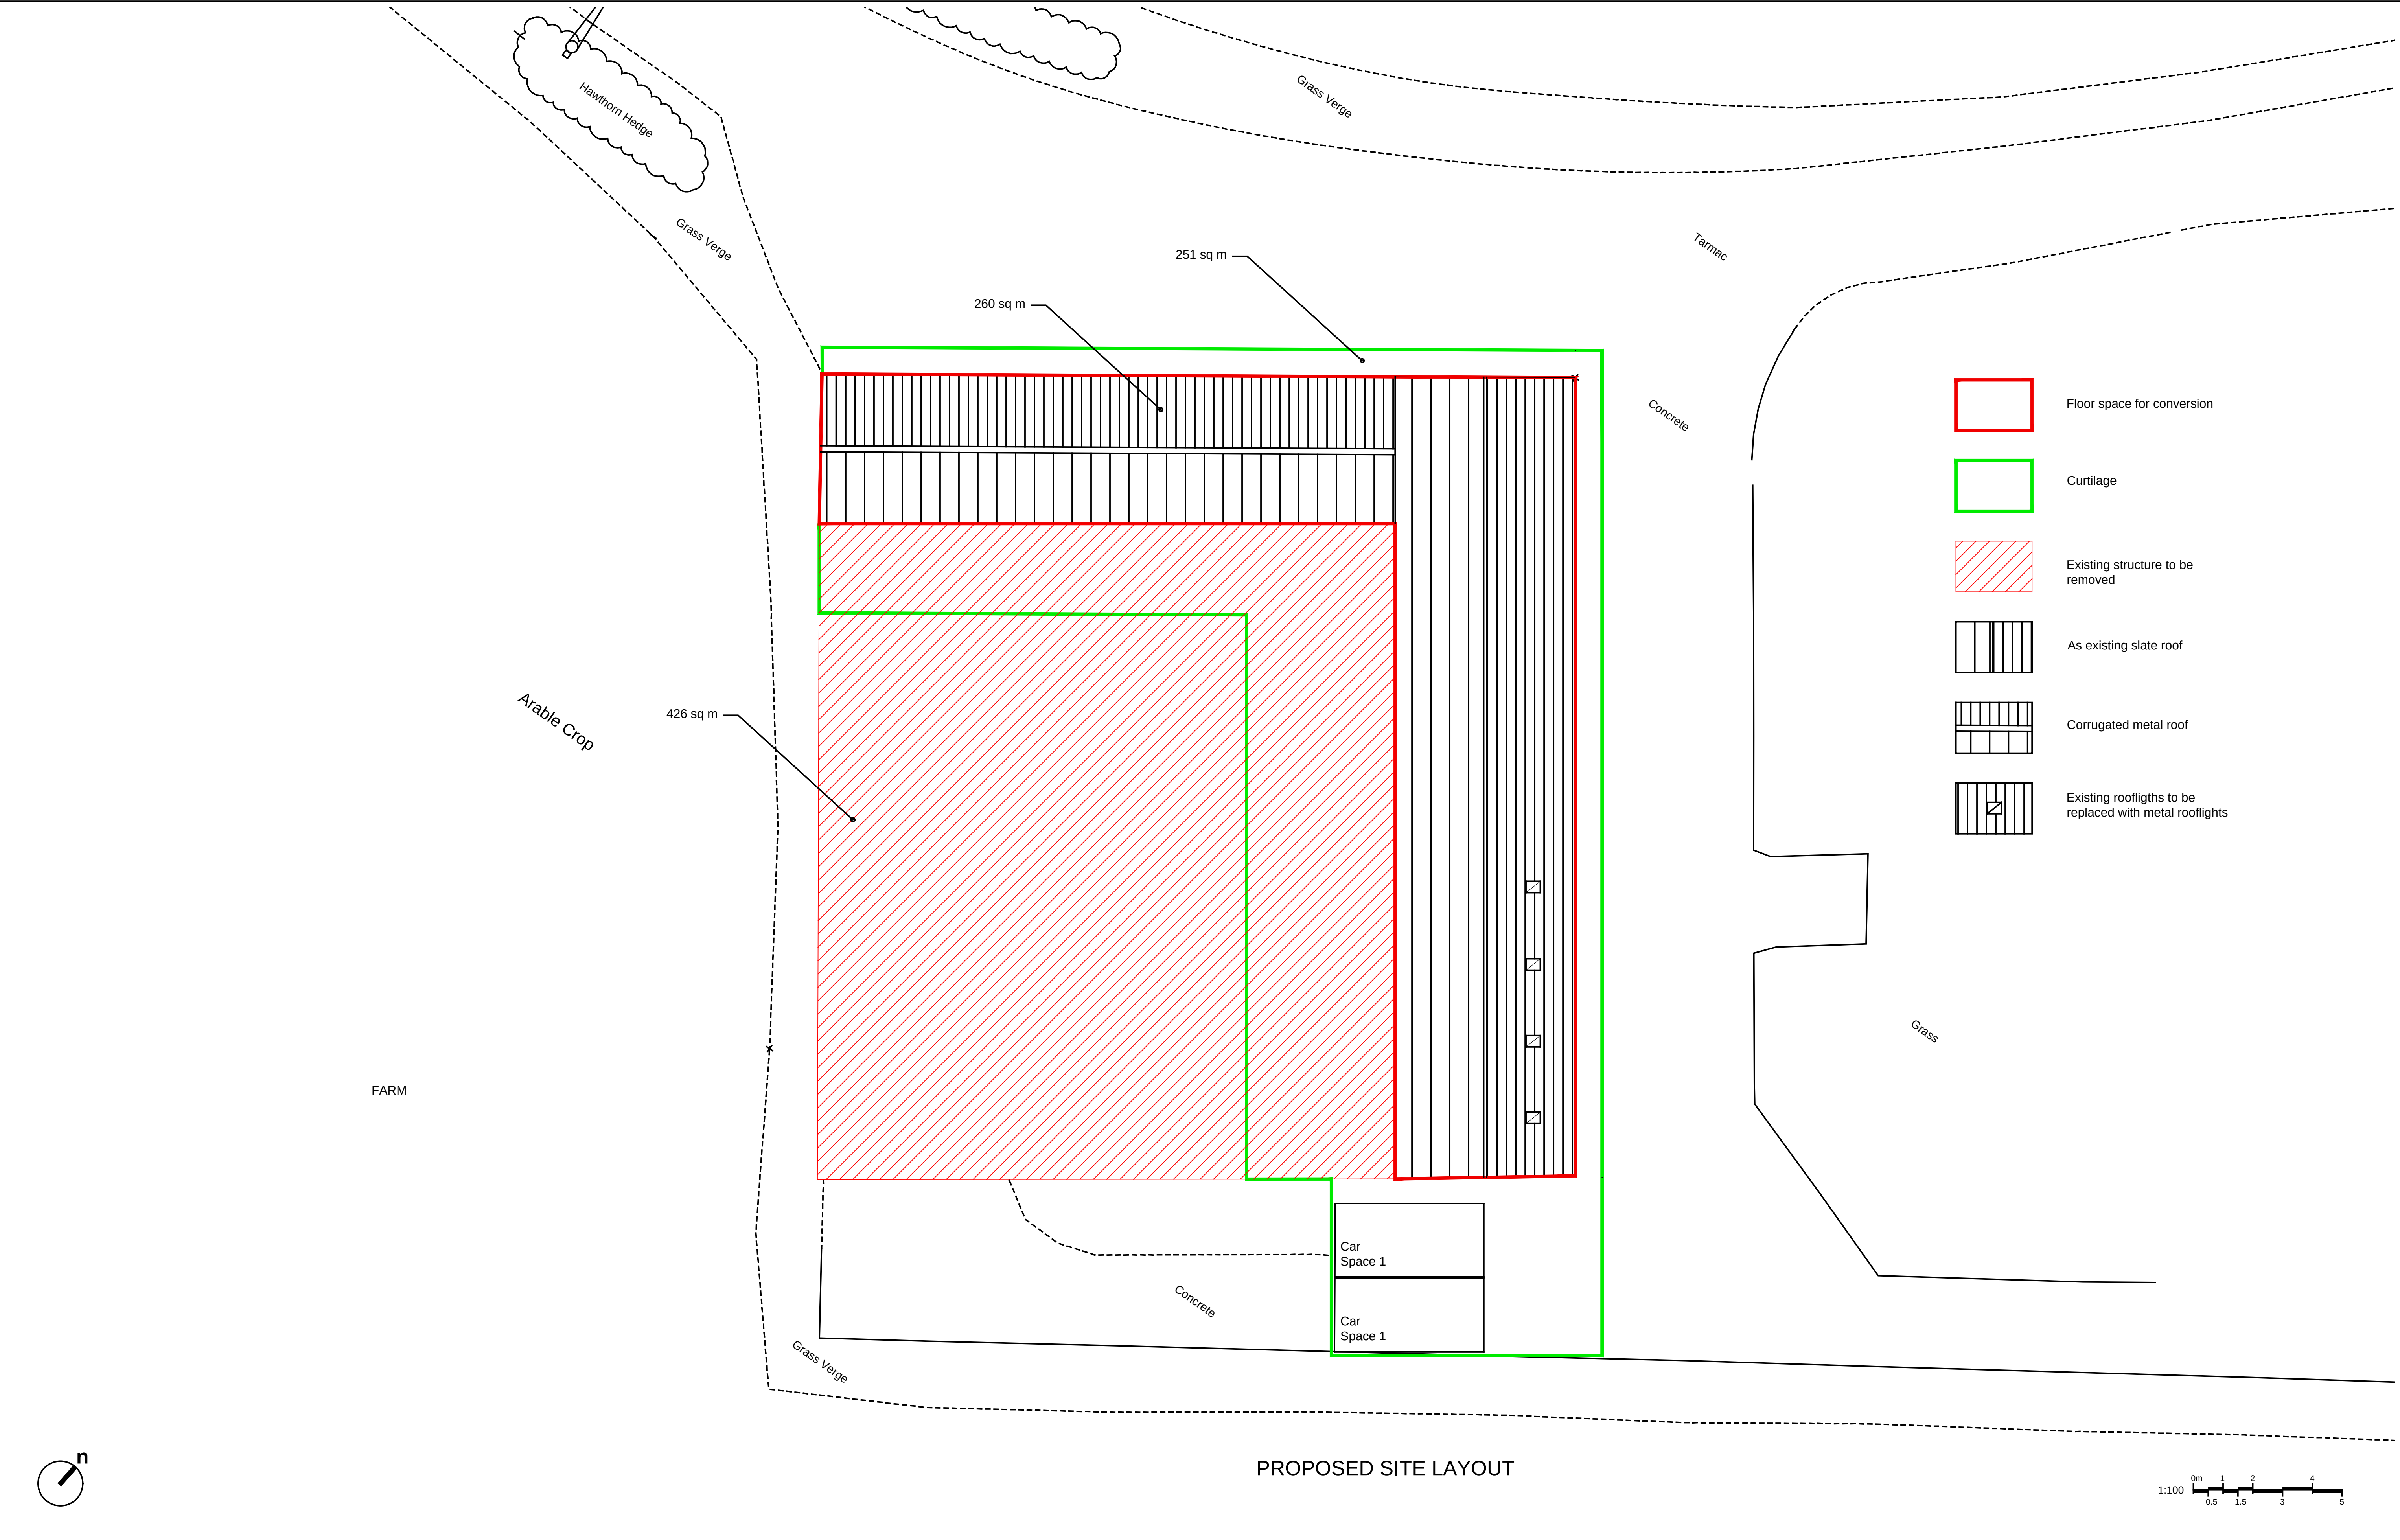


PROPOSED SITE LAYOUT

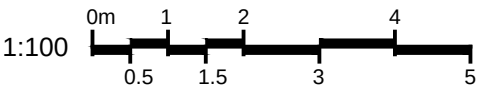

rev.	date	description		dm	chk'd

NOTES
Do not scale from this drawing, use figured dimensions only.
All dimensions to be checked on site.
All drawings to be read in conjunction with other contract documentation.
Any discrepancies to be reported to the Contract Administrator before any work commences.
© Copyright Bidwells LLP

client: South Yorkshire Pensions Authority		drawn ND		chk'd --	date: JAN 2022	scale @ A1: 1:100
project: Willow Tree Farm, Holbeach St Marks		discipline: BUILDING SURVEYING		status: PLANNING		
dwg title: Proposed Site Layout		project no. JB58564		dwg no. 005		



Trumington Road
Cambridge CB2 9LD
t: 01223 841841
f: 01223 845150
bidwells.co.uk