




Existing Block Plan 1:100

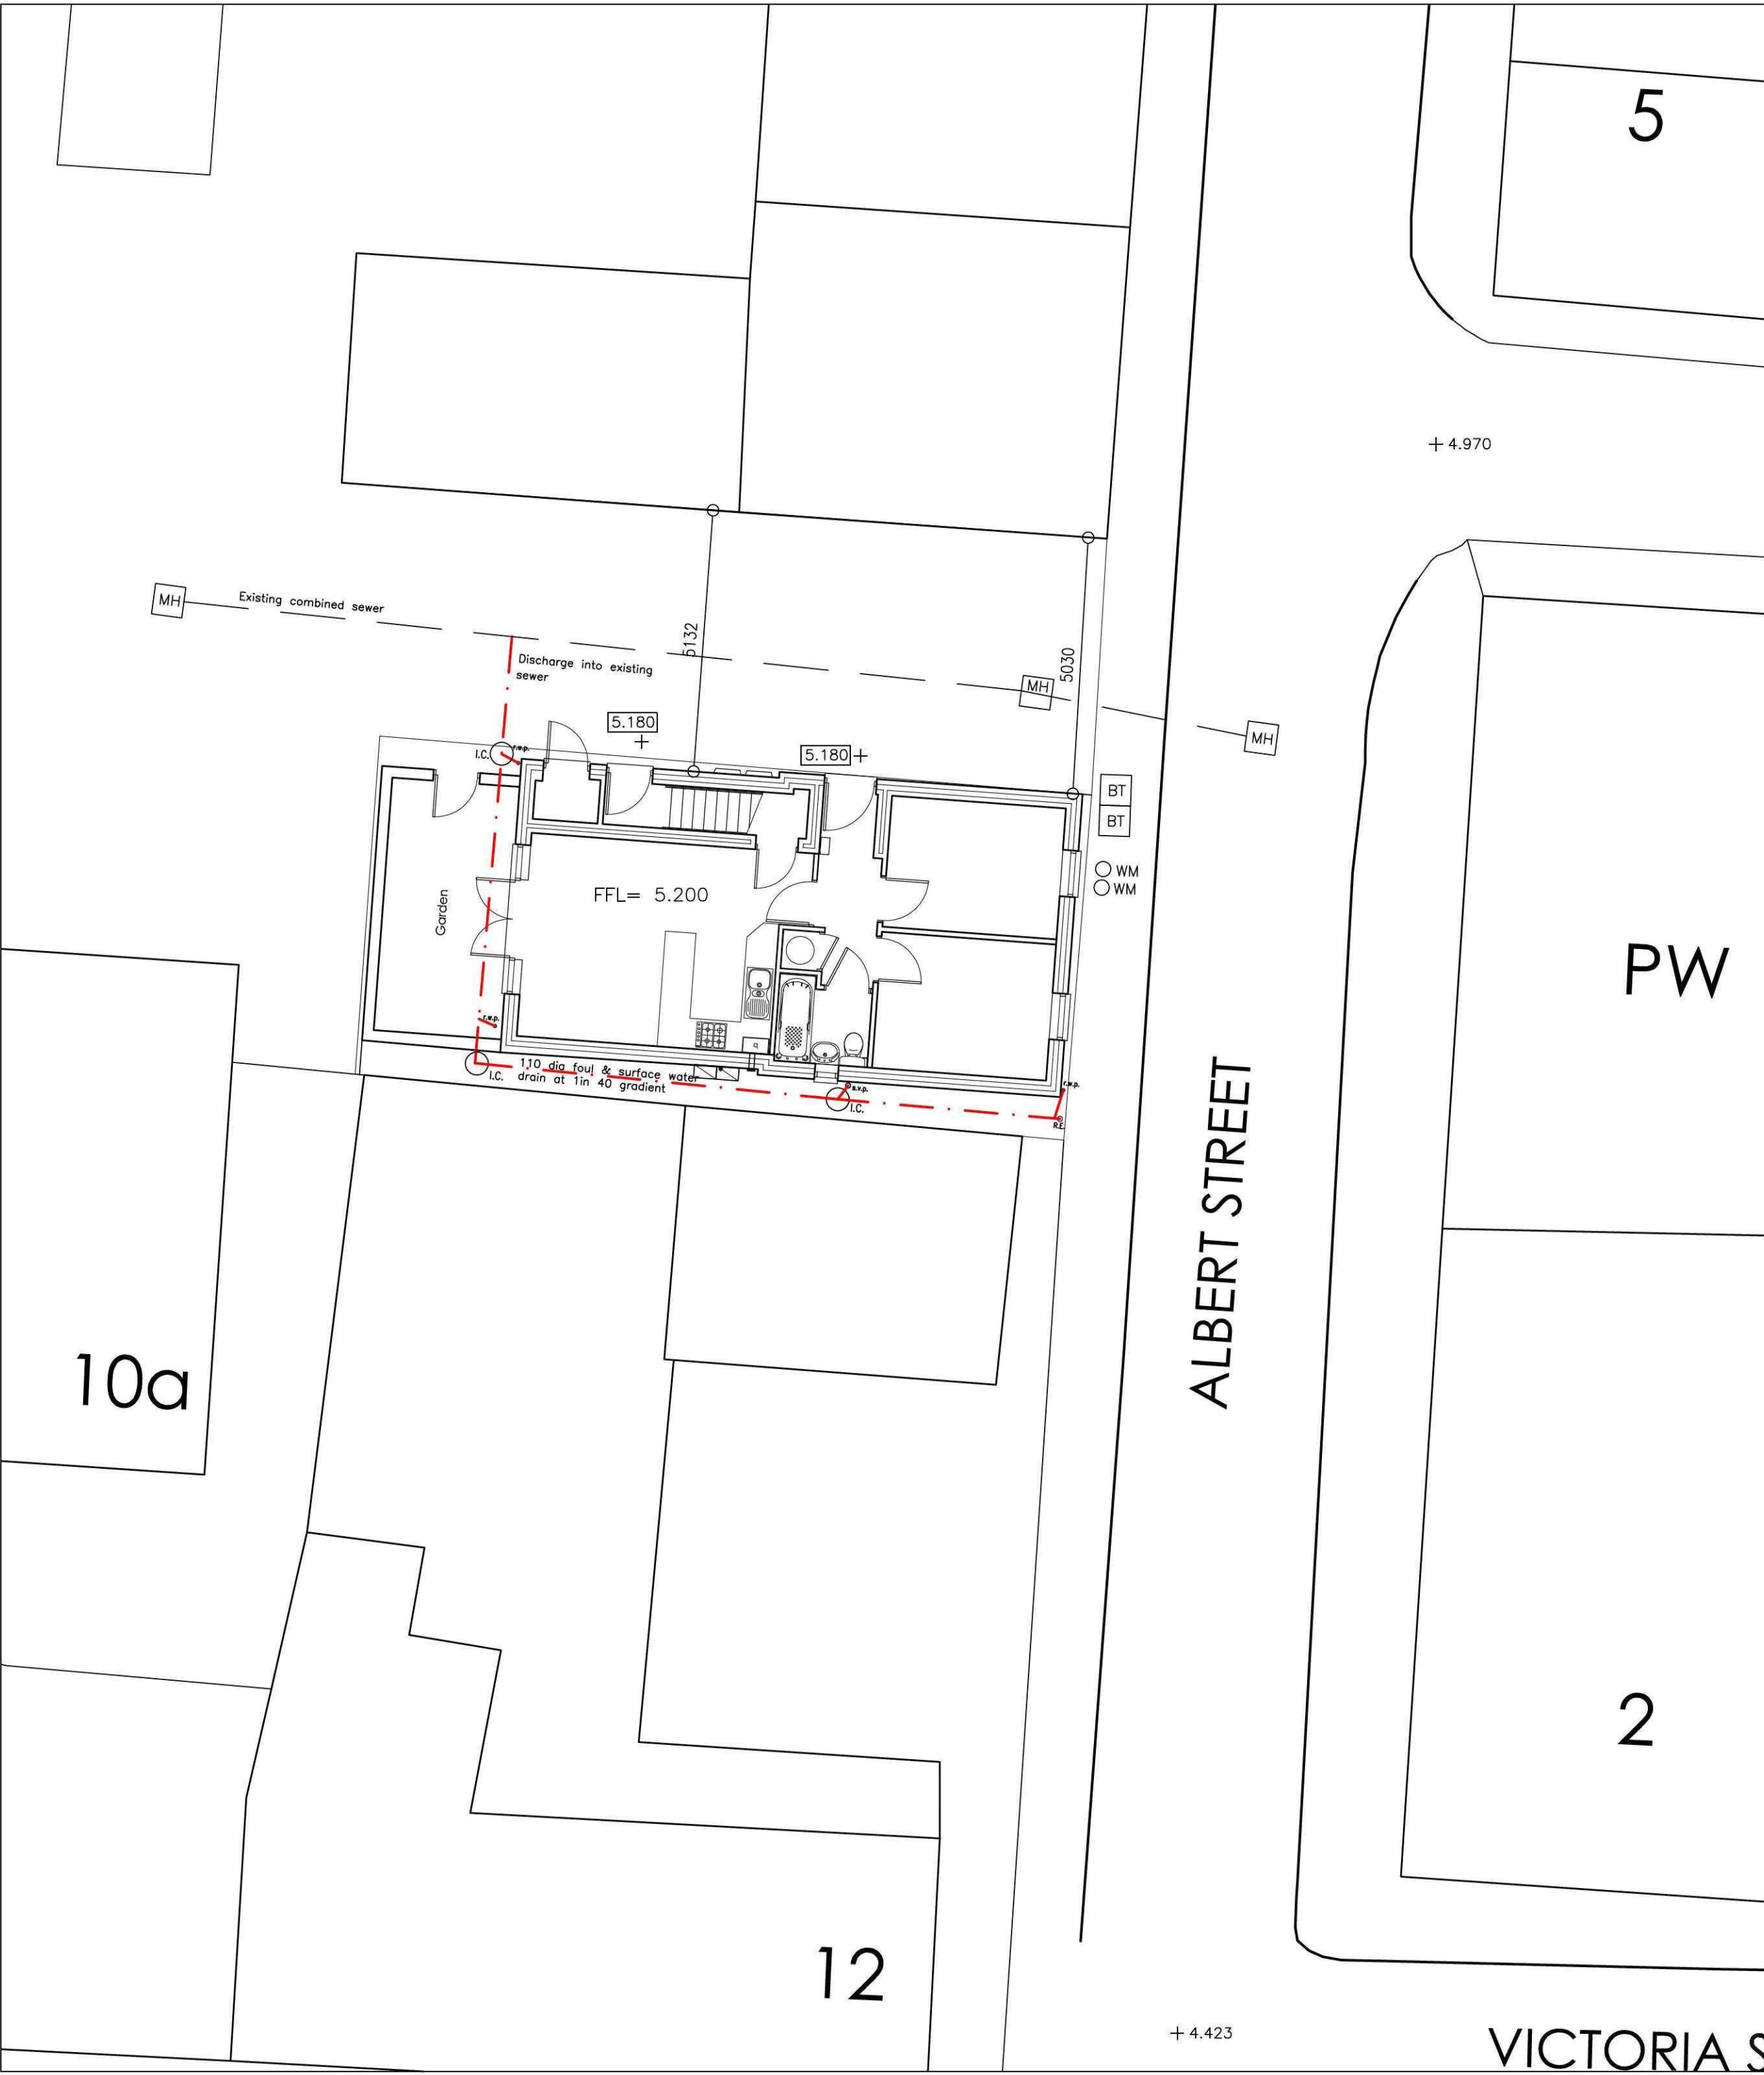

Proposed Block Plan 1:100

**Peter Humphrey Associates**  
ARCHITECTURAL DESIGN AND BUILDING

PROJECT  
Proposed two self-contained apartments  
Albert Street  
Holbeach  
Spalding

CLIENT  
Colville Construction Ltd

DRAWING TITLE  
Sections and Details

DATE Feb 2012 SCALE AS SHOWN JOB No. 4794-BR03

DO NOT SCALE FROM THIS DRAWING  
COPYRIGHT: THIS DRAWING MUST NOT BE ISSUED, LOANED OR COPIED  
WITHOUT THE CONSENT OF PETER HUMPHREY ASSOCIATES

**Peter Humphrey Associates**  
ARCHITECTURAL DESIGN AND BUILDING  
TELEPHONE 01945 466 966  
FAX 01945 466 433  
E-MAIL: info@peterhumphrey.co.uk  
30 OLD MARKET WISBECH CAMBS PE15 1NB  
Huntingdon District Council  
Building Design Award  
Building Design Award in Huntingdon  
Category Winner 2008