




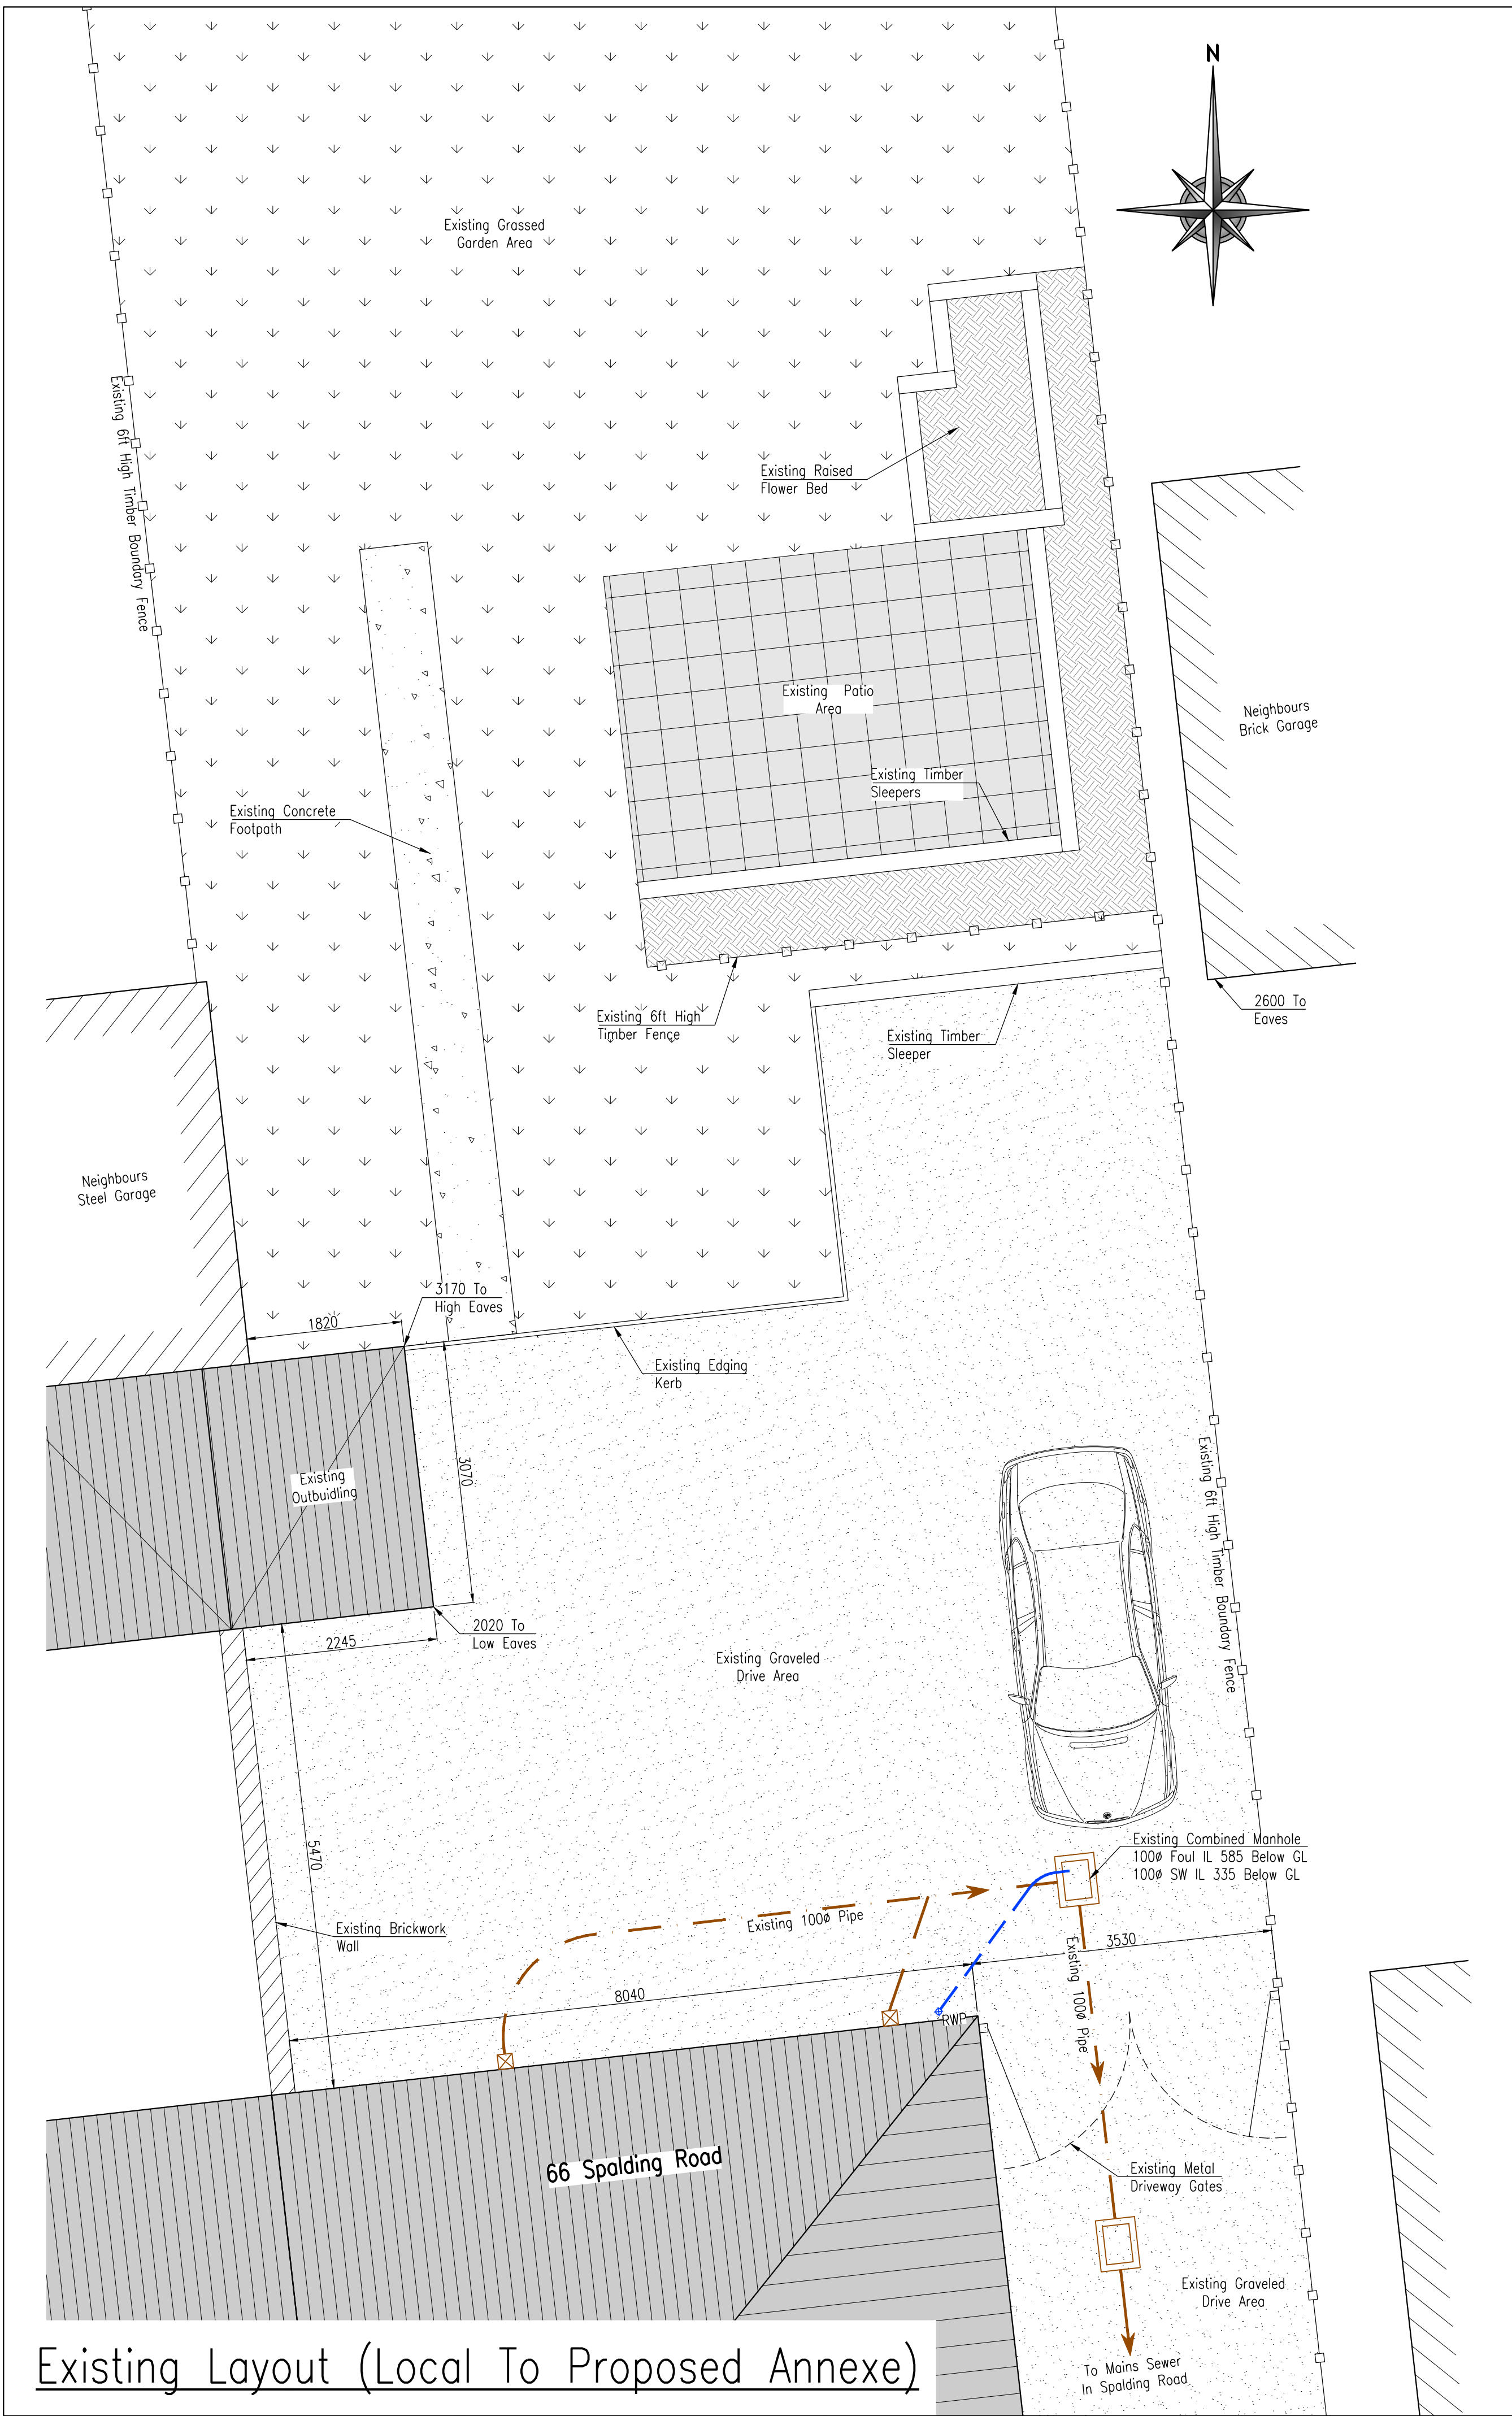

Existing Layout (Local To Proposed Annexe)

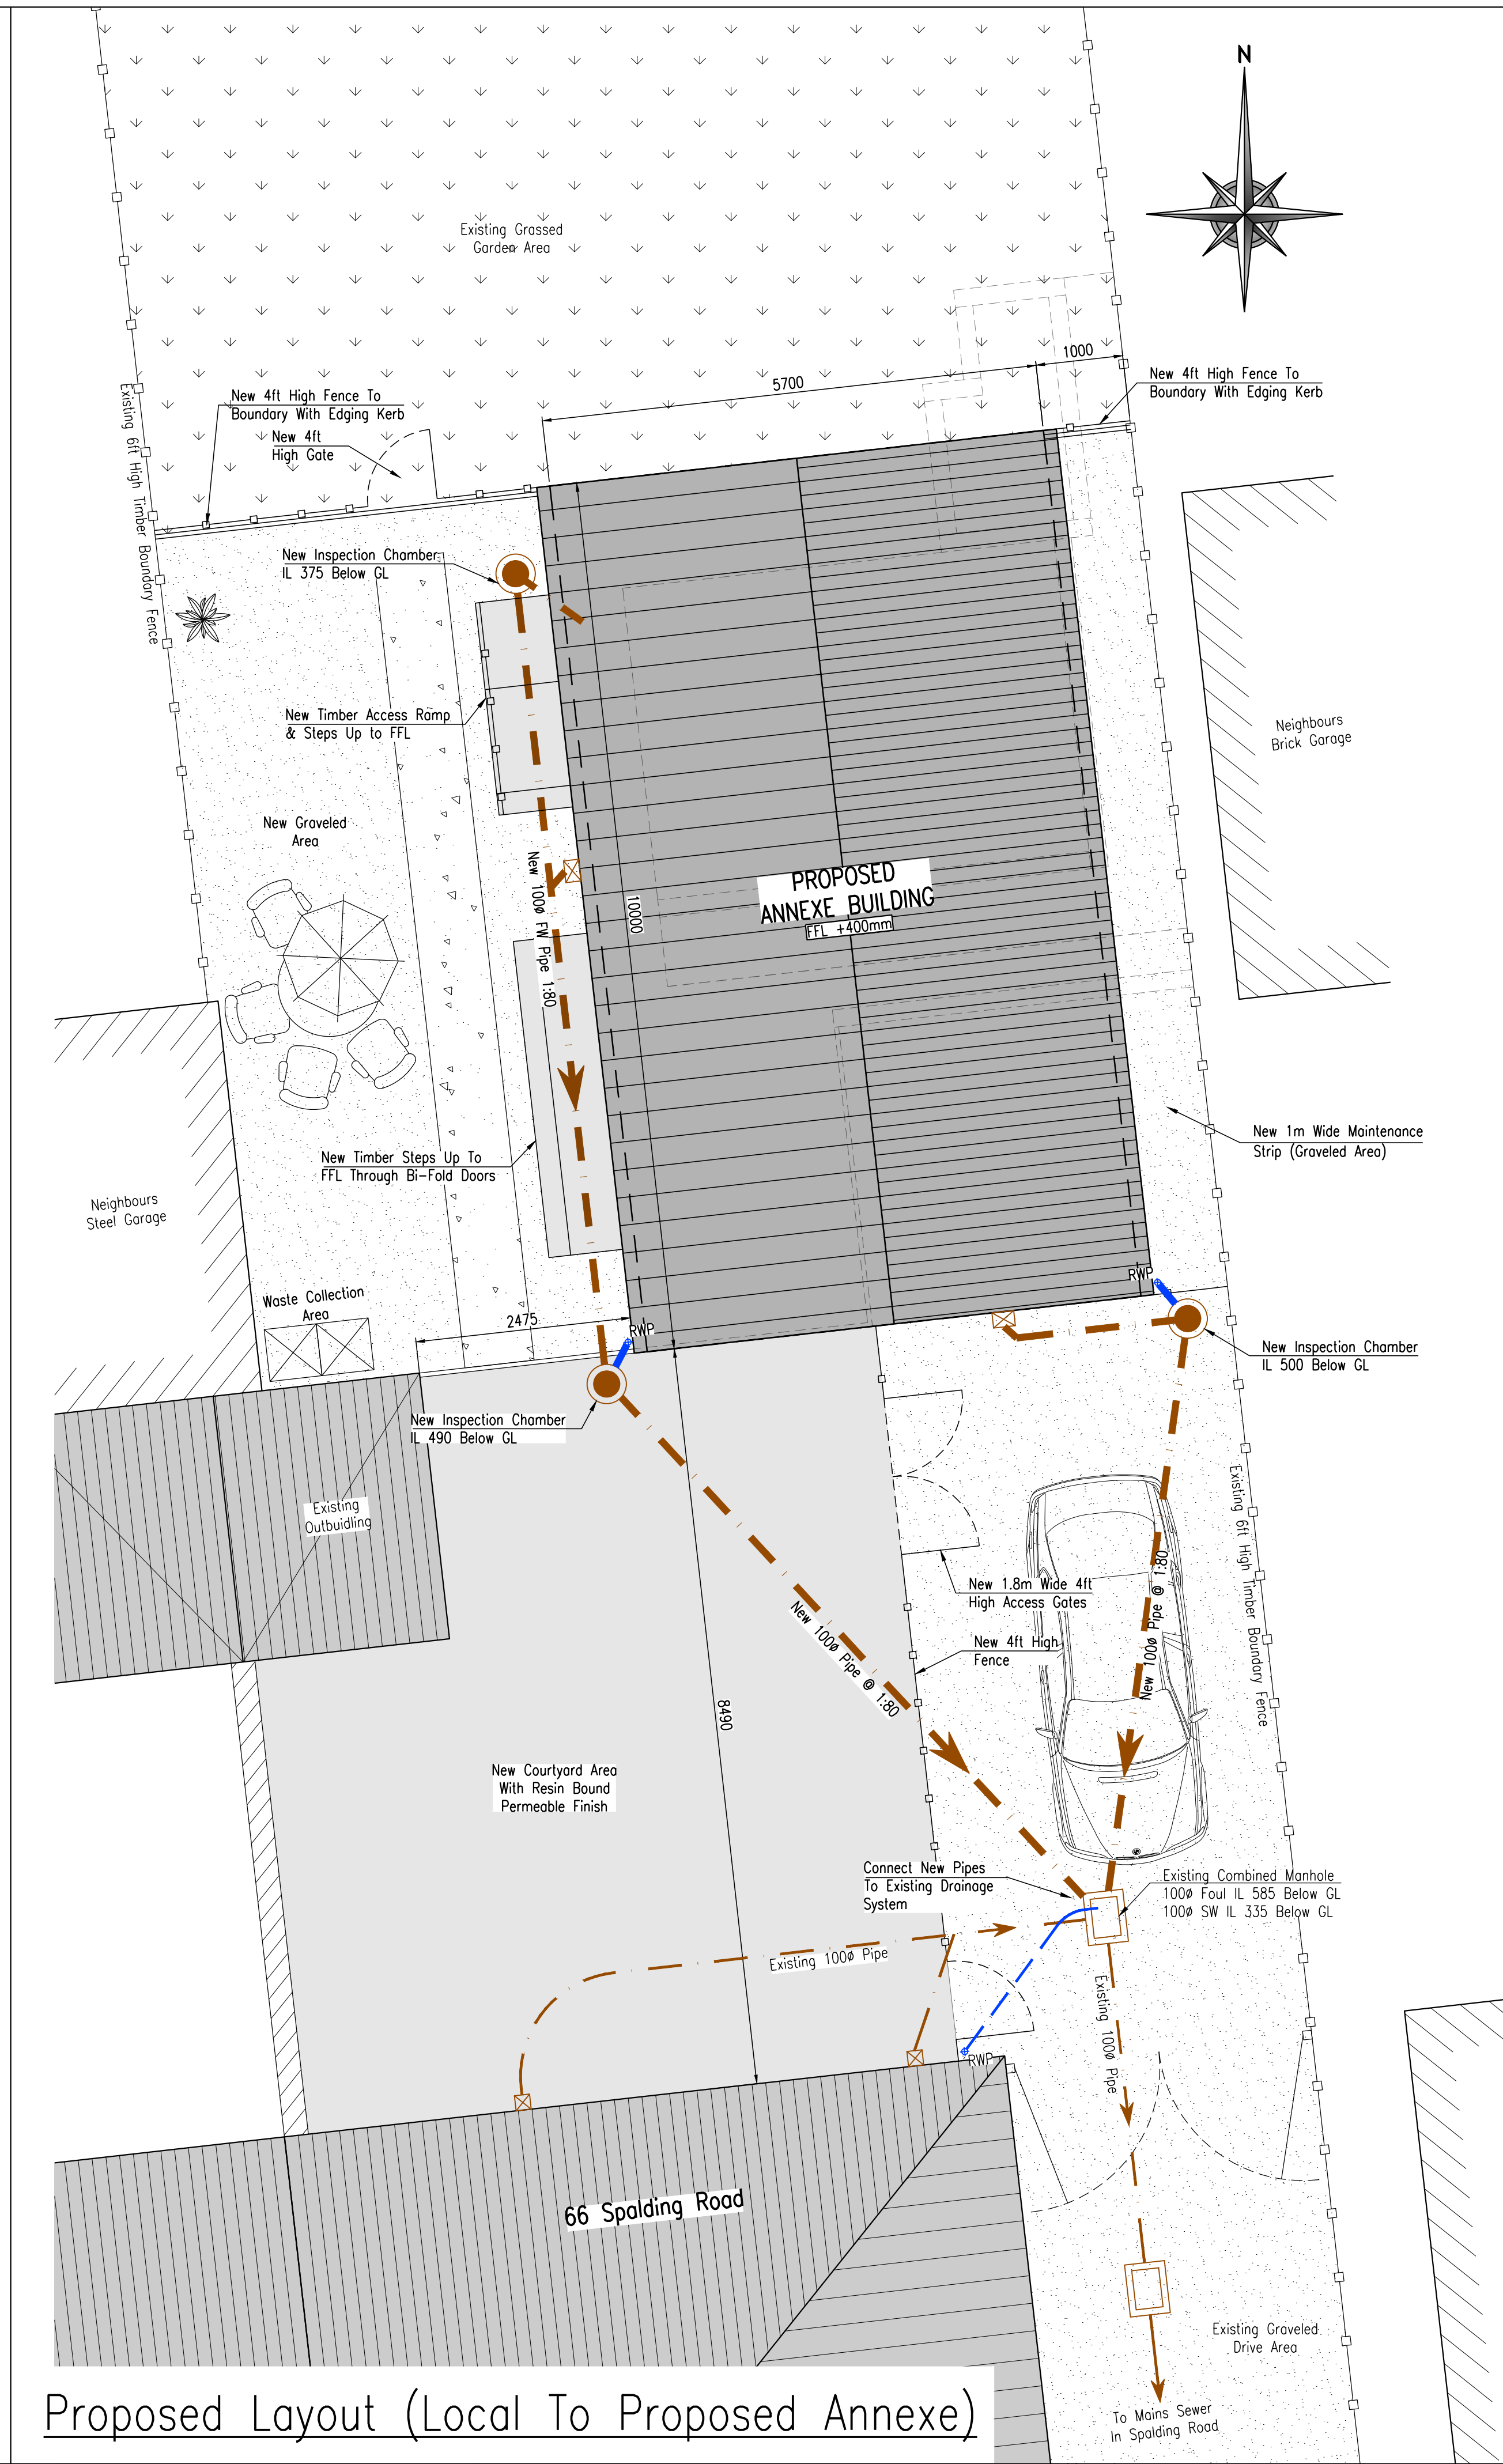

Proposed Layout (Local To Proposed Annexe)

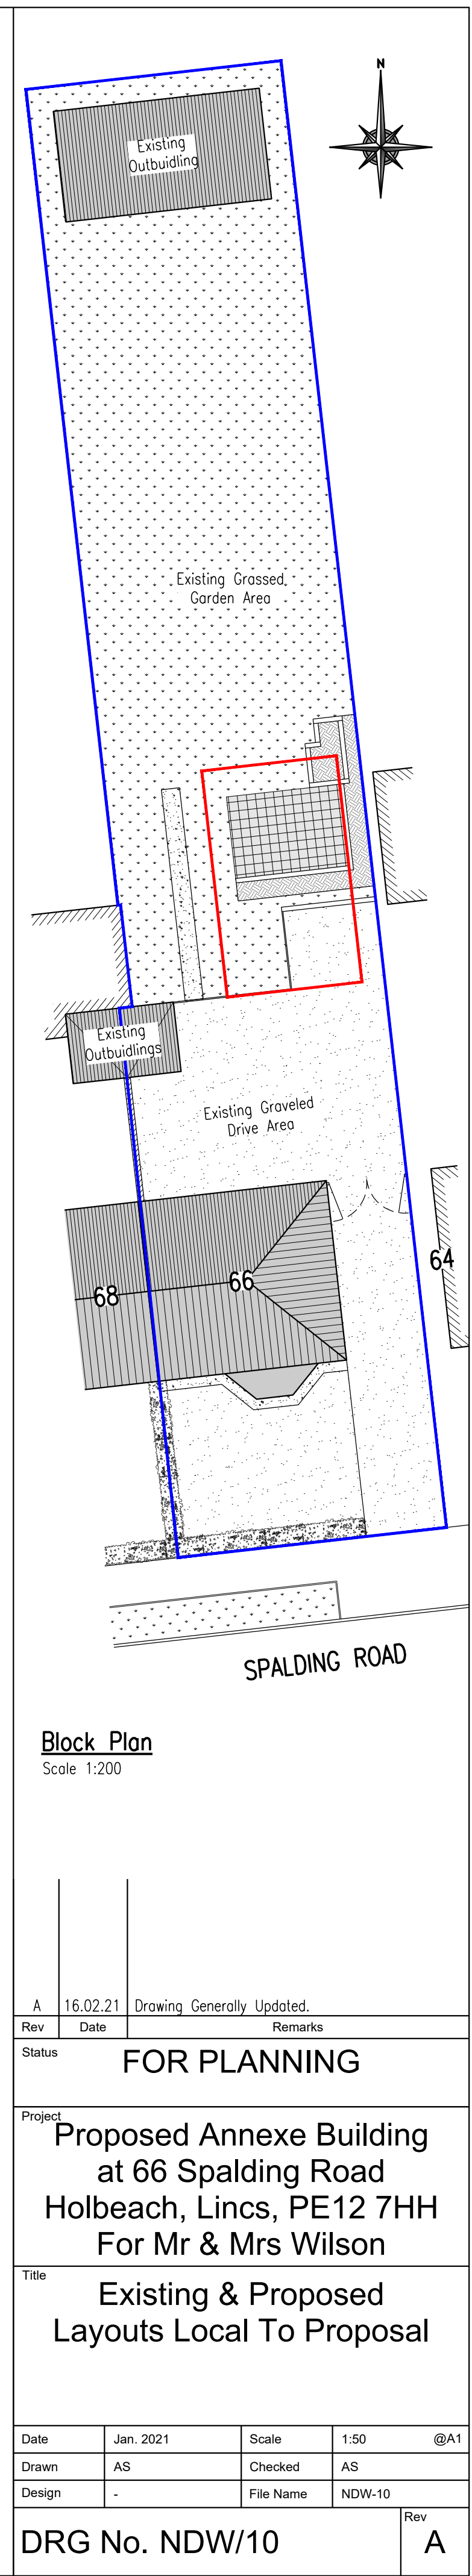

Block Plan
Scale 1:200

A	16.02.21	Drawing Generally Updated.
Rev	Date	Remarks
FOR PLANNING		
Project Proposed Annexe Building at 66 Spalding Road Holbeach, Lincs, PE12 7HH For Mr & Mrs Wilson		
Title Existing & Proposed Layouts Local To Proposal		
Date	Jan. 2021	Scale 1:50 @A1
Drawn	AS	Checked AS
Design	-	File Name NDW-10
DRG No. NDW/10		Rev A