

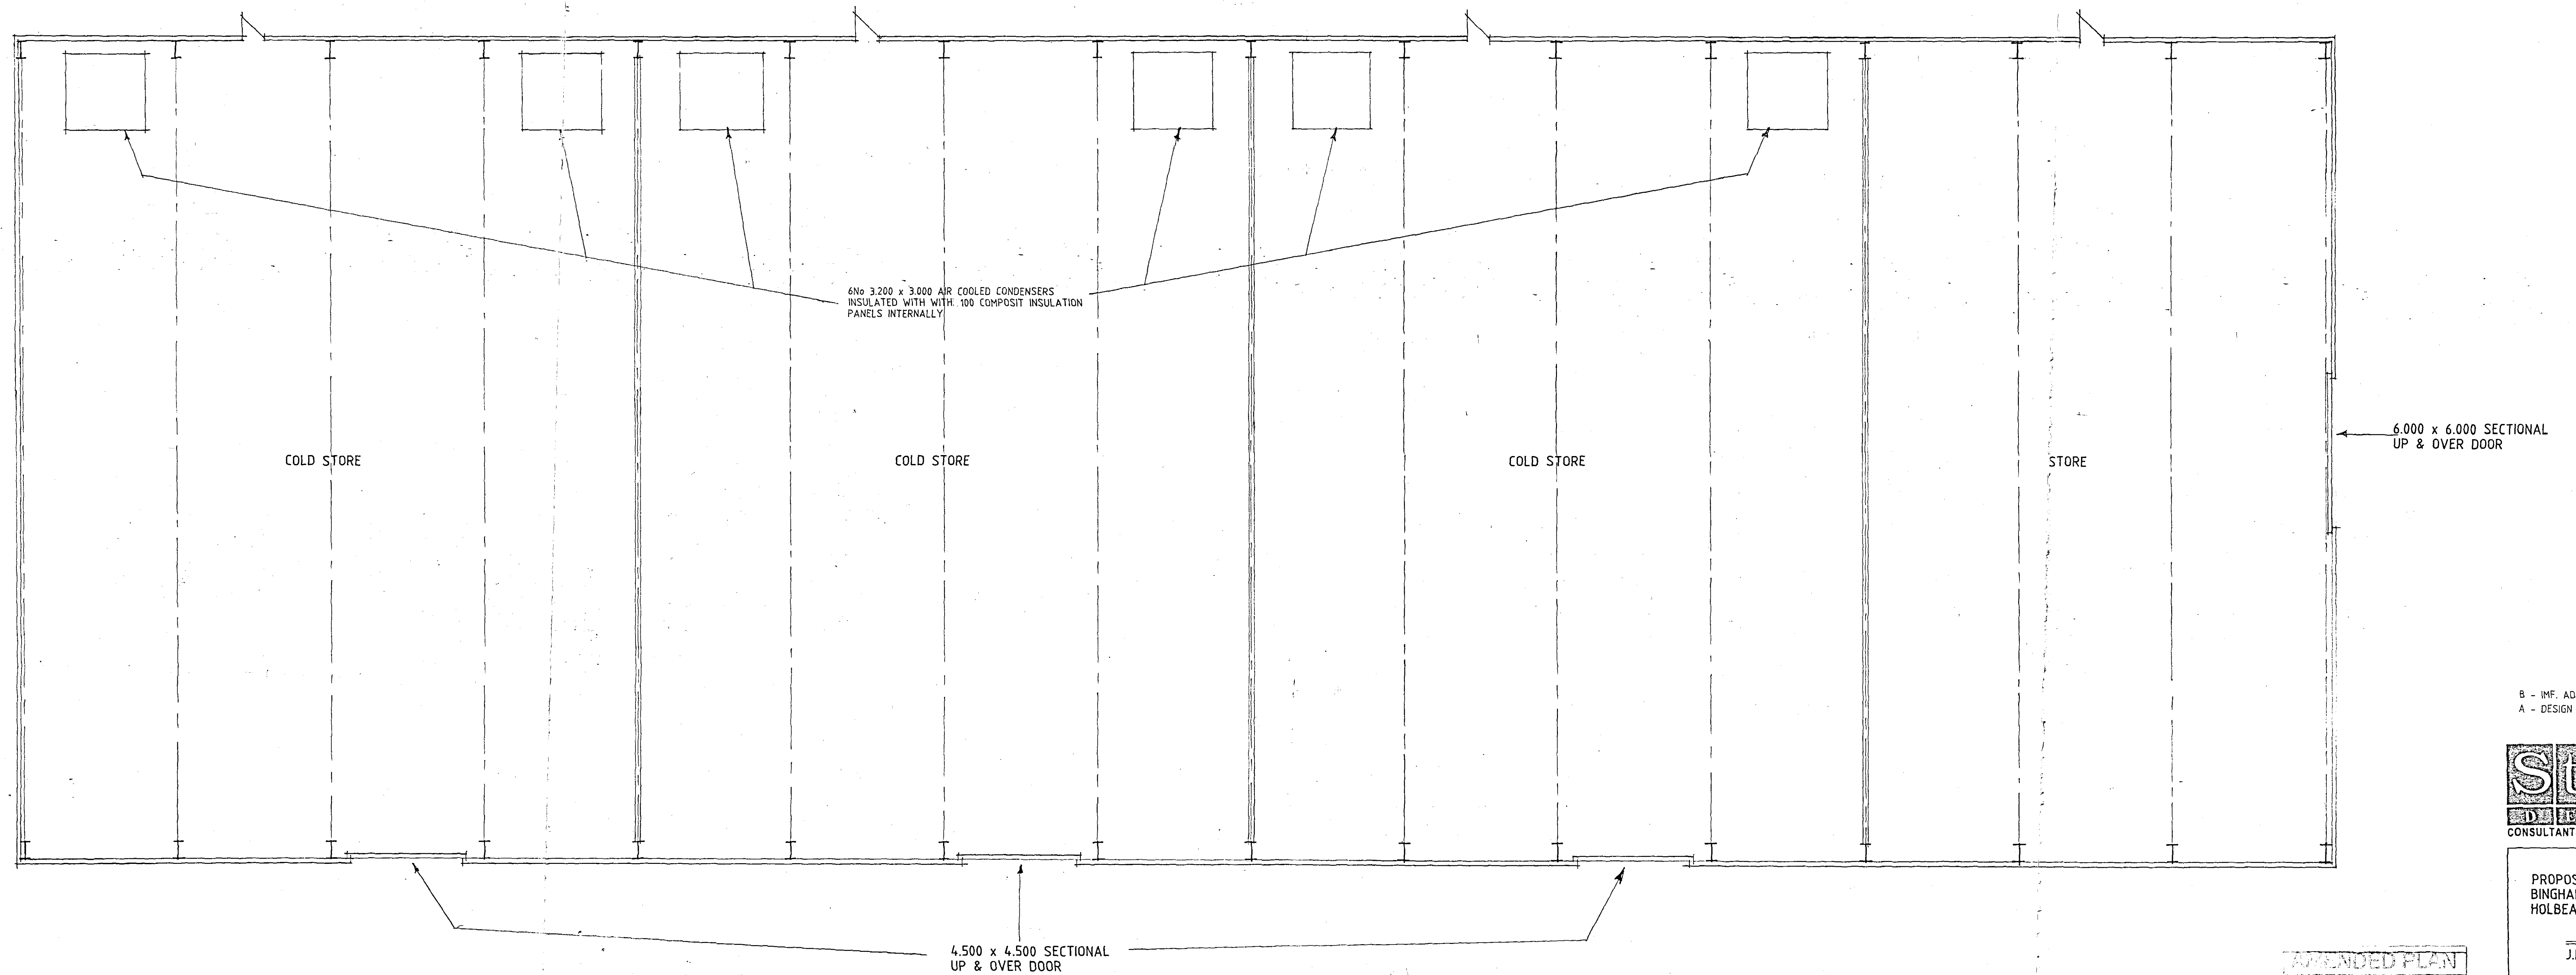
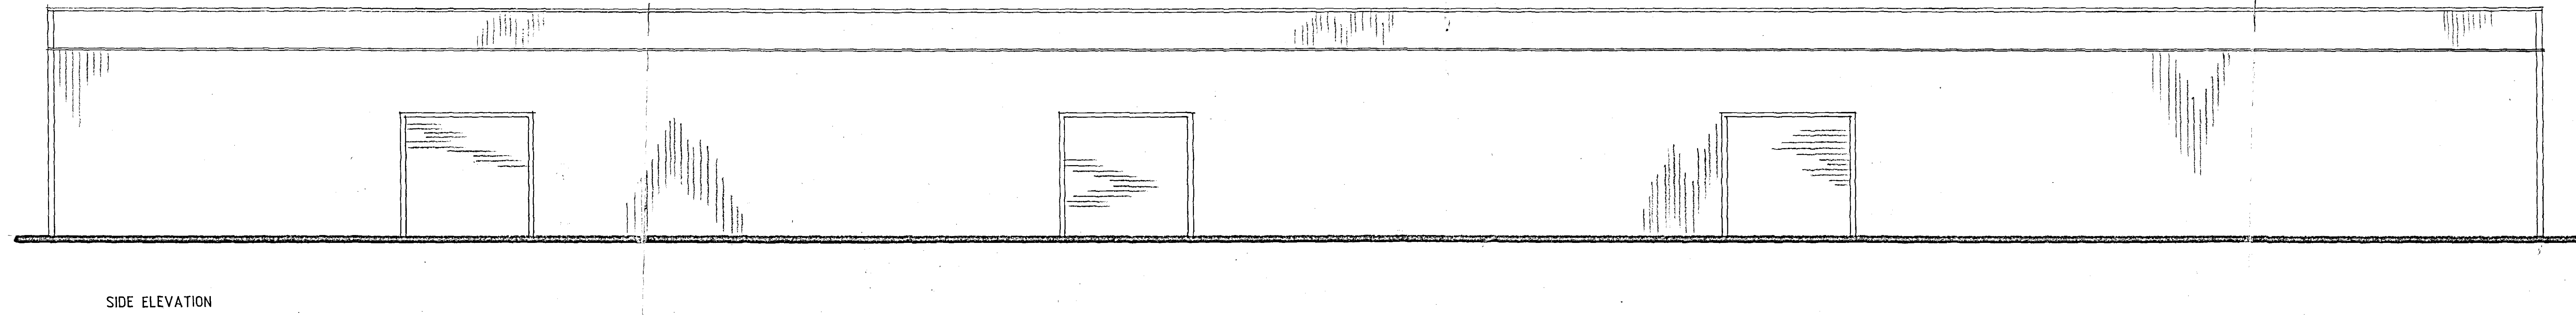


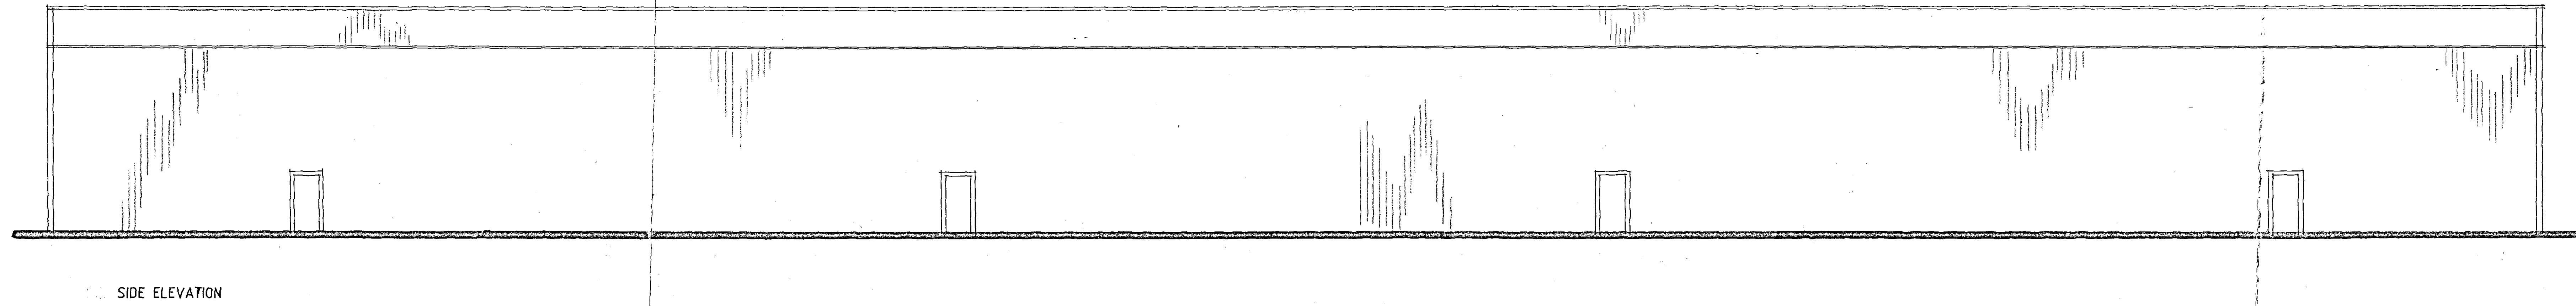

FLOOR PLAN

B - IMF, ADDED - 6.3.08
A - DESIGN ALTS - 8.2.08

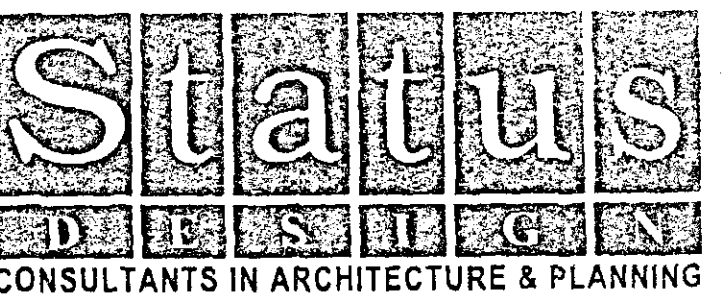

PROPOSED FARM BUILDING AT
BINGHAM LODGE FARM,
HOLBEACH ST. MARKS FOR

J.H. & A.J. KING
FARMERS.

PLAN & ELEVATIONS

1:100 SD07-058/3

NOV-07 B.GILHAM.

APPENDED PLAN
Ref. A1

Planning Development
07 MAR 08
Ref. 0196/08

DETERMINED
PLAN

2 Edinburgh Walk, Holbeach,
Spalding, Lincs PE12 7AP
Tel: 01456 521353 Fax: 01506 690702