



SIDE ELEVATION

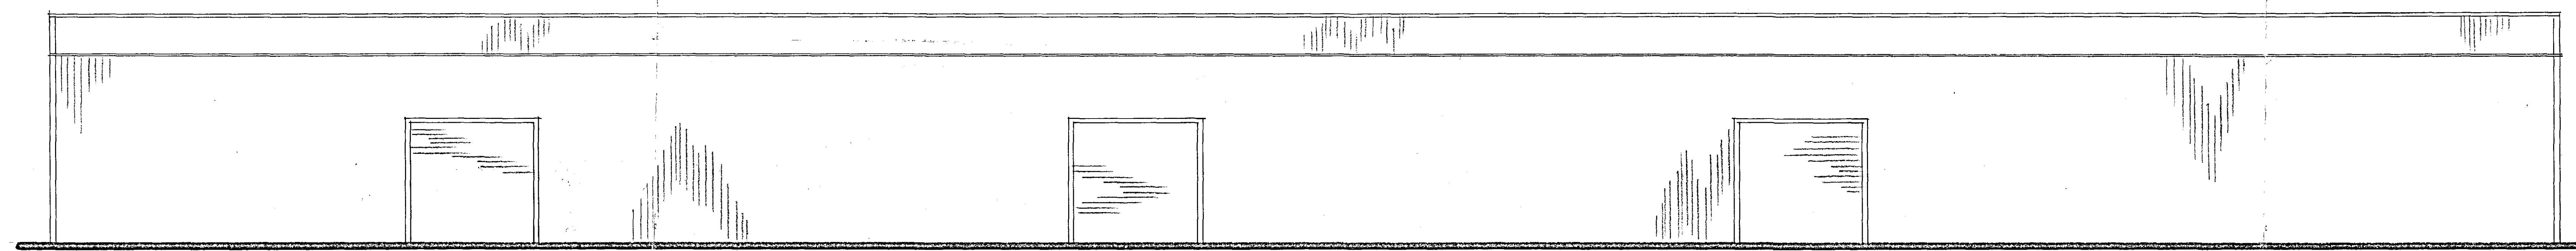

SIDE ELEVATION

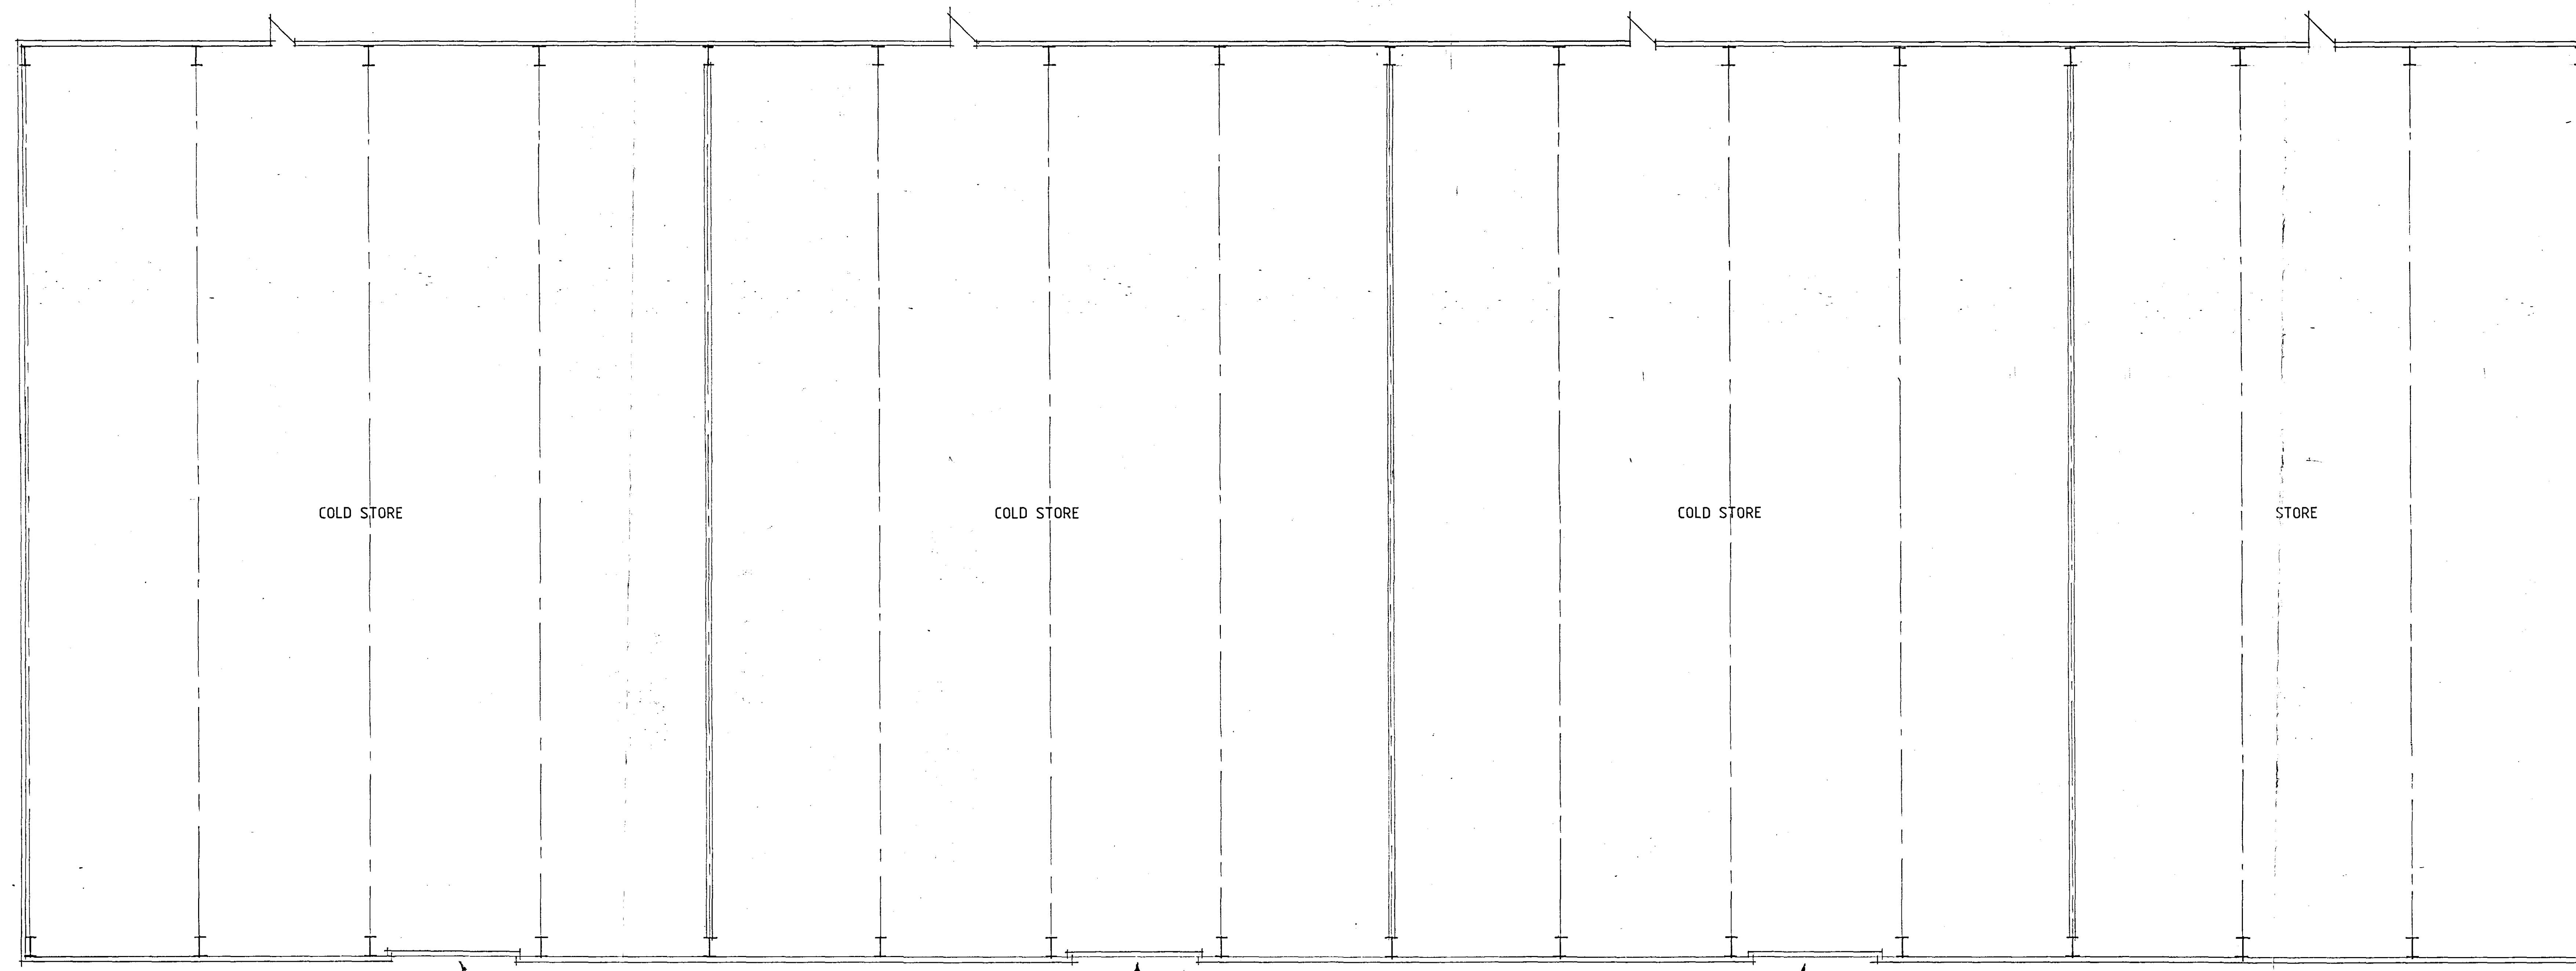


FLOOR PLAN

6,000 x 6,000 SECTIONAL
UP & OVER DOOR

4,500 x 4,500 SECTIONAL
UP & OVER DOOR

A - DESIGN ALTS - 8.2.08

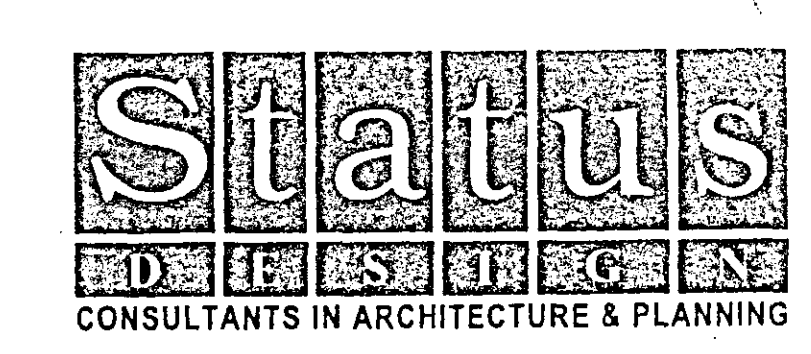

PROPOSED FARM BUILDING AT
BINGHAM LODGE FARM,
HOLBEACH ST. MARKS FOR

J.H. & A.J. KING
FARMERS.

PLAN & ELEVATIONS


1:100

SD07-058/3

NOV-07

B.GILHAM.

SUPERCEDED

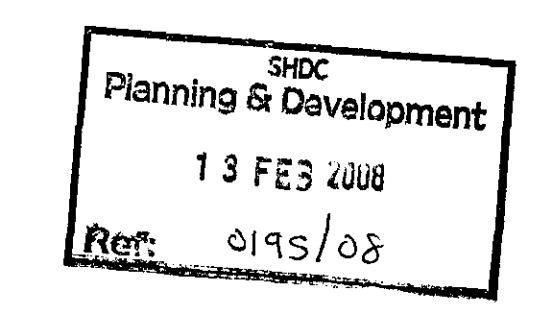

2 Edinburgh Walk, Holbeach,
Spalding, Lincs. PE12 7AP
Tel: 01406 432363 Fax: 01406 490702

