


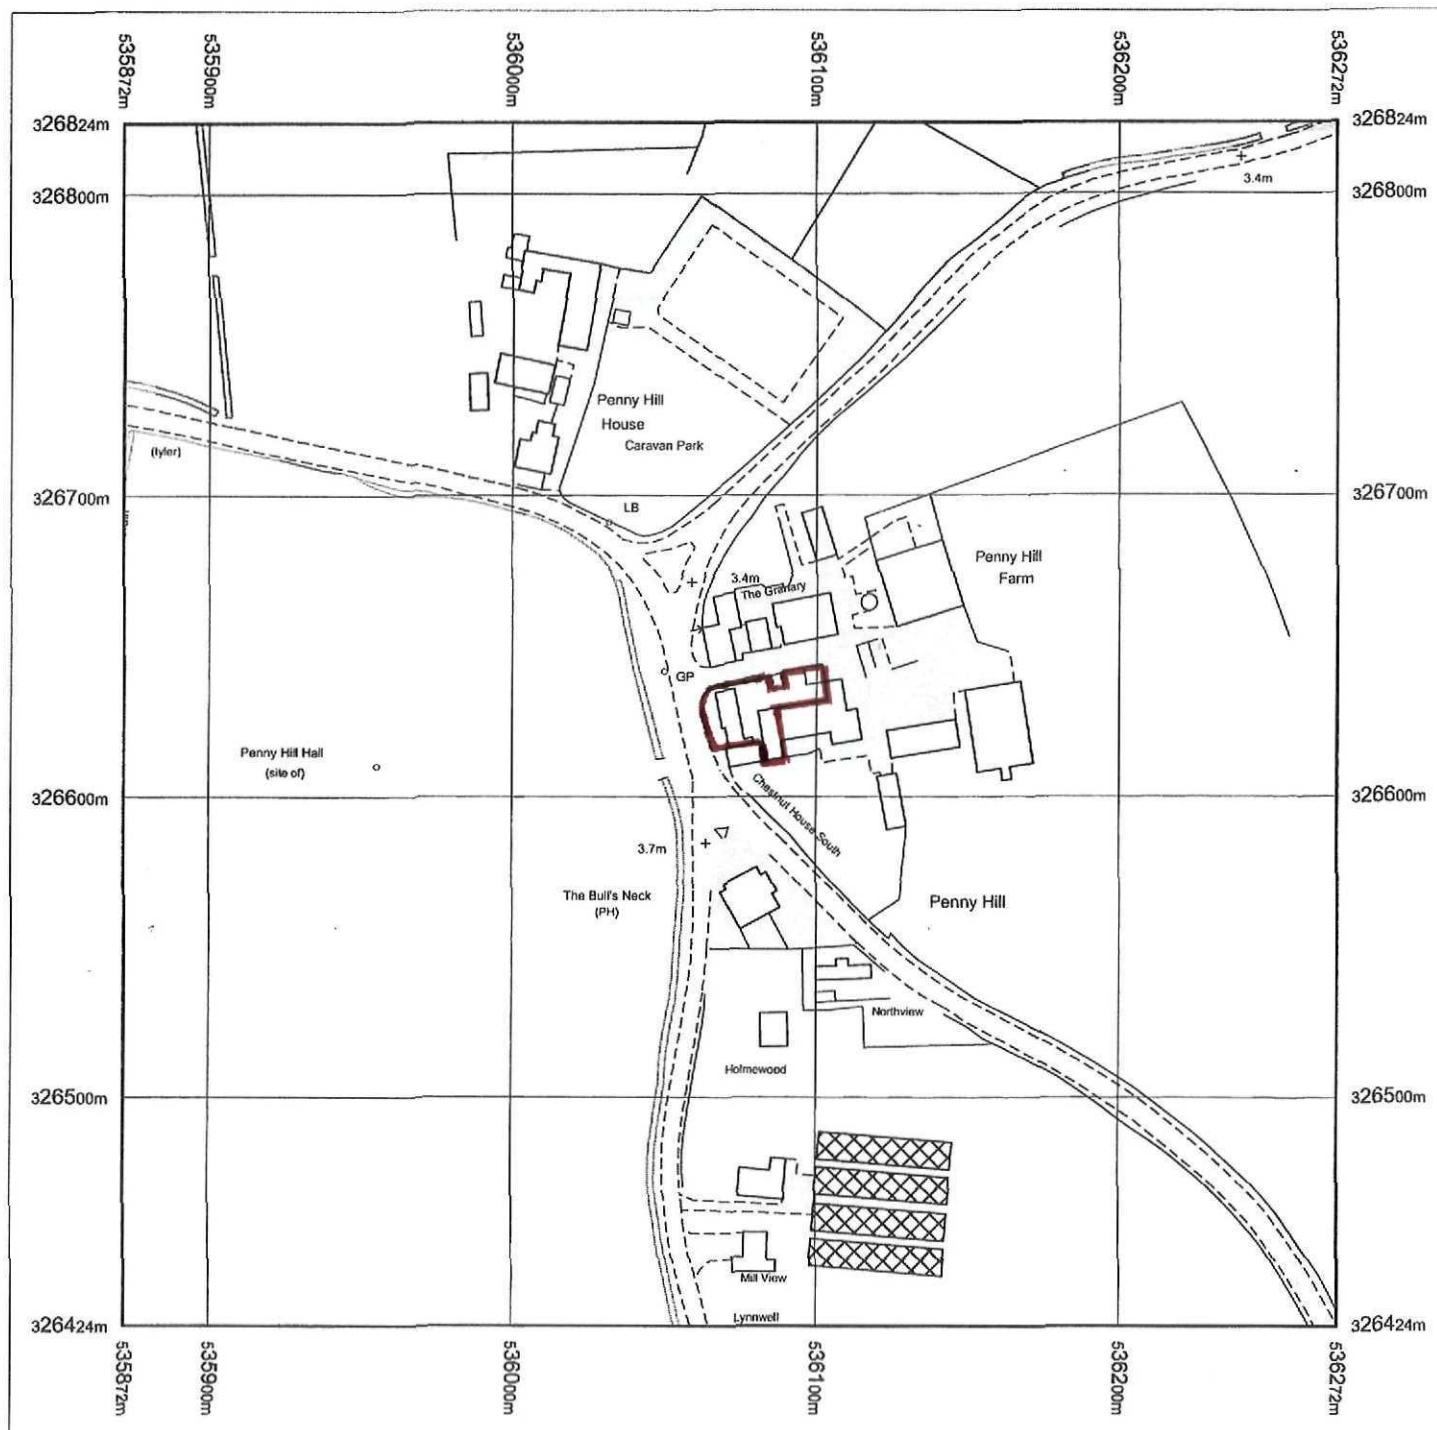


Produced 17.01.2011 from the Ordnance Survey National Geographic Database and incorporating surveyed revision available at this date. © Crown Copyright 2011.

Reproduction in whole or part is prohibited without the prior permission of Ordnance Survey.

Ordnance Survey, the OS Symbol and OS Sitemap are registered trademarks of Ordnance Survey, the national mapping agency of Great Britain.

The representation of a road, track or path is no evidence of a right of way.


The representation of features as lines is no evidence of a property boundary.

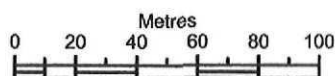


Scale 1:2500


Supplied by: **Bookmark Spalding Ltd**
Serial number: 00111700
Centre coordinates: 536072 326623.75

Further information can be found on the OS Sitemap Information leaflet or the Ordnance Survey web site:
www.ordnancesurvey.co.uk

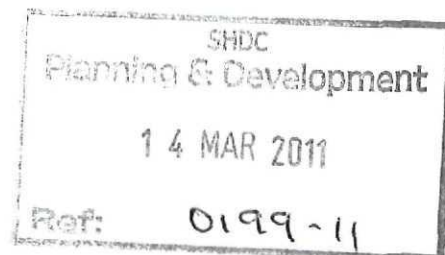


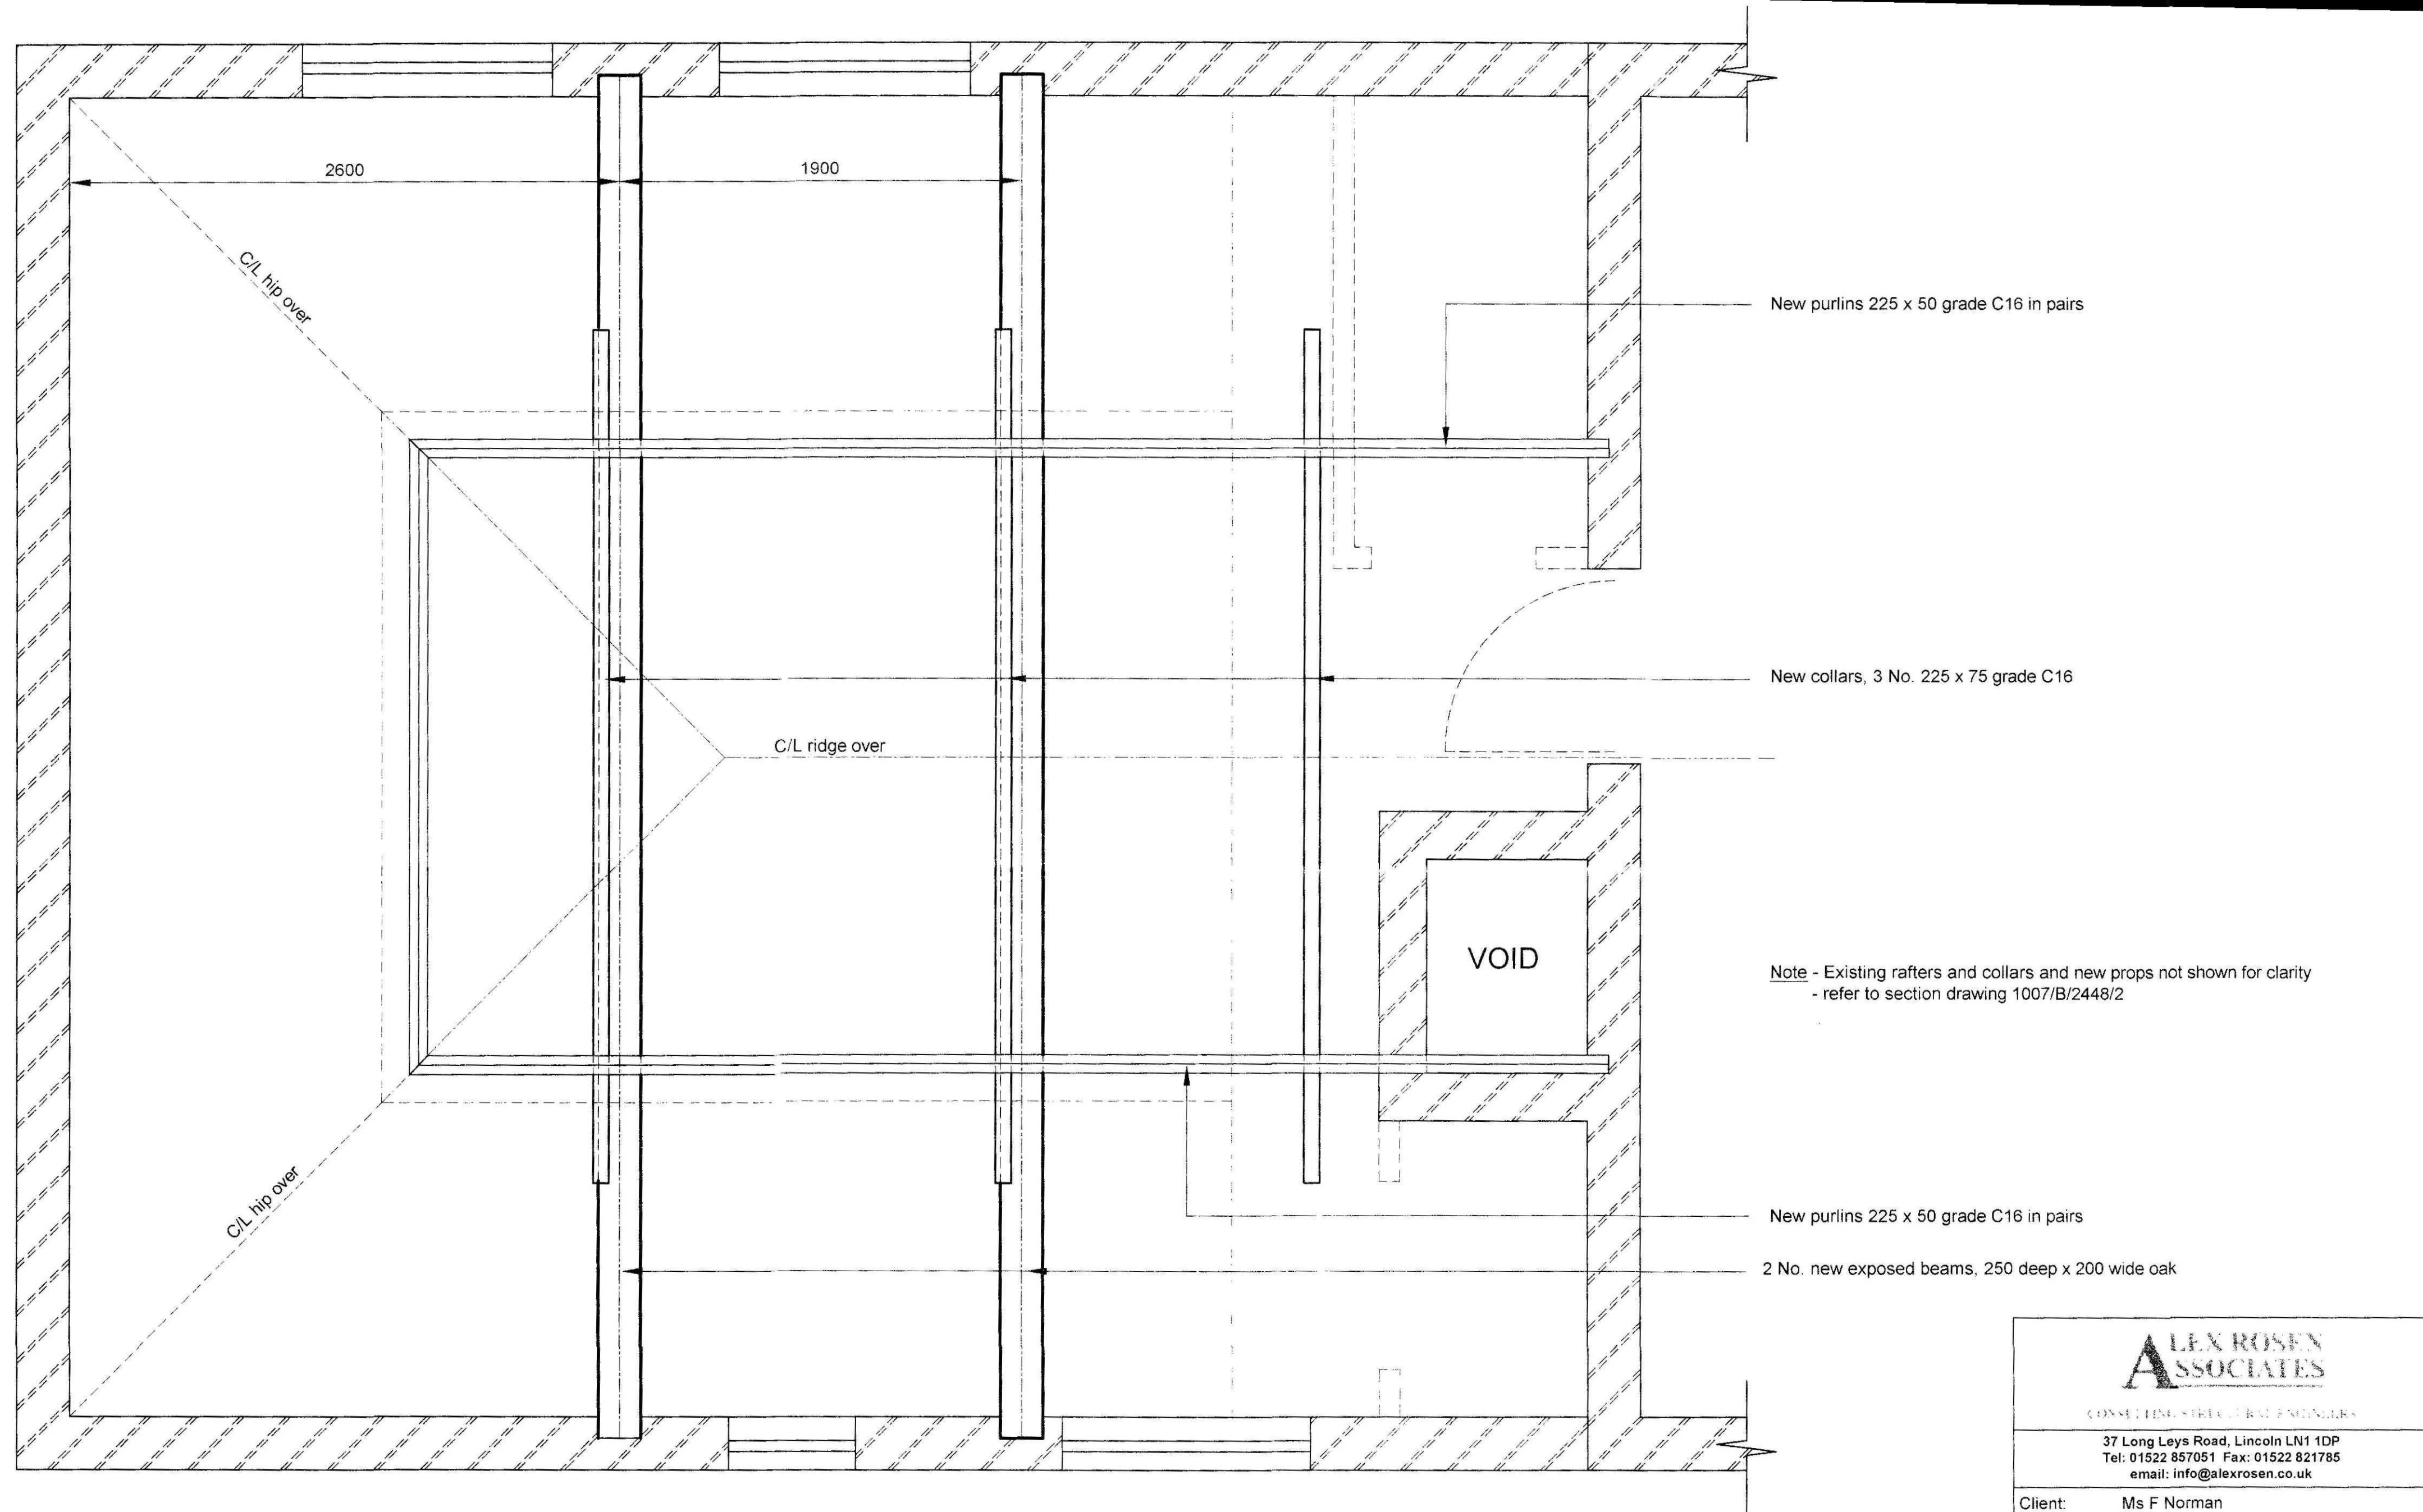

Plan on Kitchen at Roof Level

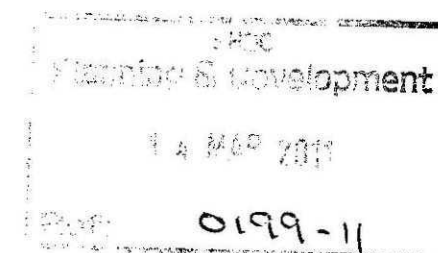

ALEX ROSEN ASSOCIATES CONSULTING STRUCTURAL ENGINEERS	
37 Long Leys Road, Lincoln LN1 1DP Tel: 01522 857051 Fax: 01522 821785 email: info@alexrosen.co.uk	
Client:	Ms F Norman
Project:	Chestnut House North Washway Road, Penny Hill, Holbeach Kitchen Roof Strengthening
Title:	Plan
Drawing no:	1007/B/2448/1
Date:	January 2011
Status:	Planning
Rev:	Scale: 1:20

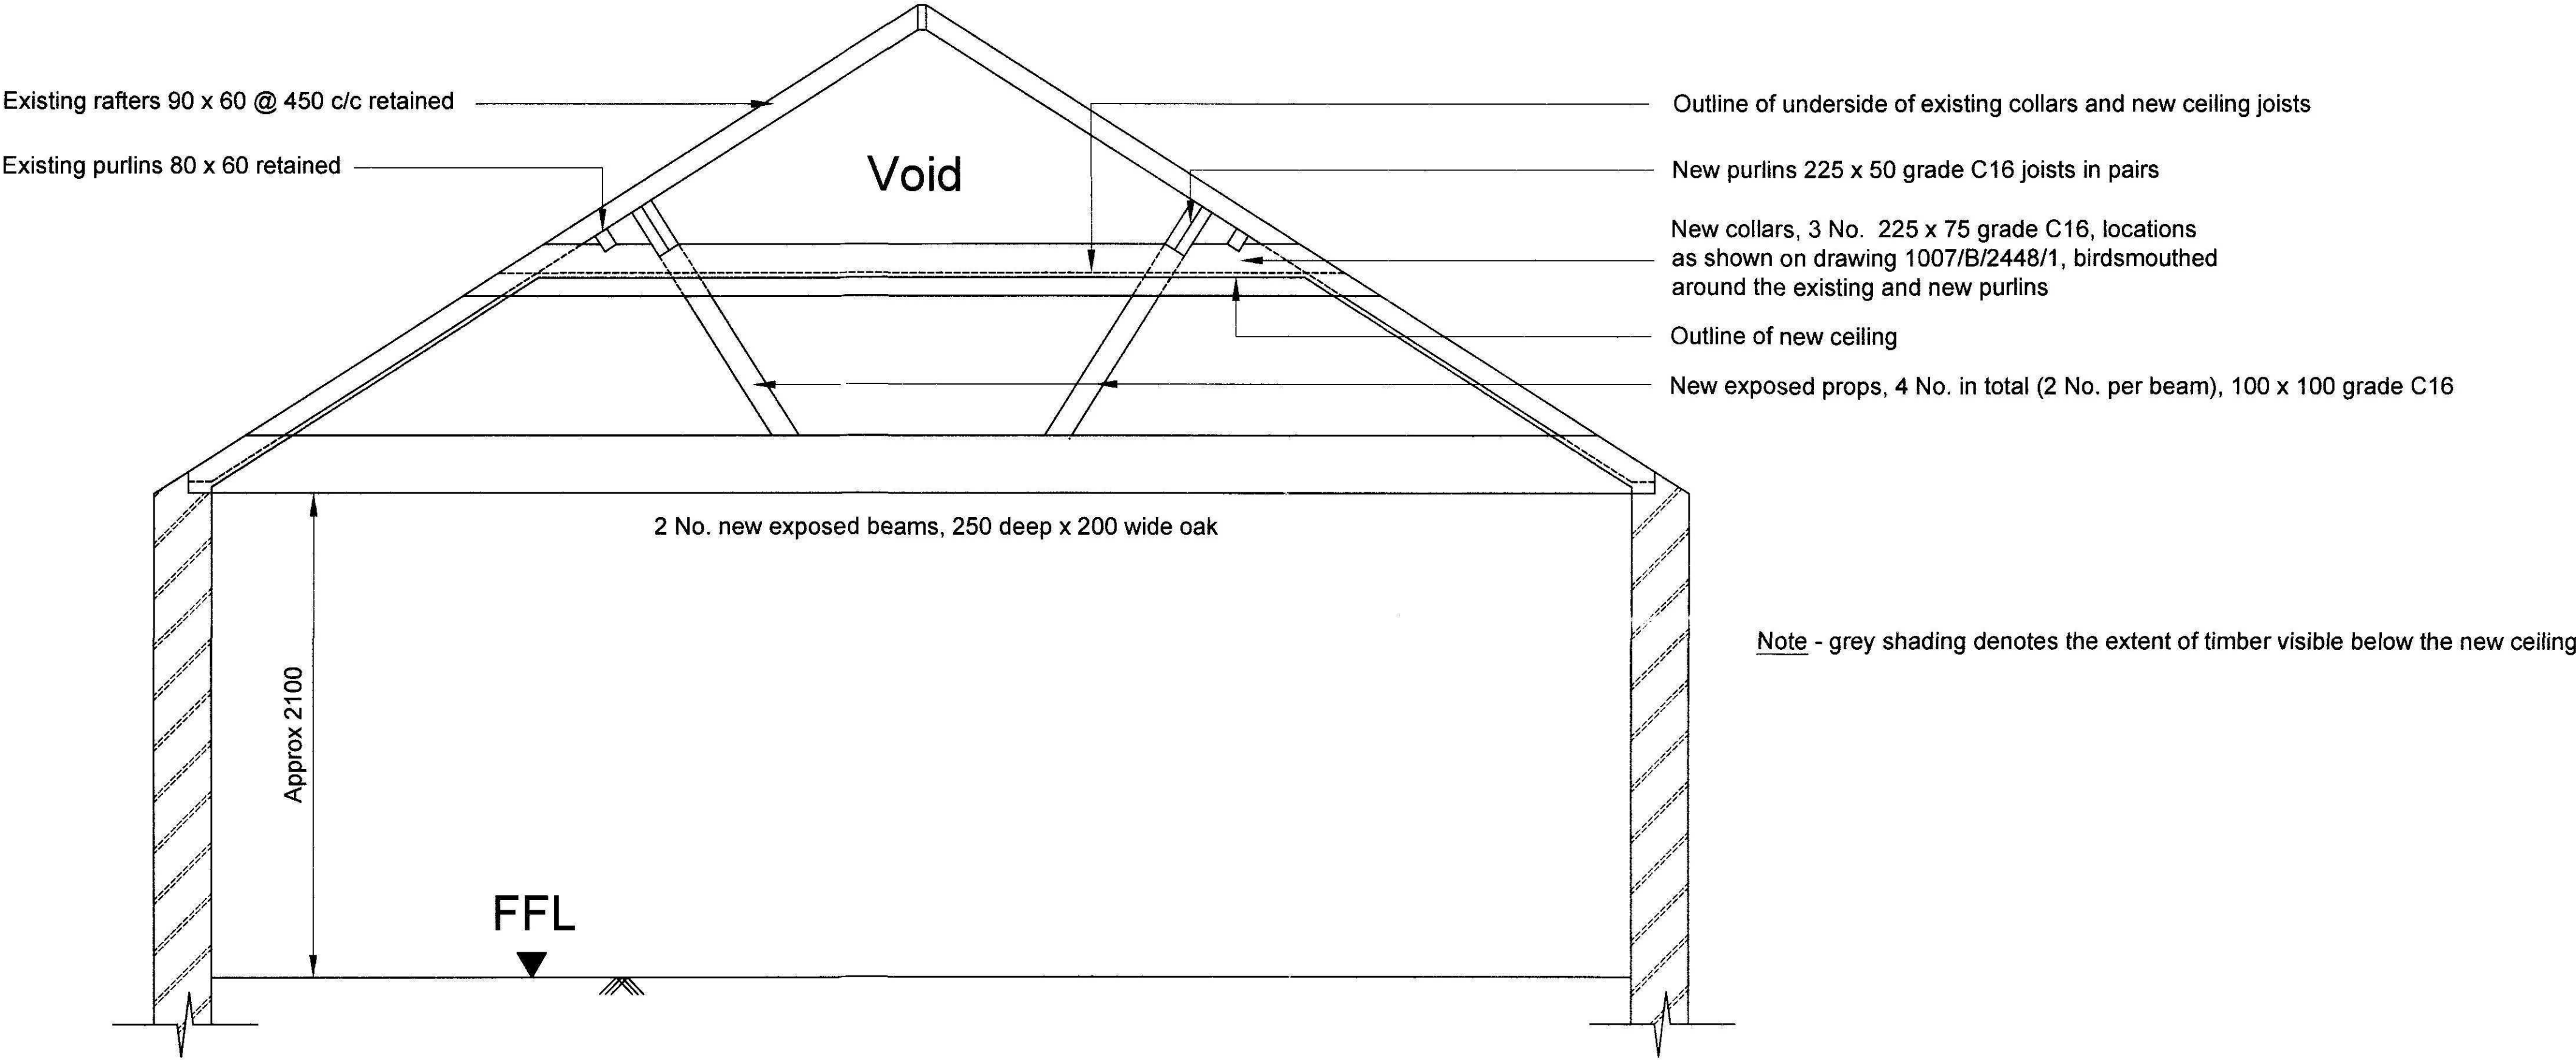

Section through Kitchen

Note - grey shading denotes the extent of timber visible below the new ceiling

1007/B/2448/2
14 MAY 2011
0199-11

 CONSULTING ENGINEERS, LINCOLN, ENGLAND		
37 Long Leys Road, Lincoln LN1 1DP Tel: 01522 857051 Fax: 01522 821785 email: info@alexrosen.co.uk		
Client:	Ms F Norman	
Project:	Chestnut House North Washway Road, Penny Hill, Holbeach Kitchen Roof Strengthening	
Title:	Section	
Drawing no:	1007/B/2448/2	Rev:
Date:	January 2011	Scale: 1:20
Status:	Planning	