
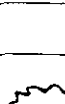


HEDGING							
Qty	Abbr	Species	Form	Height (cm)	Root Condition	Min. No. of Breaks	Planting Distance
373	PruLus	Prunus Lusitanica	Bushy	40-60	3L pot	4	450 Ctrs
81	LonNiBG	Lonicera Nitida 'Baggesen's Gold'	Bushy	30-40	3L pot	4	450 Ctrs

BOUNDARY HEDGING MIX								
Qty	Abbr	Species	Form	Height (cm)	Root Condition	Min. No. of Breaks	No. of Transplants	% in Mix
45	AcCaMf	Acer campestre	Feather	125-150	Bagged	3	2x	20
134	CrAmGr	Crataegus monogyna	Feather	125-150	Bagged	-	2x	60
23	liAeAu	Ilex aquifolium	Leader & laterals	80-100	SL Pot	-	-	10
22	PhuSp	Prunus spinosa	1 + 2 Branches	80-100	Bagged	3	-	10

Note: Boundary hedge to be planted in a double staggered row, with 500mm between rows and plants at 500mm centres

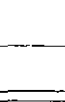

- | | |
|---|--------------------------|
|  | Proposed tree |
|  | Proposed hedgerow |
|  | Proposed specimen shrub |
|  | Shrub area |
|  | Grassed area |
|  | 1.8m Timber Panel Fence |
|  | 1.8m Close Boarded Fence |
|  | 1.2m Post and Rail Fence |
|  | 1.2m Post and Wire Fence |

12 FEB 1977

PLANNING & DEVELOPMENT
15 FEB 2007
Ref 0205107

DETERMINED
PLAN

B	FG	Amendments after plot substitutions	27/07/06
A	FG	Changes following KB revision 31/03/06	08/05/06
Rev.	By	Notes	Date

rdc
Robert Doughty
Consultancy

32 High Street, Helpingsham
Sleaford, Lincolnshire NG34 0RA

Tel: 01529 421646
Fax: 01529 421358
Email: admin@rdc-landplan.co.uk
Web: www.rdc-landplan.co.uk

Client:
Allison Homes Eastern Ltd

Project:
Spalding Road, Holbeach Phase 2

Drawing title:
Landscape Details

Job No. 520-113L	Drawing No. LD01	Rev. B	Drawn FG
---------------------	---------------------	-----------	-------------

Scale 1:200	Date February 2006	Checked
----------------	-----------------------	---------

DO NOT SCALE from the drawing. All measurements should be checked against on site conditions and any discrepancies should be brought to the attention of the Project Geotechnical Consultant.

TREES								
Qty	Abbr	Species	Form	Height (cm)	Girth (cm)	Root Condition	Min. No. of Branches	No. of Transplant
3	BeIUJl	<i>Betula utilis</i> 'Jaquemontii'	Std	350-425	12-14cm	RB	5	3x
1	CrALac	<i>Crategeus laciniata</i>	Std	350-425	12-14cm	B	5	3x
2	MaIVe	<i>Malus</i> 'Van Esseltine'	Std	300-350	12-14cm	B	4	3x
3	PruAcc	<i>Prunus</i> 'Accolade'	Std	350-425	12-14cm	RB	5	3x
1	SorThuF	<i>Sorbus</i> x <i>thuringica</i> 'Fastigiata'	Std	350-425	12-14cm	RB	5	3x
5	TiCoGS	<i>Tilia cordata</i> 'Green Spire'	EHS	350-425	12-14cm	B	5	3x