
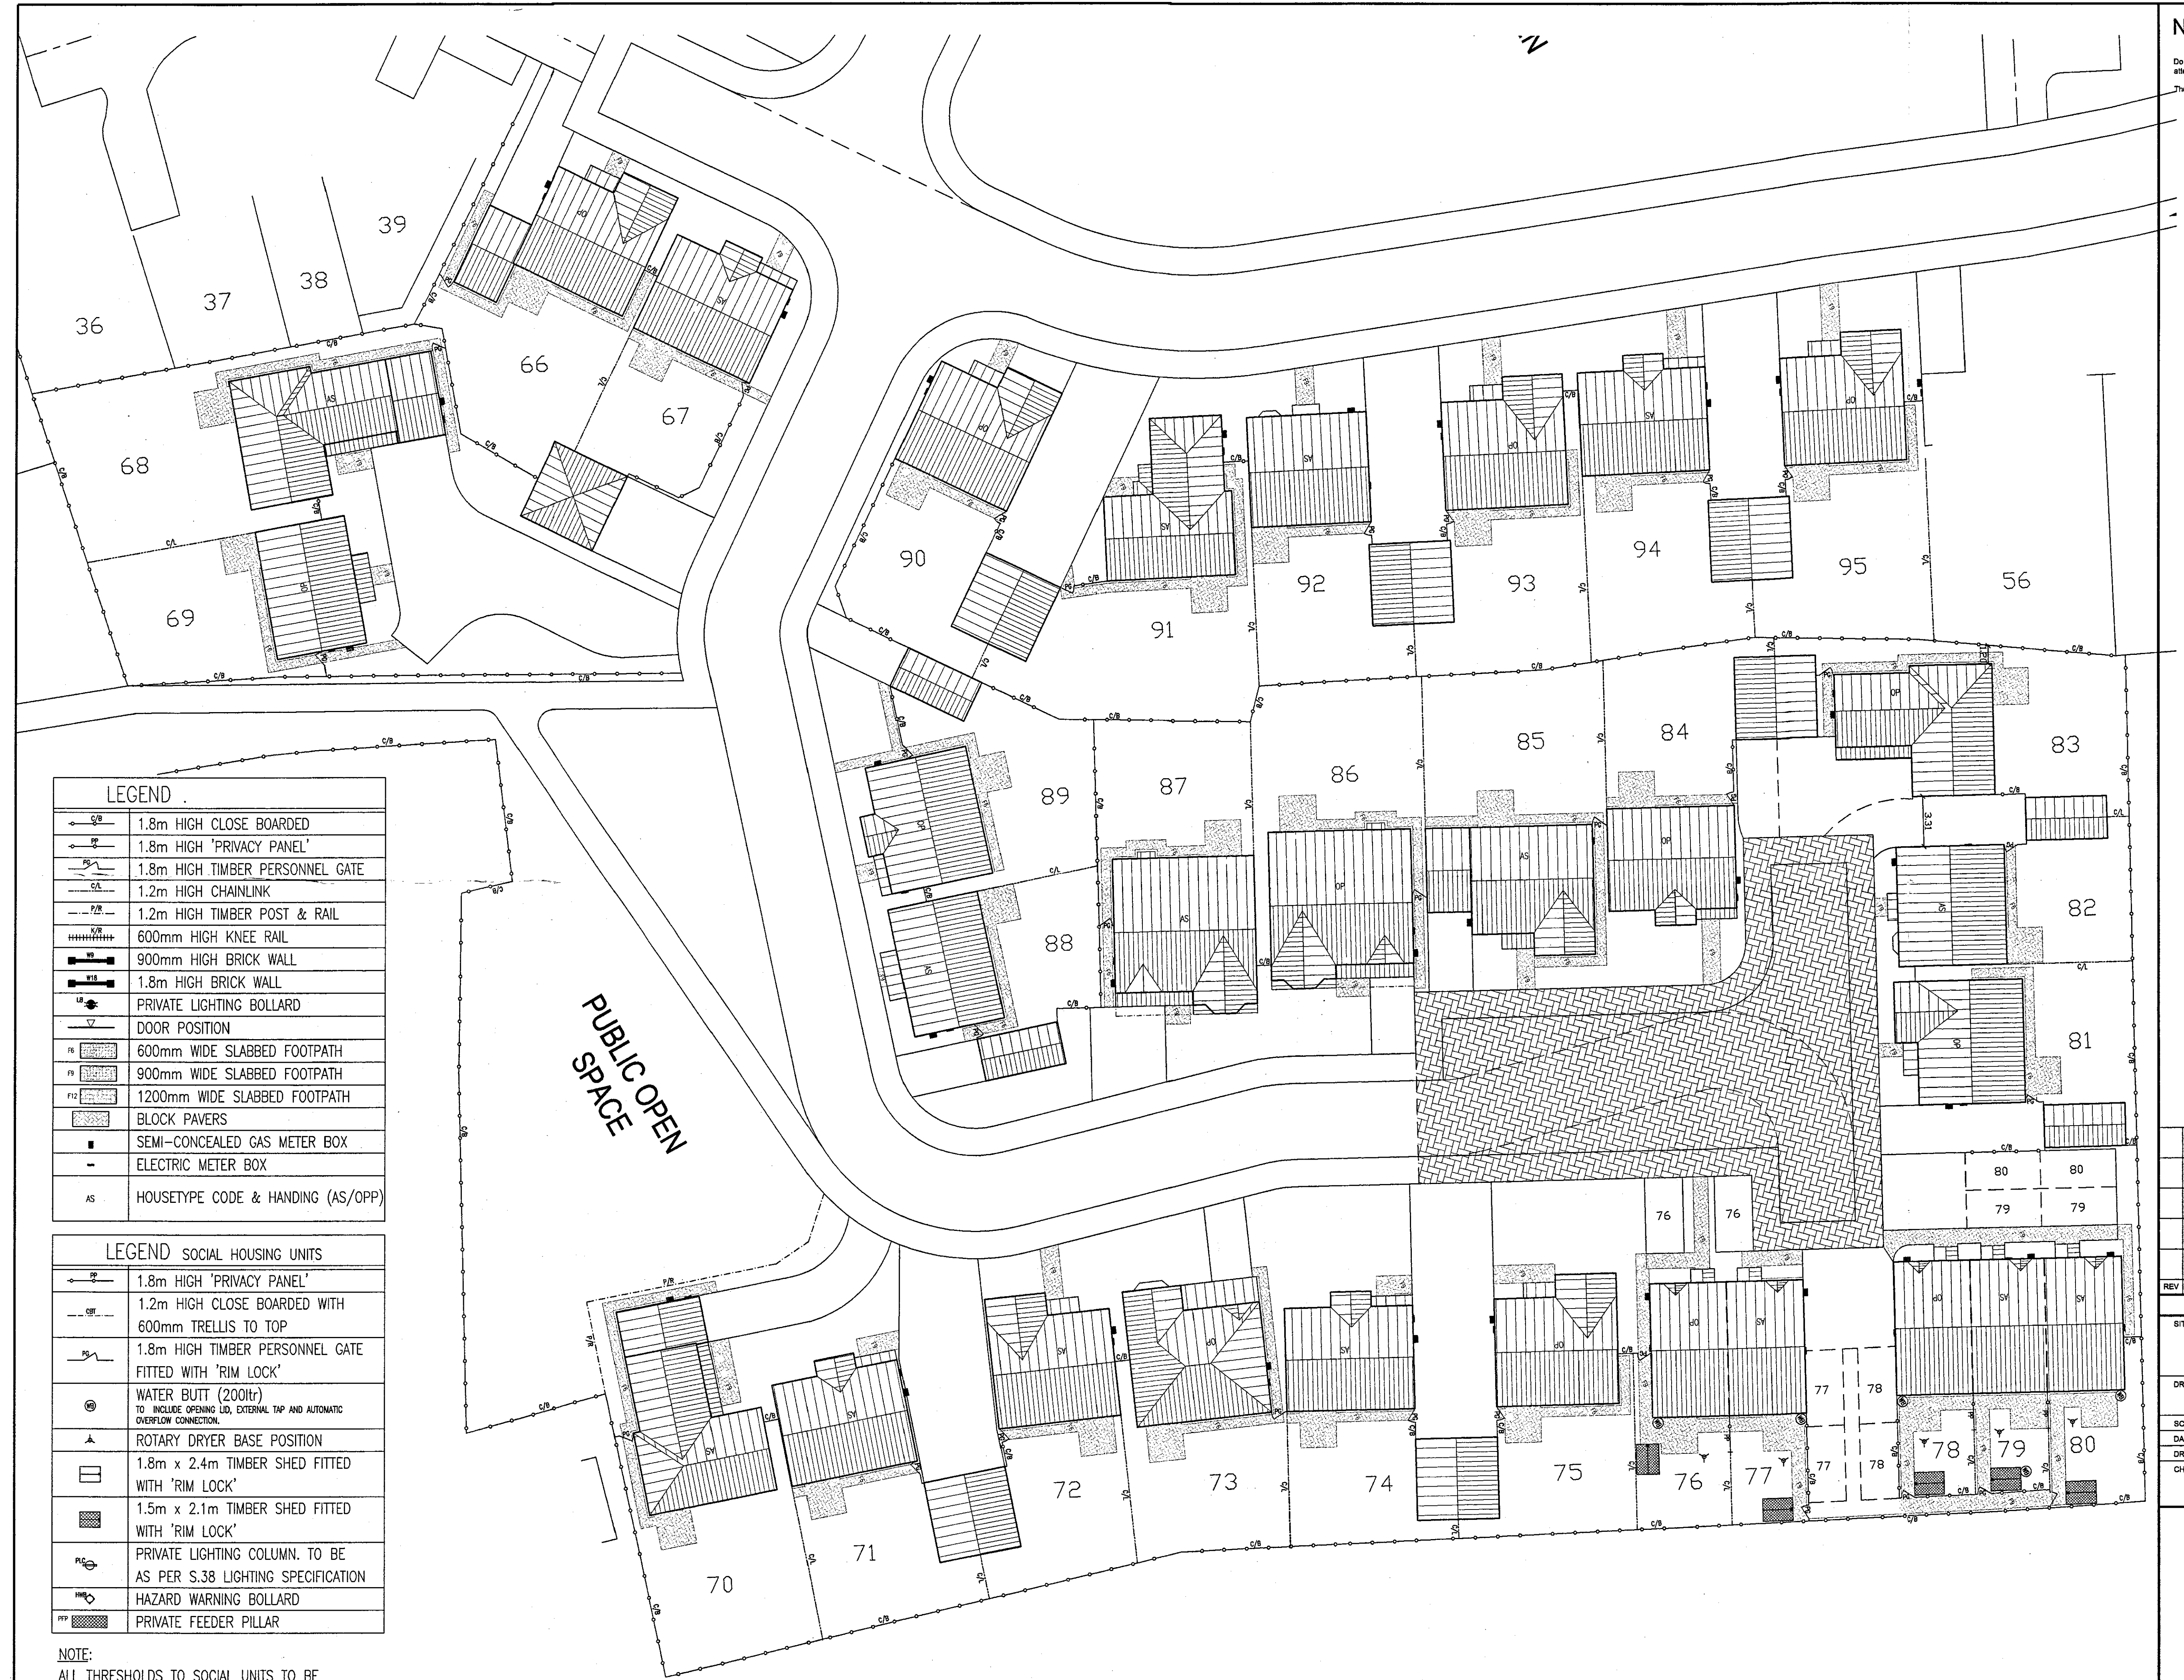


# NOTES

Do not scale directly from this drawing. All discrepancies are to be brought to the attention of the below office.  
The copyright to this drawing is owned by Allison Homes Eastern Limited.

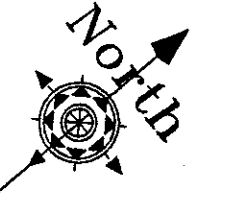

| LEGEND |                                   |
|--------|-----------------------------------|
|        | 1.8m HIGH CLOSE BOARDED           |
|        | 1.8m HIGH 'PRIVACY PANEL'         |
|        | 1.8m HIGH TIMBER PERSONNEL GATE   |
|        | 1.2m HIGH CHAINLINK               |
|        | 1.2m HIGH TIMBER POST & RAIL      |
|        | 600mm HIGH KNEE RAIL              |
|        | 900mm HIGH BRICK WALL             |
|        | 1.8m HIGH BRICK WALL              |
|        | PRIVATE LIGHTING BOLLARD          |
|        | DOOR POSITION                     |
|        | 600mm WIDE SLABBED FOOTPATH       |
|        | 900mm WIDE SLABBED FOOTPATH       |
|        | 1200mm WIDE SLABBED FOOTPATH      |
|        | BLOCK PAVERS                      |
|        | SEMI-CONCEALED GAS METER BOX      |
|        | ELECTRIC METER BOX                |
| AS     | HOUSETYPE CODE & HANDING (AS/OPP) |

| LEGEND SOCIAL HOUSING UNITS |                                                                                            |
|-----------------------------|--------------------------------------------------------------------------------------------|
|                             | 1.8m HIGH 'PRIVACY PANEL'                                                                  |
|                             | 1.2m HIGH CLOSE BOARDED WITH 600mm TRELLIS TO TOP                                          |
|                             | 1.8m HIGH TIMBER PERSONNEL GATE FITTED WITH 'RIM LOCK'                                     |
|                             | WATER BUTT (200ltr) TO INCLUDE OPENING LID, EXTERNAL TAP AND AUTOMATIC OVERFLOW CONNECTION |
|                             | ROTARY DRYER BASE POSITION                                                                 |
|                             | 1.8m x 2.4m TIMBER SHED FITTED WITH 'RIM LOCK'                                             |
|                             | 1.5m x 2.1m TIMBER SHED FITTED WITH 'RIM LOCK'                                             |
|                             | PRIVATE LIGHTING COLUMN. TO BE AS PER S.38 LIGHTING SPECIFICATION                          |
|                             | HAZARD WARNING BOLLARD                                                                     |
|                             | PRIVATE FEEDER PILLAR                                                                      |

NOTE:  
ALL THRESHOLDS TO SOCIAL UNITS TO BE LEVEL ACCESS.

PLANNING DEVELOPMENT  
15 FEB 2007  
Ref: 0205/07

| REV | DESCRIPTION | BY | DATE |
|-----|-------------|----|------|
|     |             |    |      |
|     |             |    |      |
|     |             |    |      |
|     |             |    |      |

| REVISIONS   |                                        |
|-------------|----------------------------------------|
| SITE        | <b>Wignals Gate, Holbeach. Phase 3</b> |
| DRAWING     | <b>External Works</b>                  |
| SCALE       | 1:200 @ A1                             |
| DATE        | 25/07/05                               |
| DRAWN       | LR                                     |
| CHECKED     |                                        |
| DRAWING NO. | <b>T009-106-01</b>                     |

**DETERMINED PLAN**



Holland Place, Wardenhoe Park, Pinstock, Spalding, Lincolnshire, PE11 3ZN  
T: (01775) 724701 F: (01775) 762153  
Allison Homes Eastern Limited is a Kier Residential Company.