

SPECIMEN SHRUBS						
Qty	Abbr	Species	Height (cm)	Pot Size (Litres)	Habit	Min. No. of Breaks
5	RhuTypL	Rhus typhina 'Laciniata'	120-150	15L	Several shoots	3
8	SyrVuIML	Syringa vulgaris 'Madame Lemoine'	120-150	15L	Branched	3

SHRUBS						
Qty	Abbr	Species	Height (cm)	Pot Size (Litres)	Habit	Min. No. of Breaks
10	BraSun	Brachyglottis 'Sunshine'	30-40	3L	Branched	4
59	CorAlbS	Cornus alba 'Sibirica'	40-60	3L	Branched	4
32	CorSanMF	Cornus sanguinea 'Midwinter Fire'	40-60	3L	Branched	4
52	CorStoF	Cornus stolonifera 'Flaviramea'	60-80	3L	Branched	4
45	HypHid	Hypericum 'Hidcote'	30-40	3L	Bushy	5
15	SkiJap	Skimmia japonica 'Rubella'	30-40	3L	Bushy	3

HEDGING						
Qty	Abbr	Species	Form	Height (cm)	Root Condition	Min. No. of Breaks
373	PruLus	Prunus Lusitanica	Bushy	40-60	3L pot	4
81	LonNitBG	Lonicera Nitida 'Baggesen's Gold'	Bushy	30-40	3L pot	4

Note: Hedging to be planted in a single row

BOUNDARY HEDGING MIX									
Qty	Abbr	Species	Form	Height (cm)	Root Condition	Min. No. of Breaks	No. of Transplants	% in Mix	
45	AceCamF	Acer campestre	Feather	125-150	Bagged	3	-	2x	20
134	CraMon	Crataegus monogyna	Feather	125-150	Bagged	-	-	2x	60
23	IleAgu	Ilex aquifolium	Leader & laterals	80-100	5L Pot	-	-	-	10
22	PruSpi	Prunus spinosa	1 + 2: Branched	80-100	Bagged	3	-	-	10

Note: Boundary hedge to be planted in a double staggered row, with 500mm between rows and plants at 500mm centres

Key

- Proposed tree
- Proposed hedgerow
- Proposed specimen shrub
- Shrub area
- Grassed area
- 1.8m Timber Panel Fence
- 1.8m Close Boarded Fence
- 1.2m Post and Rail Fence
- 1.2m Post and Wire Fence

DETERMINED PLAN

1.8m Timber Panel Fence

S-REC
PLANNING & DEVELOPMENT
15 FEB 2007
Ref: 0206/07

12 FEB 2007

ISSUED

B	FG	Amendments after plot substitutions	27/07/06
A	FG	Changes following KB revision 31/03/06	08/05/06

Rev.	By	Notes	Date
------	----	-------	------

rdc
Robert Doughty
Consultancy

32 High Street, Helpingsham
Sleaford, Lincolnshire NG34 0RA
Tel: 01529 421646
Fax: 01529 421358
Email: admin@rdc-landplan.co.uk
Web: www.rdc-landplan.co.uk

Client:
Allison Homes Eastern Ltd


Project:
Spalding Road, Holbeach Phase 2

Drawing title:
Landscape Details

Job No. 520-113L	Drawing No. LD01	Rev. B	Drawn FG
---------------------	---------------------	-----------	-------------

Scale 1:200	Date February 2006	Checked
----------------	-----------------------	---------

DO NOT SCALE from the drawing. All measurements should be checked against on site conditions and any discrepancies should be brought to the attention of the Robert Doughty Consultancy.

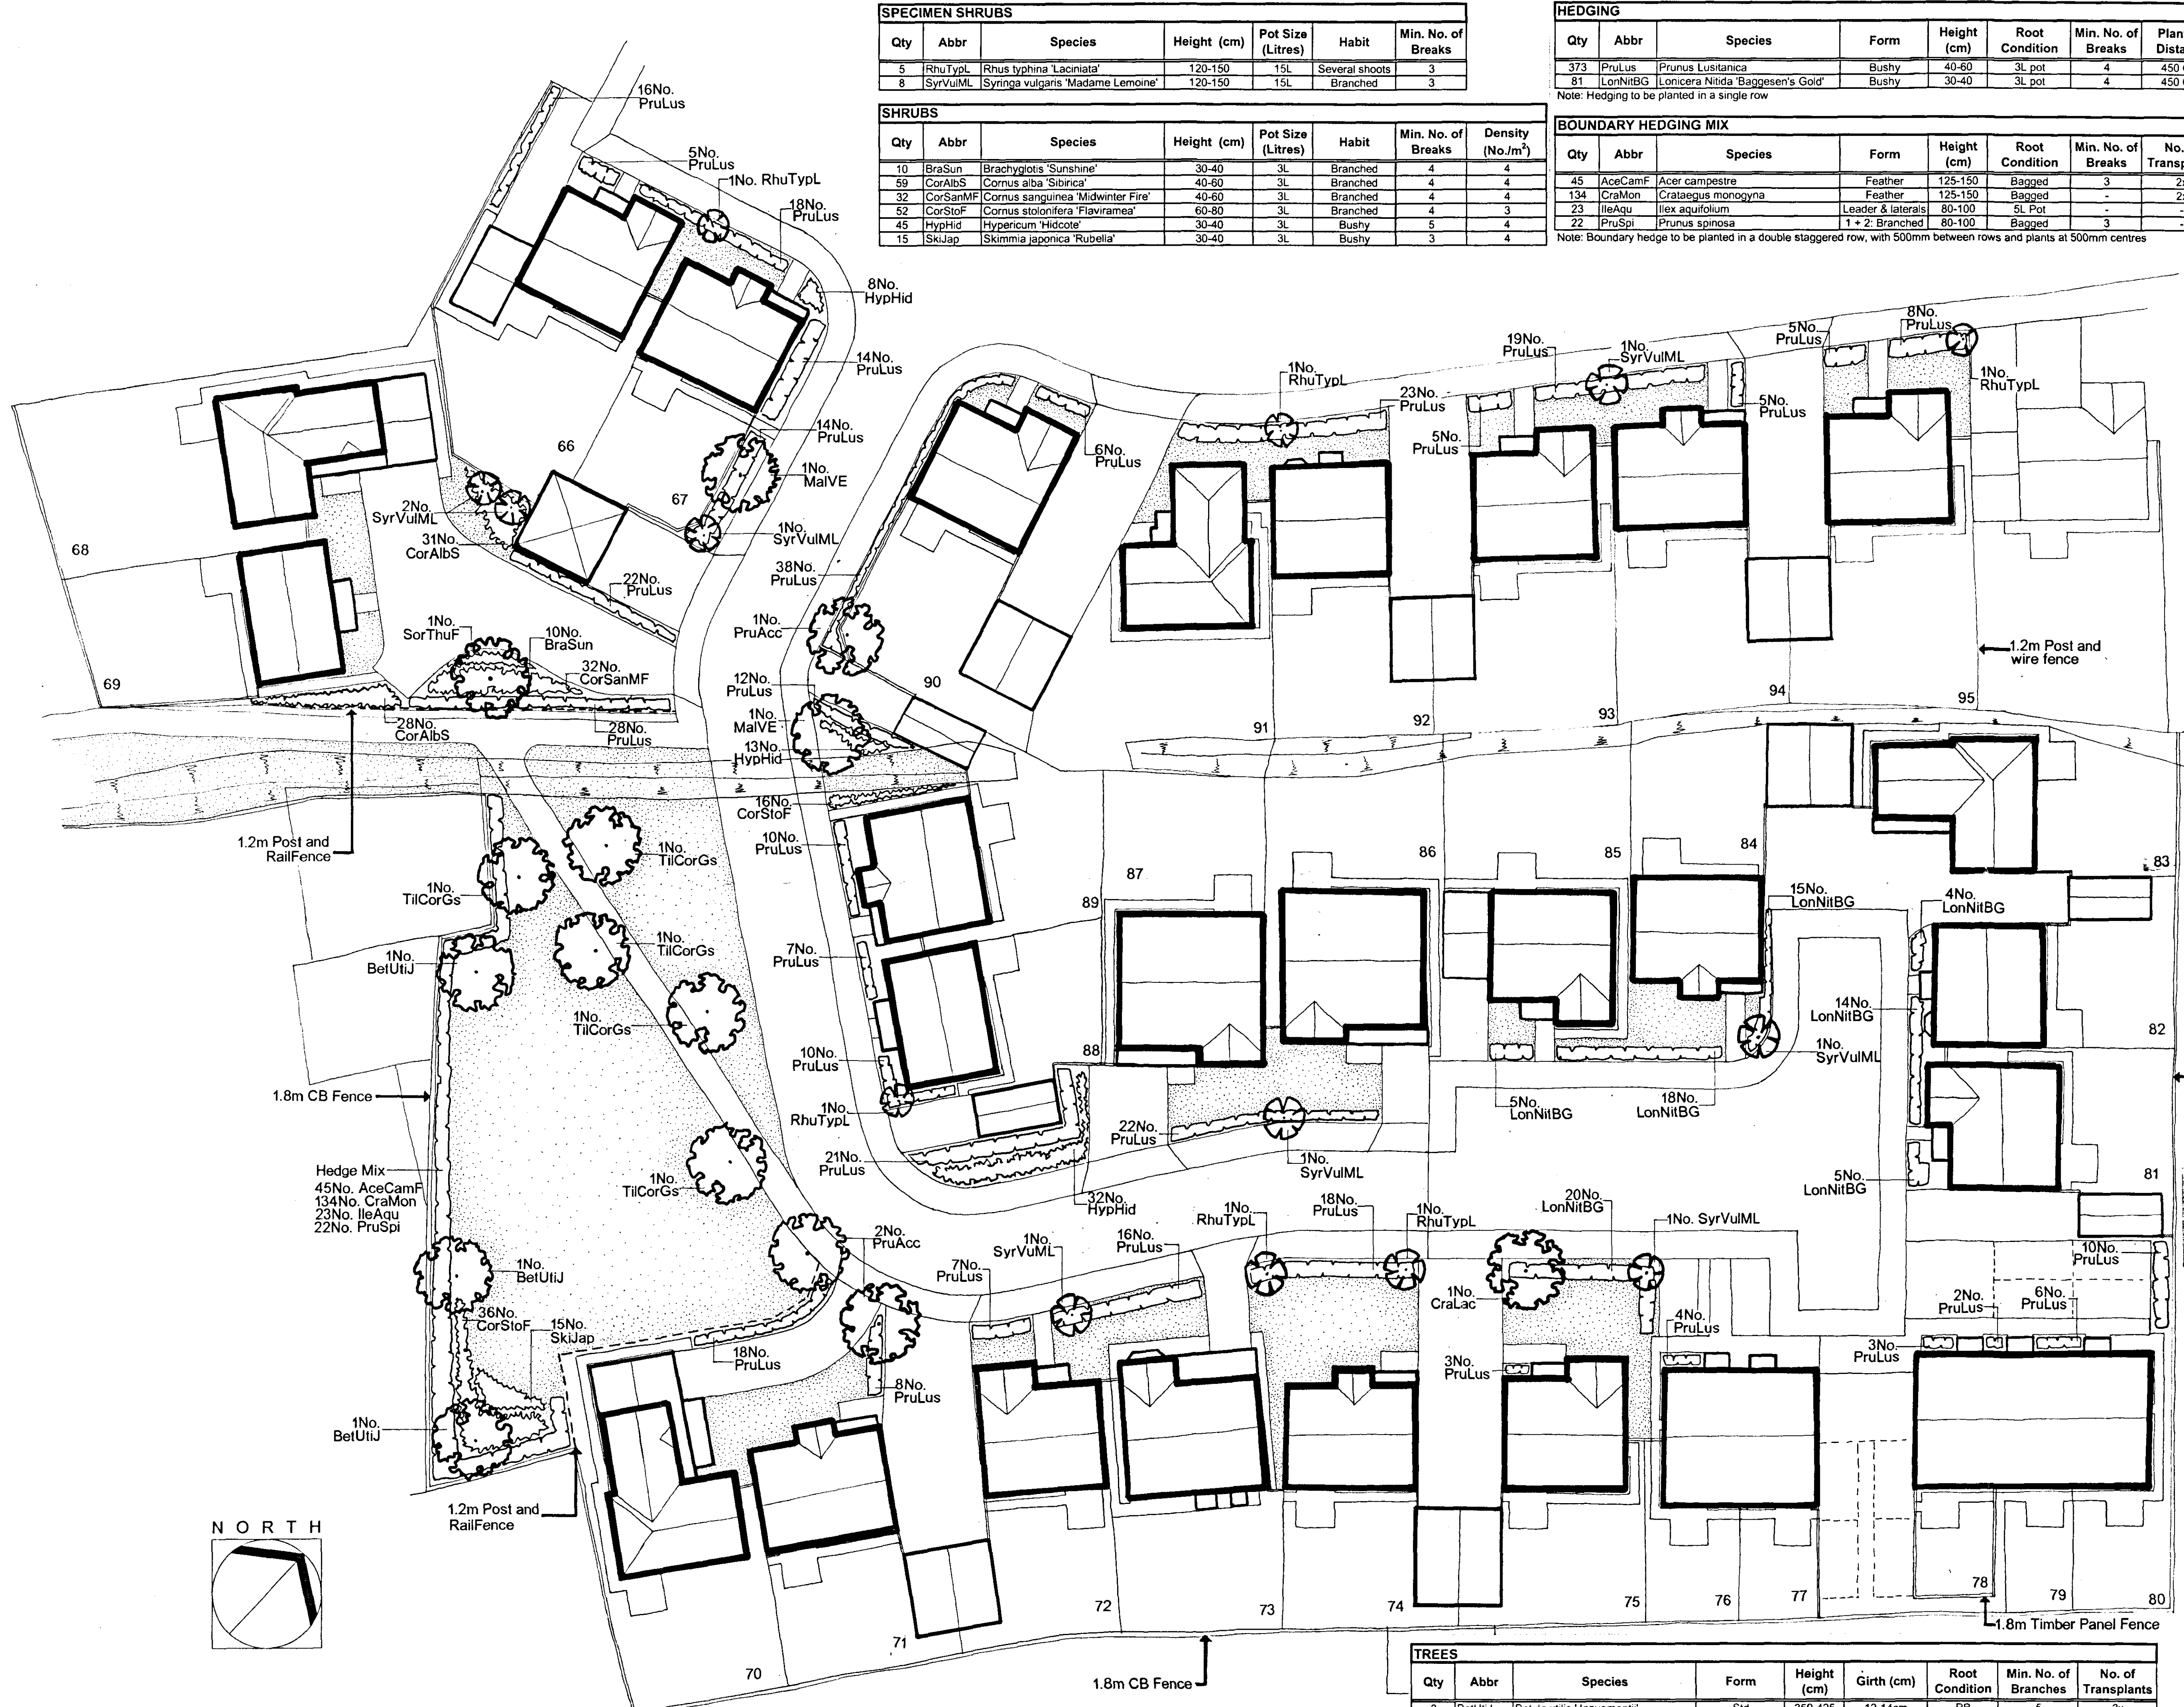

TREES								
Qty	Abbr	Species	Form	Height (cm)	Girth (cm)	Root Condition	Min. No. of Branches	No. of Transplants
3	BetUtiJ	Betula utilis 'Jaquemetii'	Std	350-425	12-14cm	RB	5	3x
1	CraLac	Crataegus laciniata	Std	350-425	12-14cm	B	5	3x
2	MalVE	Malus 'Van Eseltine'	Std	300-350	12-14cm	B	4	3x
3	PruAcc	Prunus 'Accolade'	Std	350-425	12-14cm	RB	5	3x
1	SorThuF	Sorbus x thuringiaca 'Festigiata'	Std	350-425	12-14cm	RB	5	3x
5	TiCorGS	Tilia cordata 'Green Spire'	EHS	350-425	12-14cm	B	5	3x