


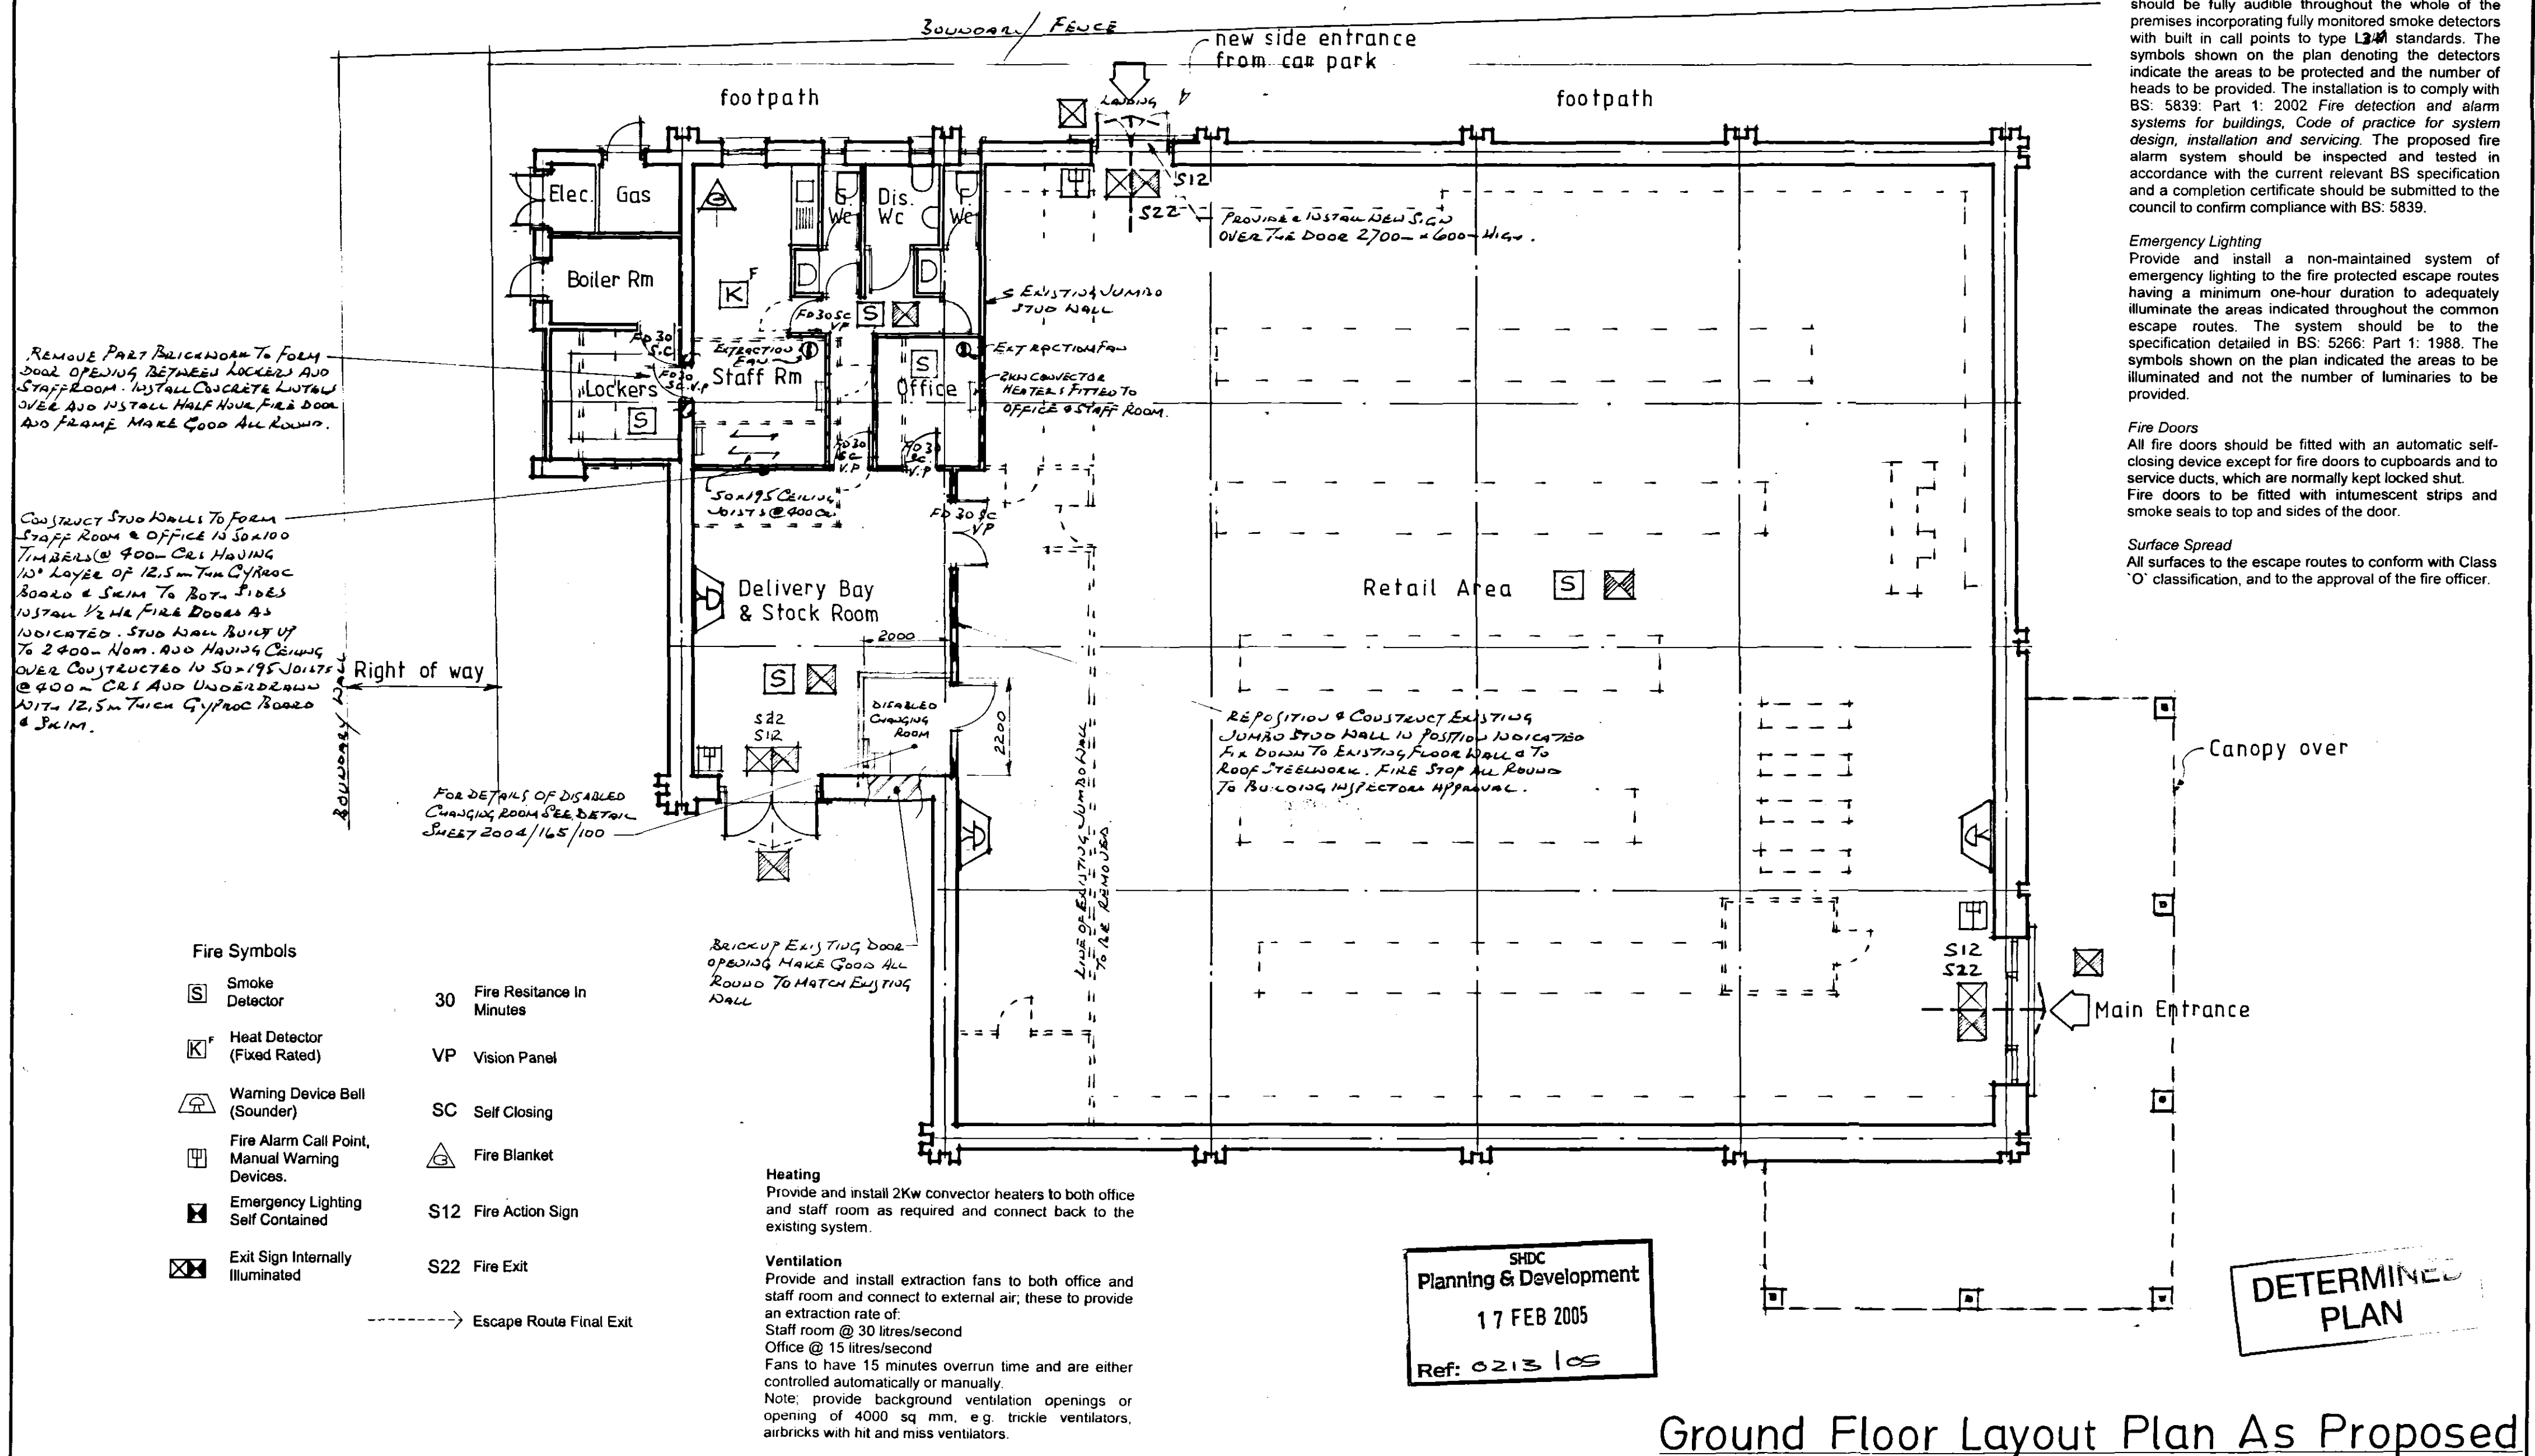

PROPOSED ALTERATIONS TO SHOP AT BOSTON ROAD, HOLBEACH, FOR W BOYES & Co. Ltd.

Ground Floor Layout Plan As Proposed

Date Drawn Dec 04 Scale 1:100
 Drawing Number 2004/165/1

R Peter Belt Dipl. Arch. R.I.B.A.
 Chartered Architect
 Wellington House
 1 Wellington Road
 Bridlington YO15 2BA
 Telephone 01262 605965
 Fax 01262 672096

