




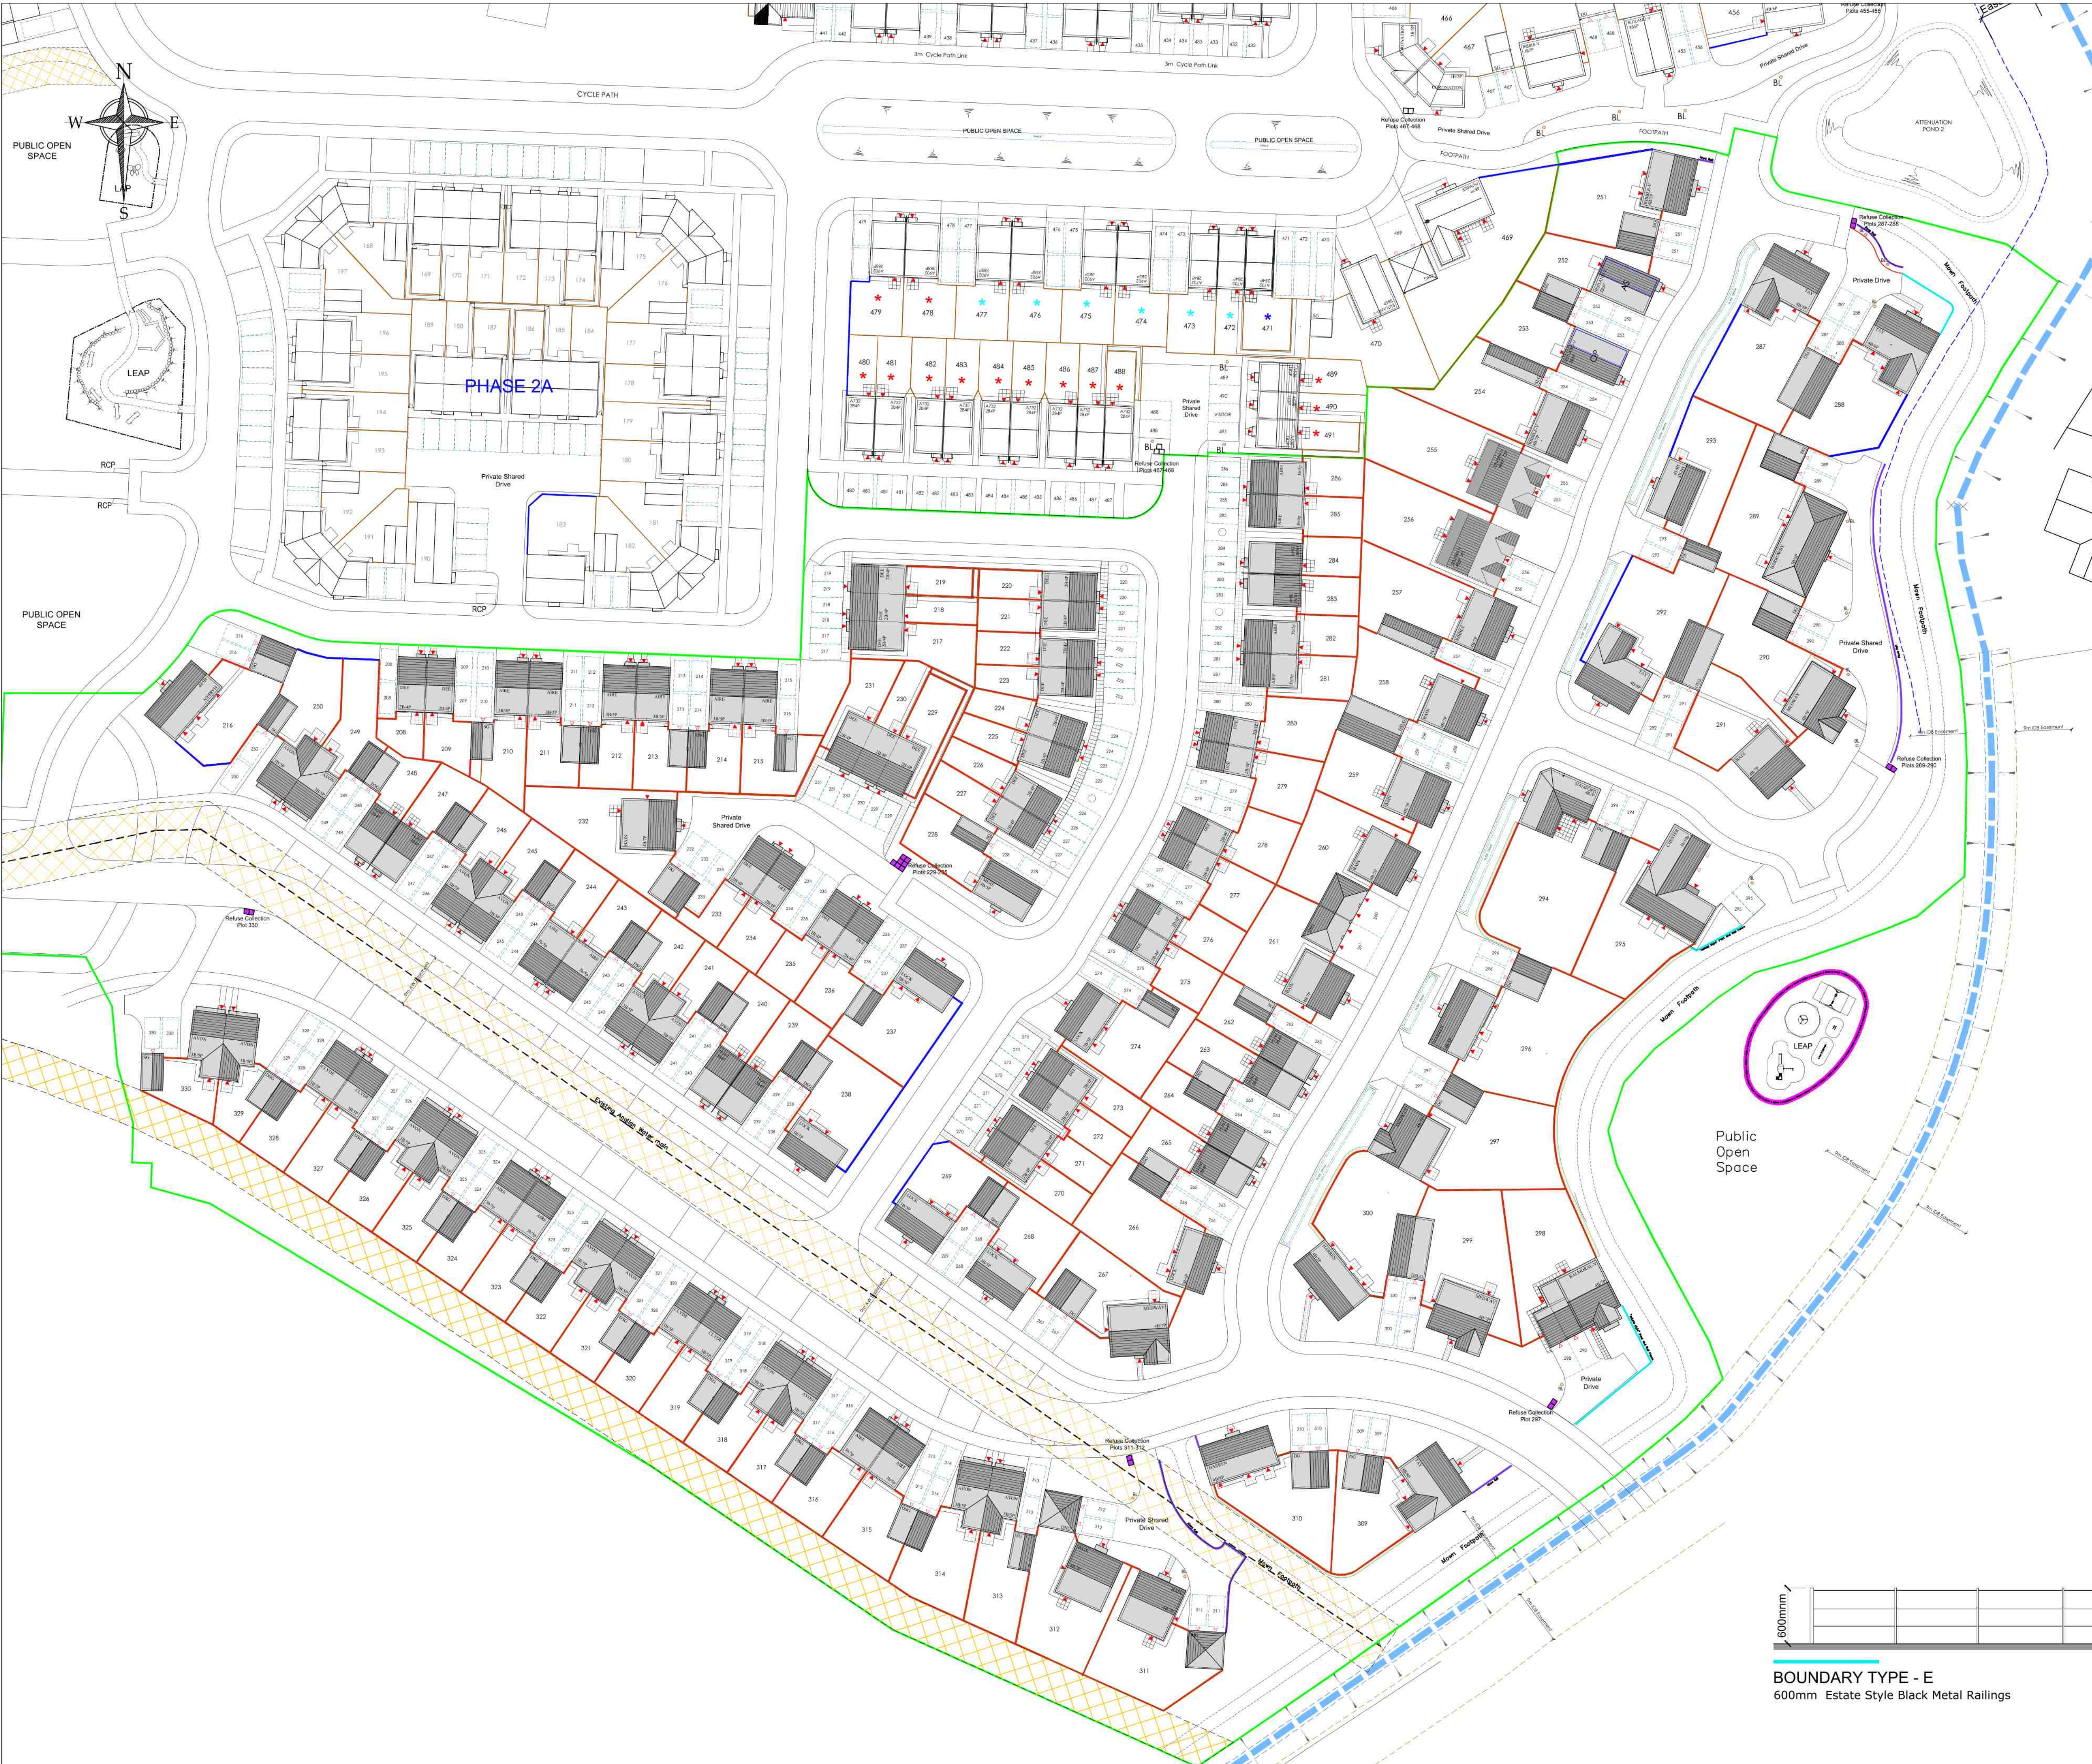


KEY

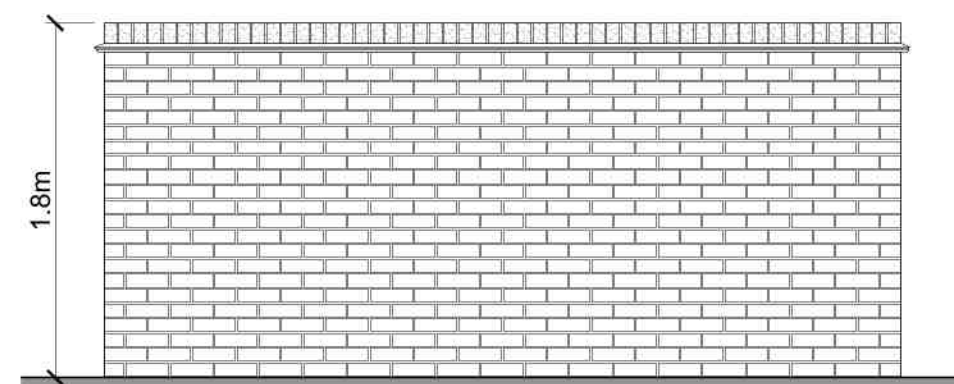


BOUNDARY TYPE - A
1.8m High Brick Wall

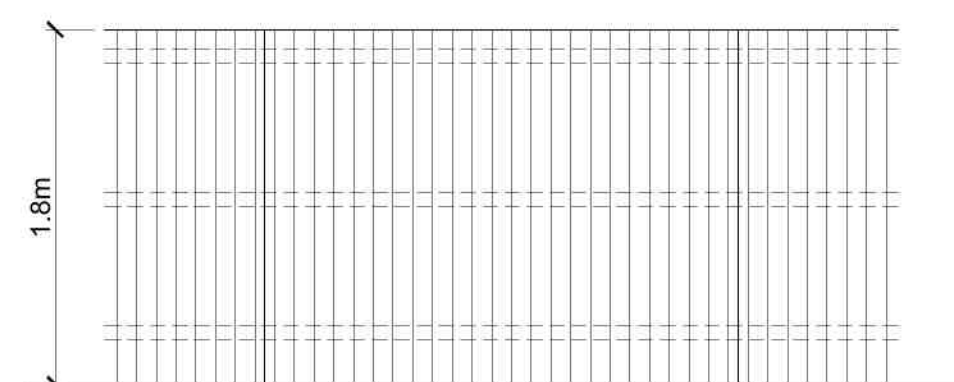

BOUNDARY TYPE - B
1.8m Close Boarded Fence

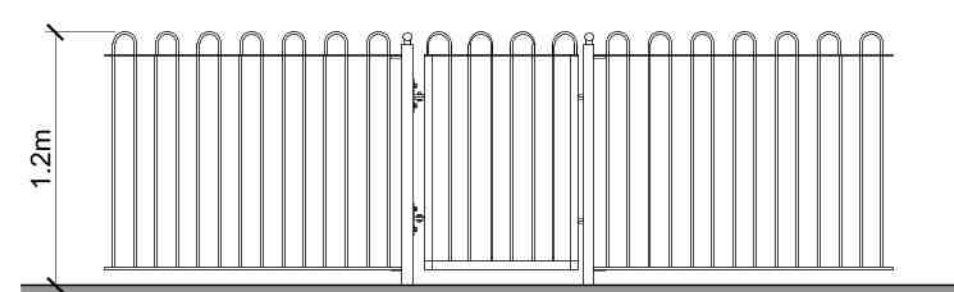

BOUNDARY TYPE - C
1200mm high railing fence with an 'anti trap bow' RoSPA approved.
Gates to play area are to be matching, painted black RoSPA approved and self-closing.

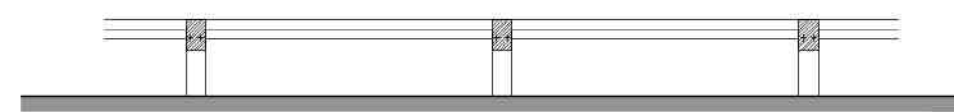

BOUNDARY TYPE - D
Knee Rail


Rev.	Date	Description

ASHWOOD HOMES
1 Goodison Road, Lincs Gateway Business Park,
Spalding, Lincs, PE12 6FY T: 01406 490590

PROJECT:	Proposed Residential Development at Holbeach Meadows (Phase 2B)
DRAWING:	Boundary Treatment Plan (Phase 2B)

SCALE:	1:500@A1	DRAWN:	MII
DATE:	JAN.2023	REVISION:	A

DRAWING No: 136-BT-01

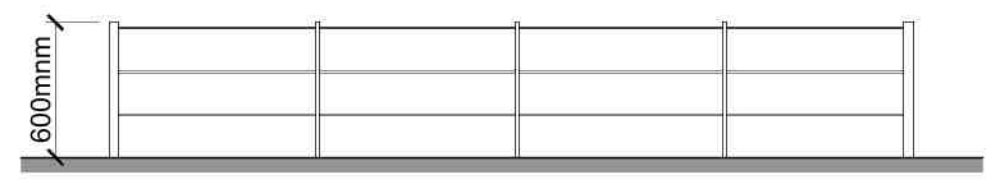

BOUNDARY TYPE - E
600mm Estate Style Black Metal Railings