


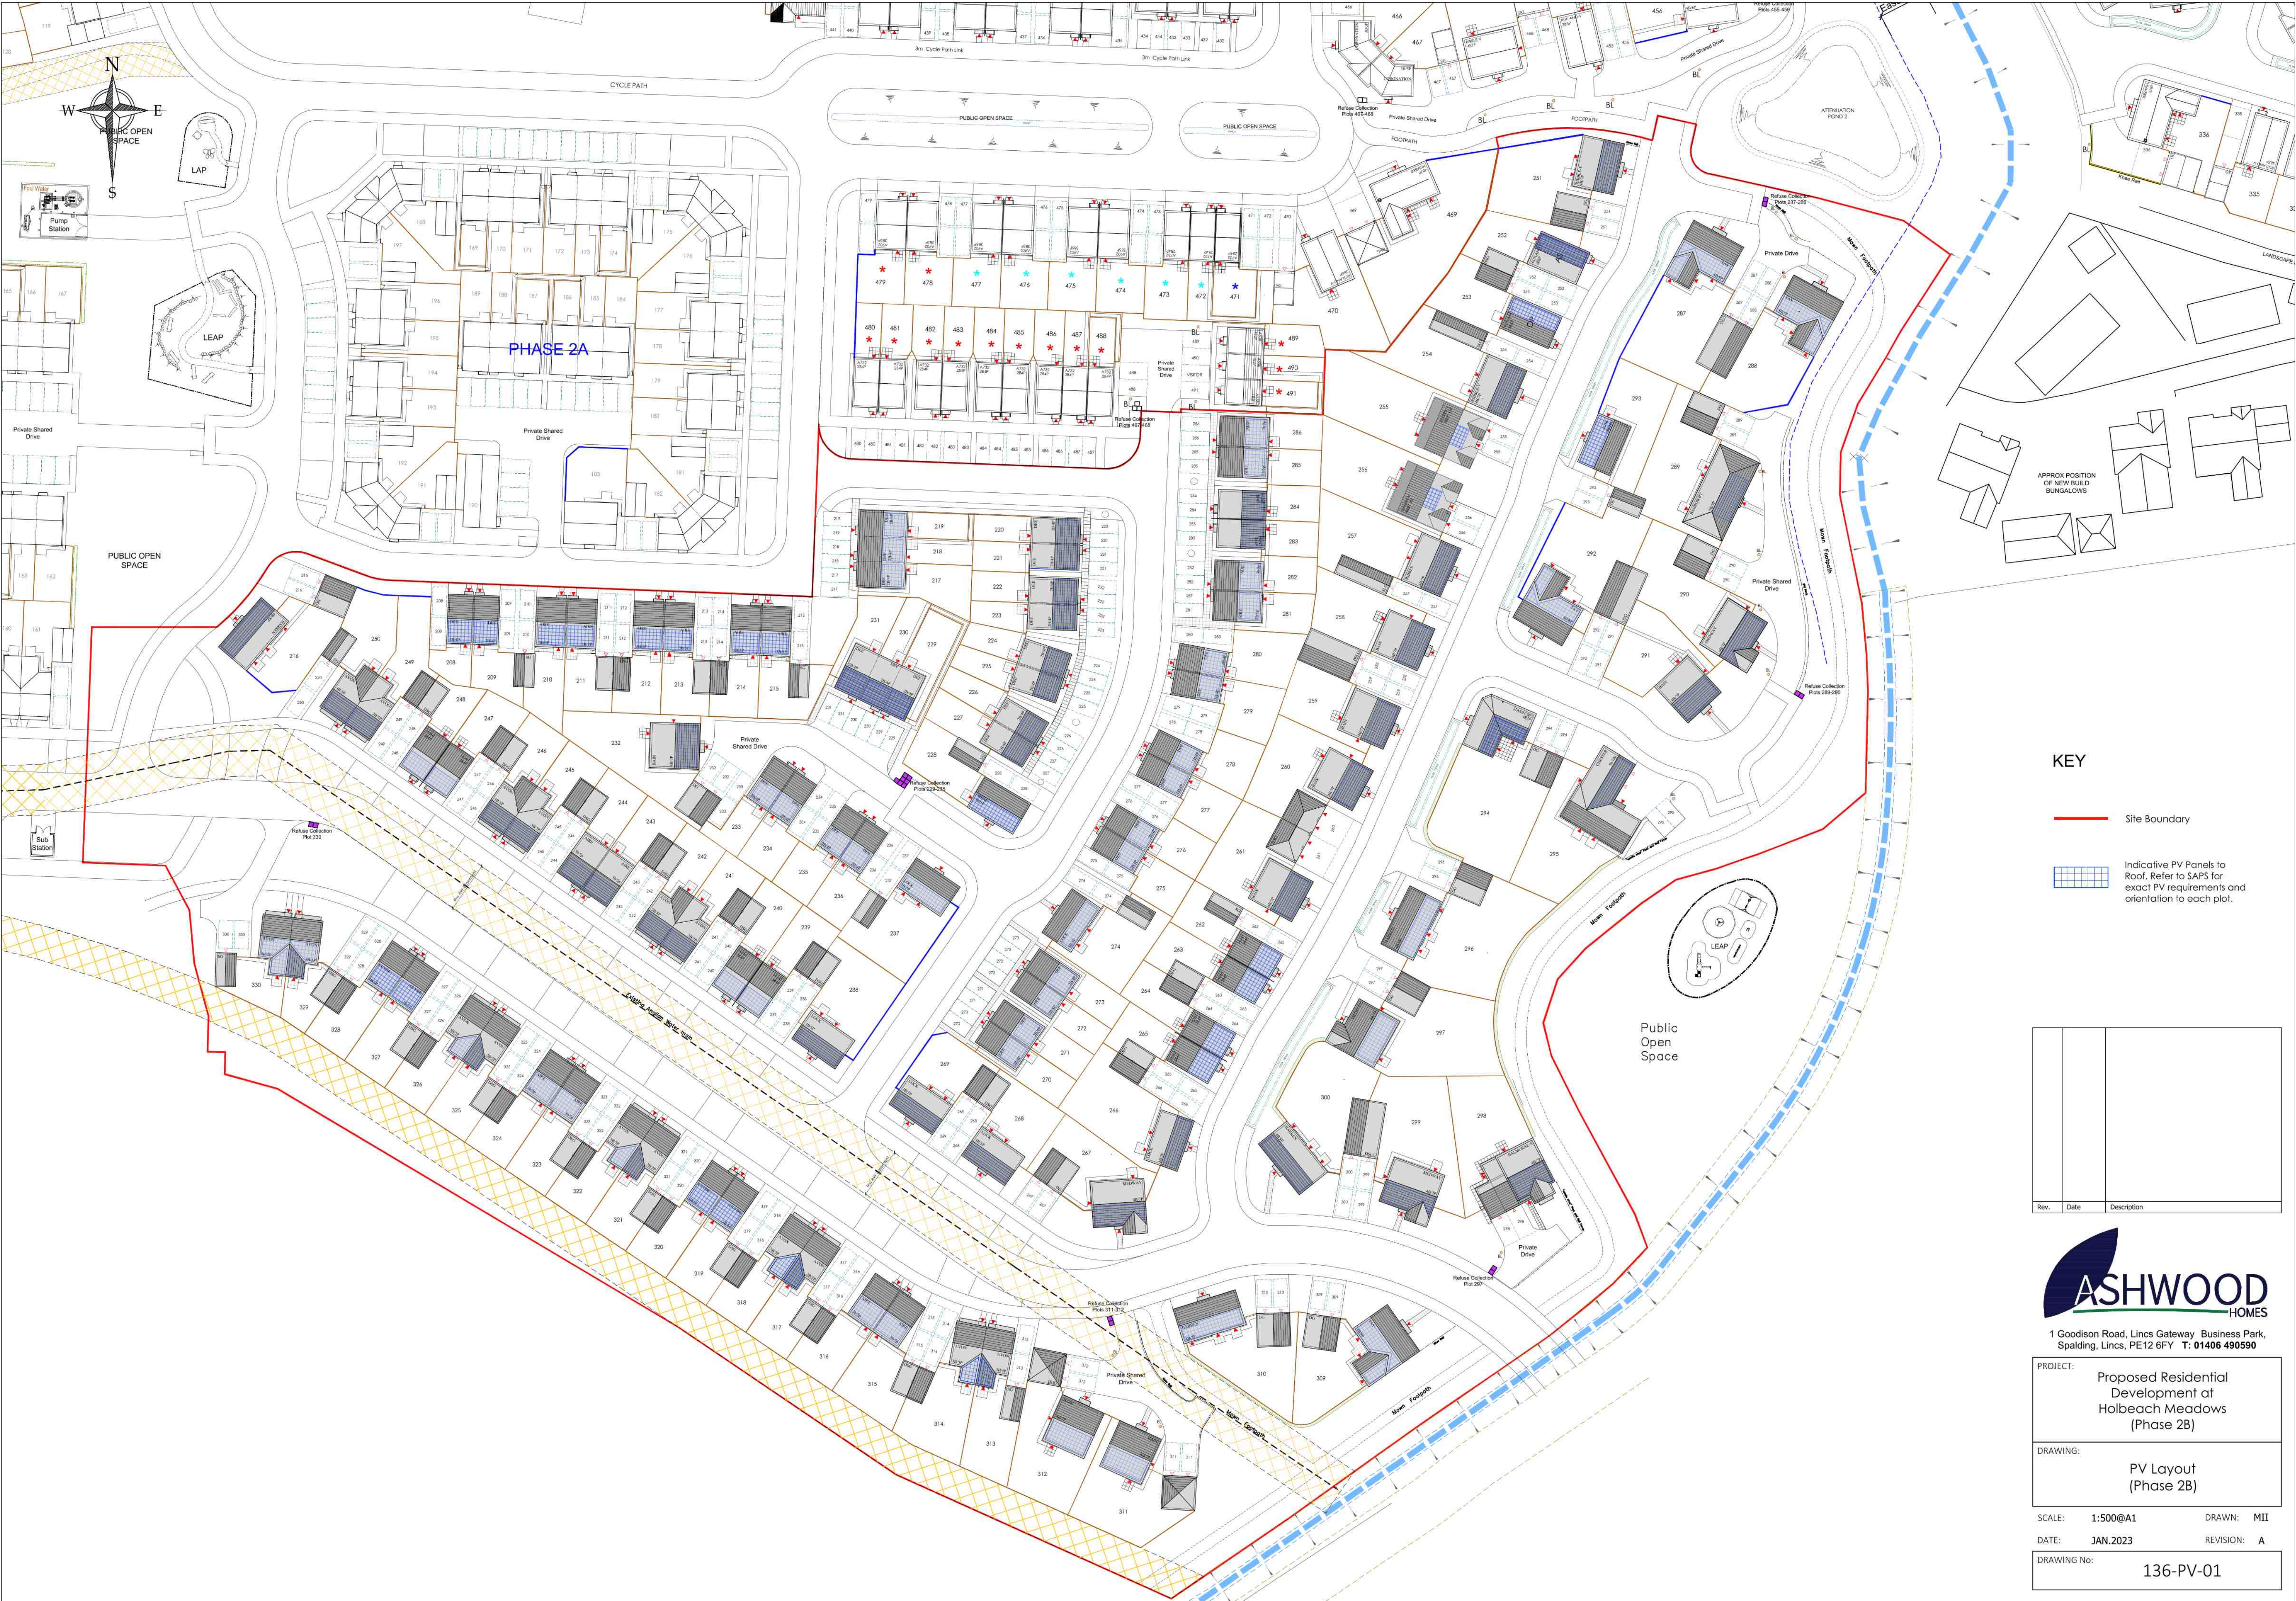

KEY

- Site Boundary
- Indicative PV Panels to Roof. Refer to SAPs for exact PV requirements and orientation to each plot.

Rev.	Date	Description



1 Goodison Road, Lincs Gateway Business Park,
Spalding, Lincs, PE12 6FY T: 01406 490590

PROJECT: Proposed Residential Development at Holbeach Meadows (Phase 2B)

DRAWING: PV Layout (Phase 2B)

SCALE: 1:500@A1 DRAWN: MII

DATE: JAN.2023 REVISION: A

DRAWING No: 136-PV-01