





GROUND FLOOR

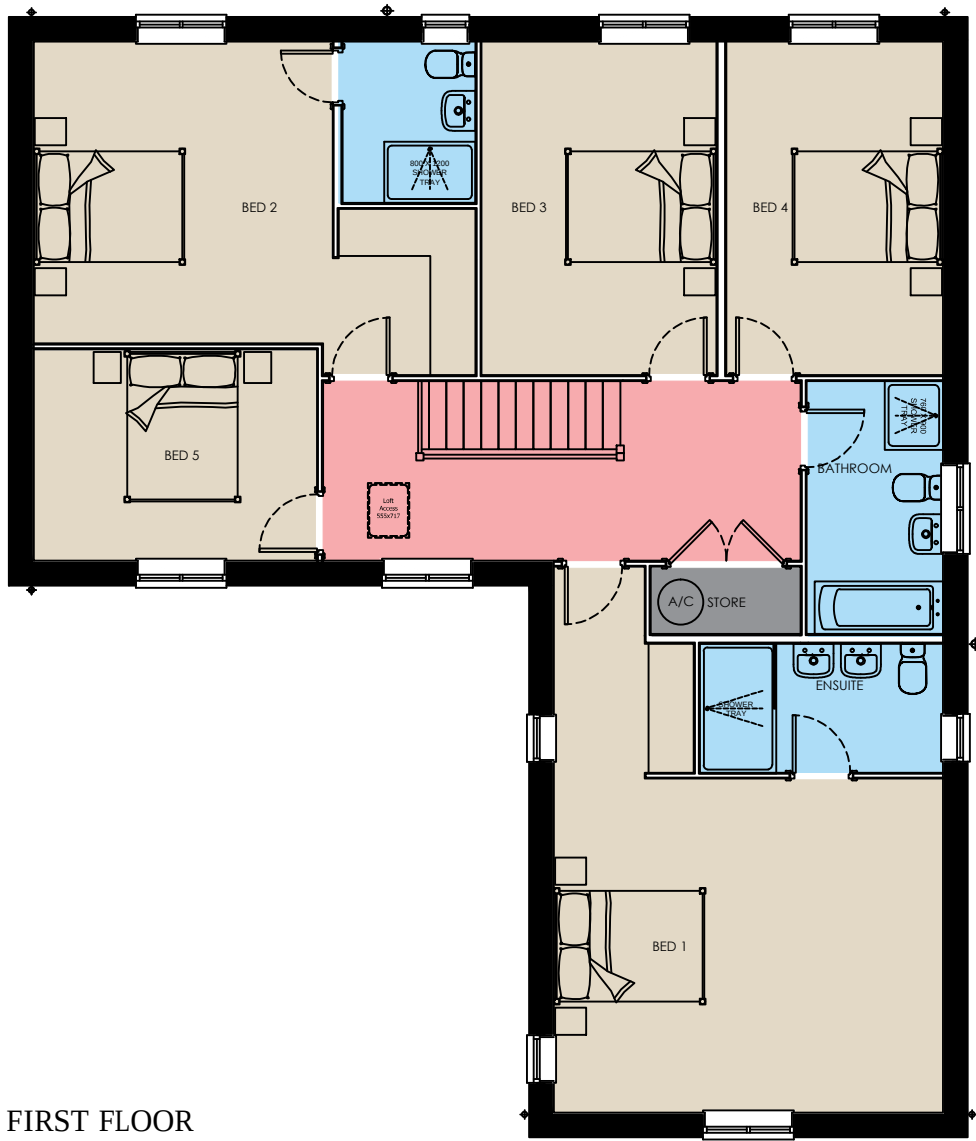


FIRST FLOOR



FRONT ELEVATION

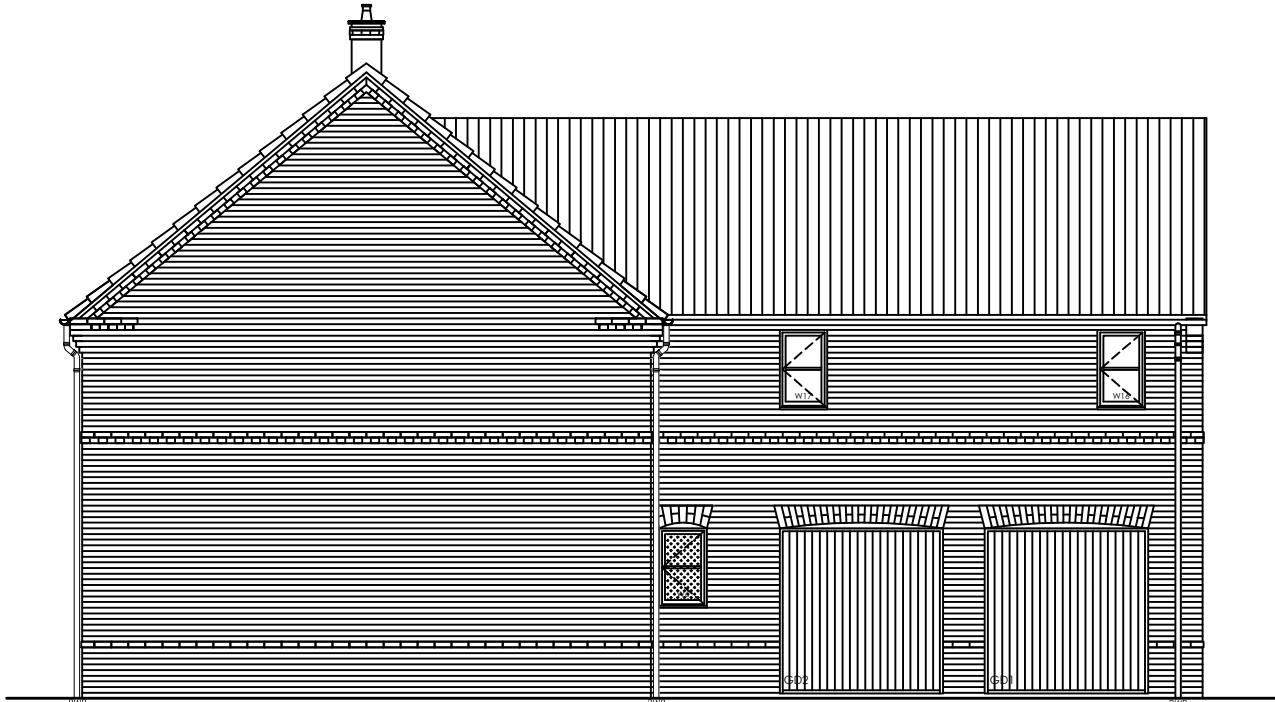



SIDE ELEVATION

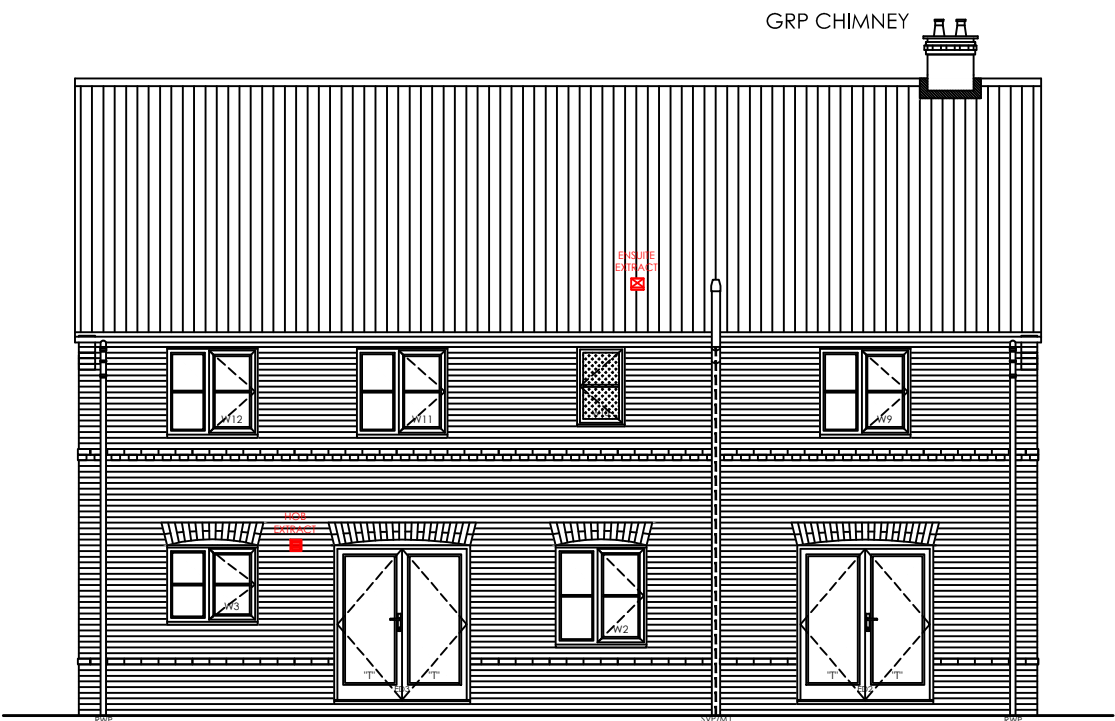

REAR ELEVATION



SIDE ELEVATION

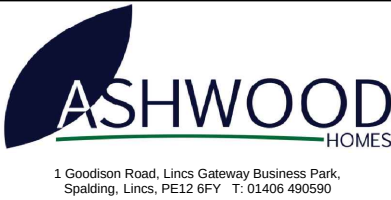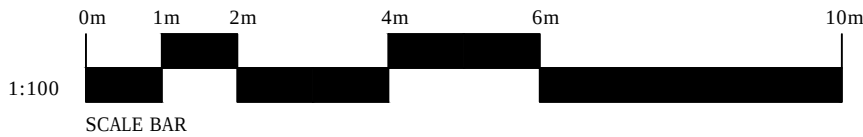

HOUSE TYPE:	CHESTER (2294 FT ²)
DRAWING TITLE:	DESIGN SHEET
DRAWING NUMBER:	CHESTER-001