



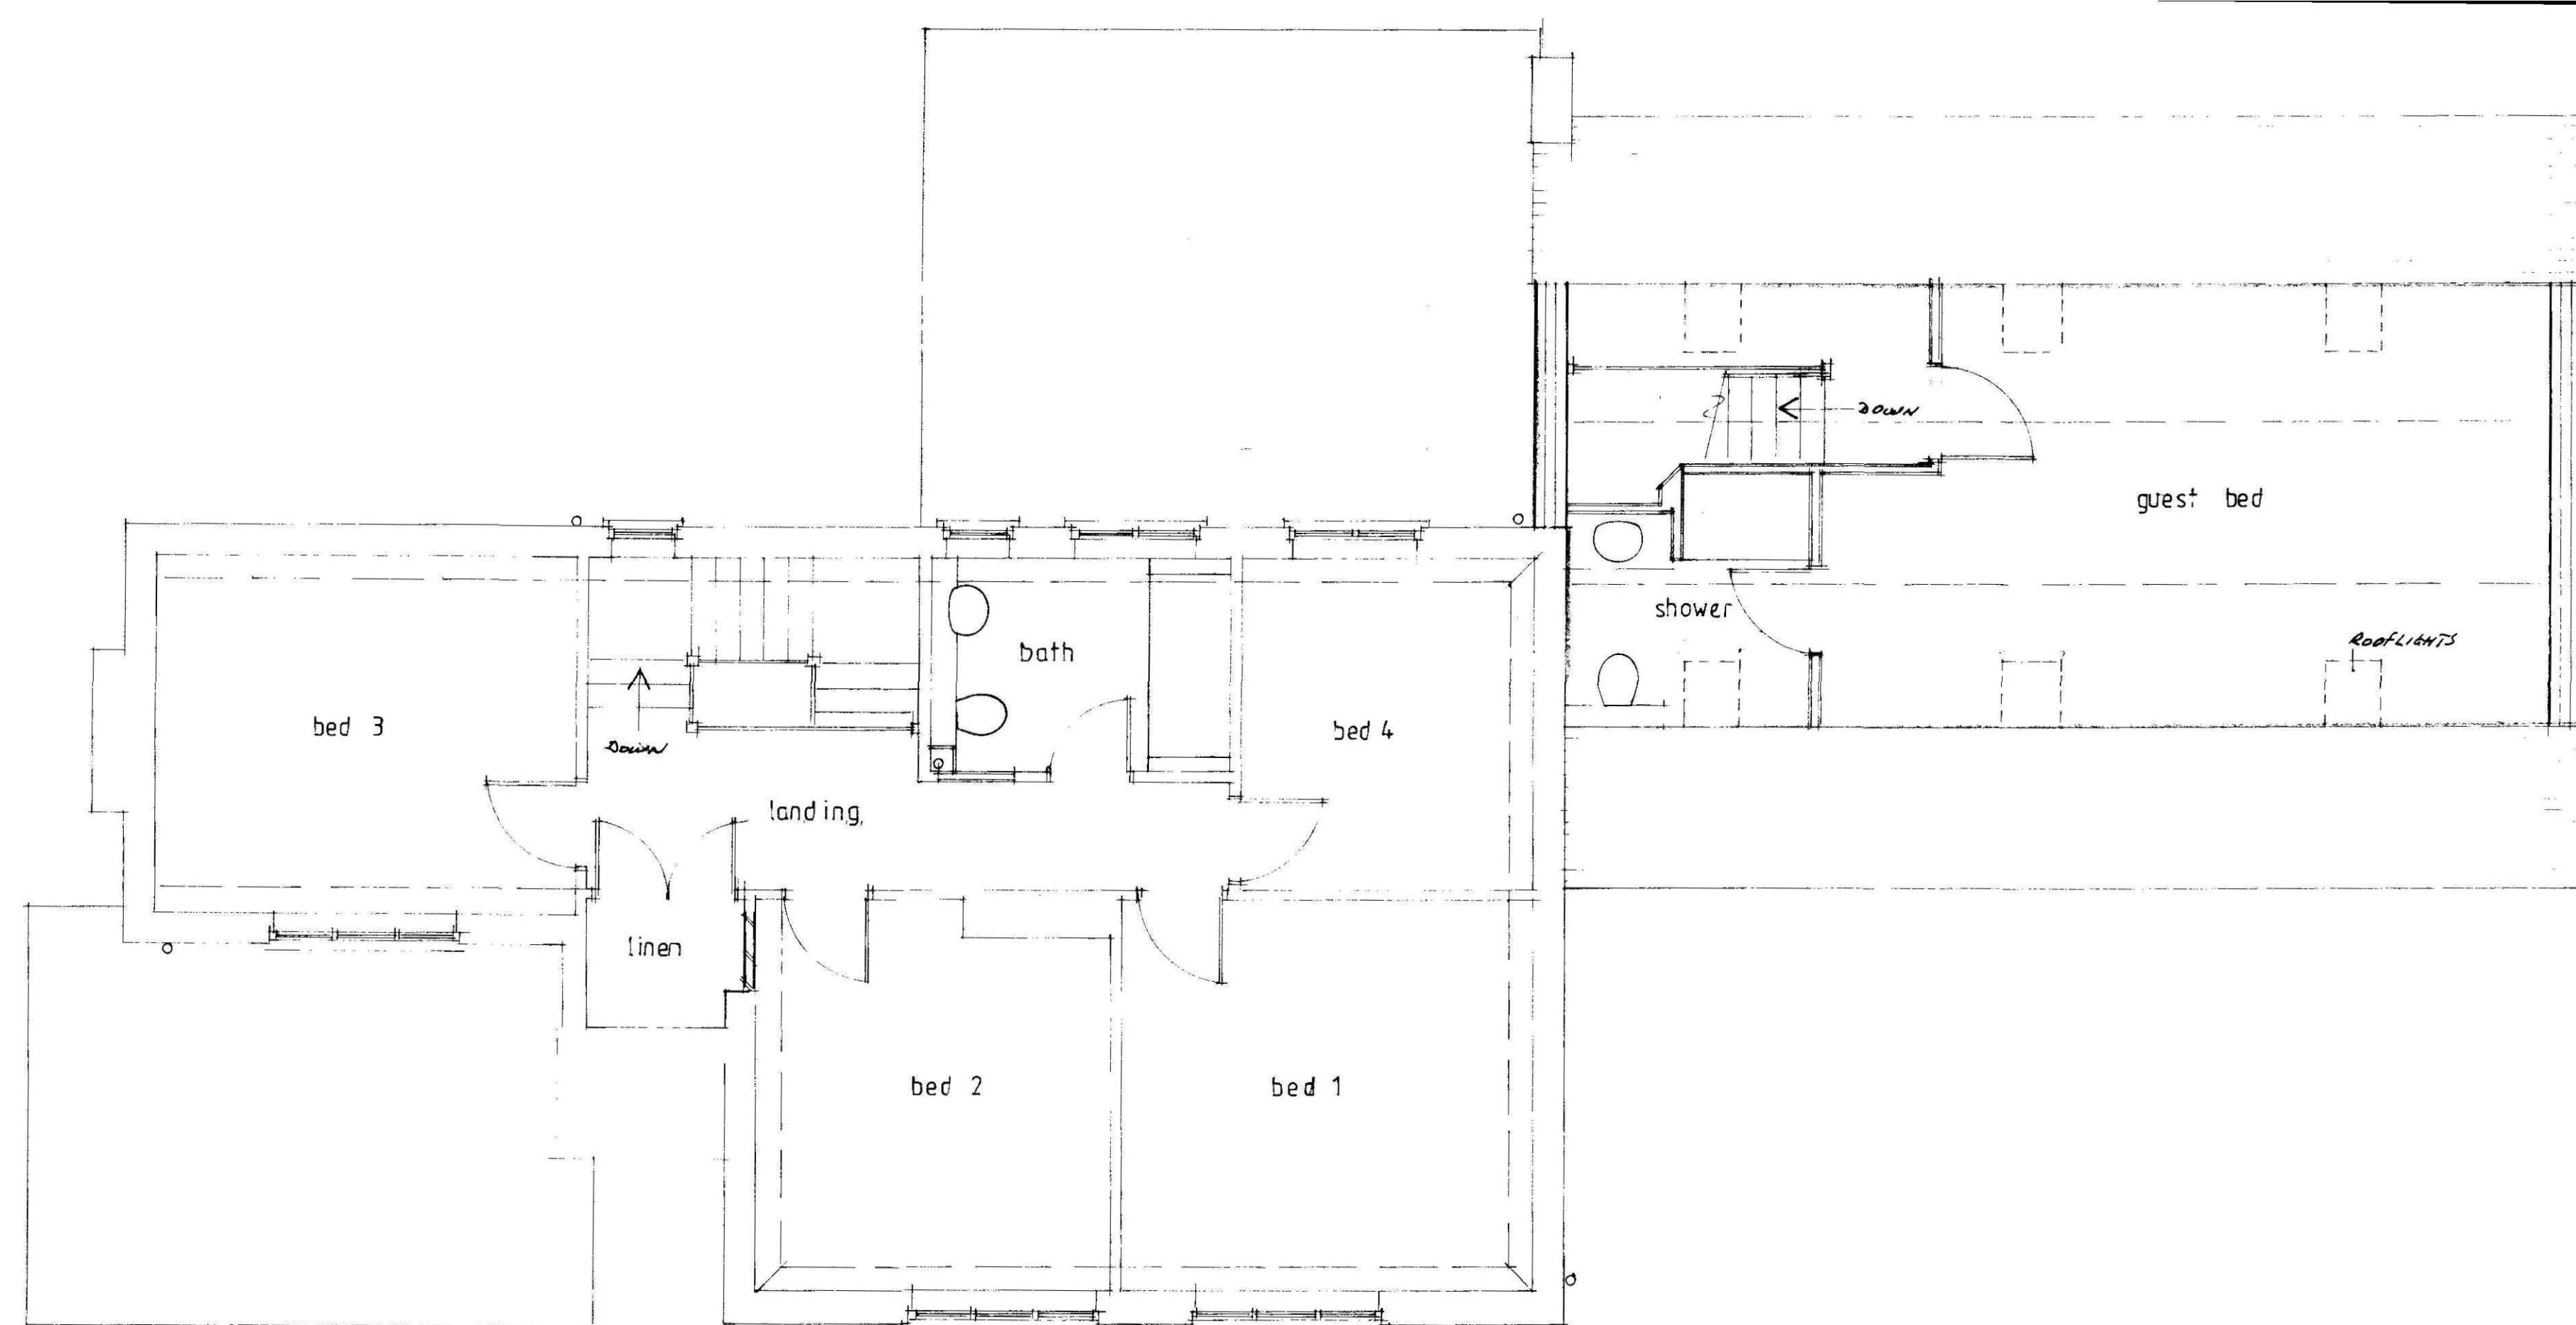

FIRST FLOOR 1:50

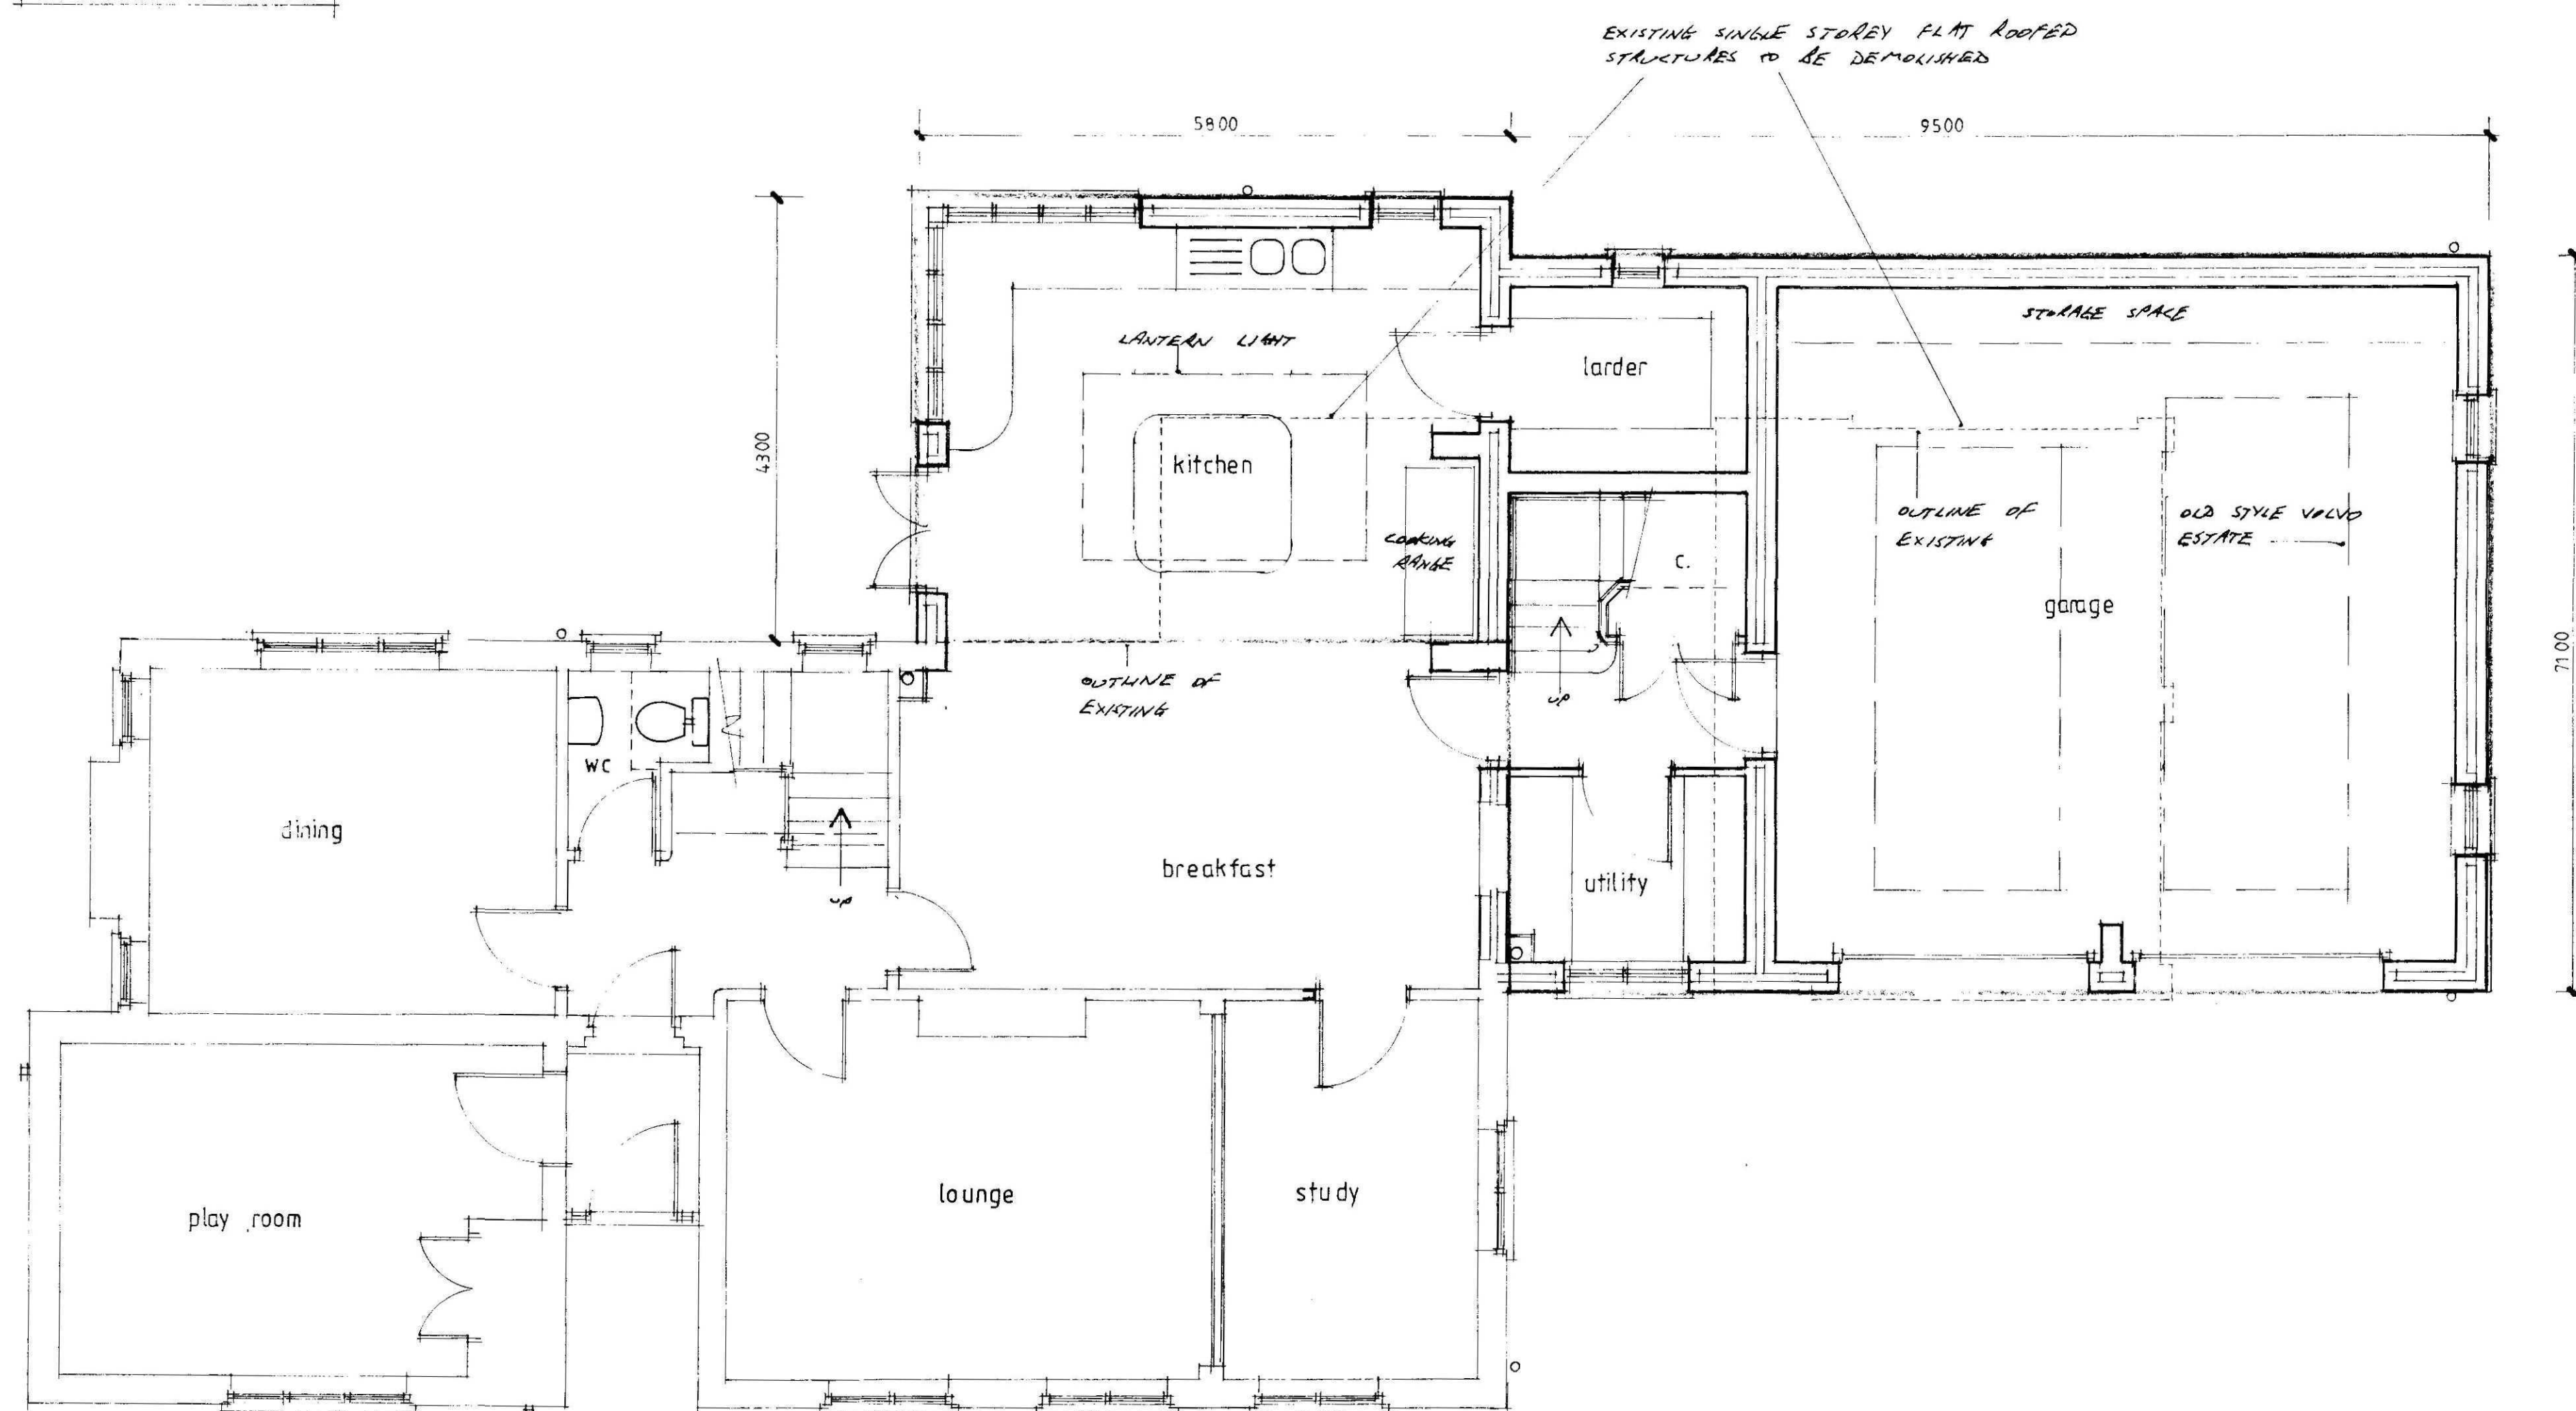

GROUND FLOOR 1:50

SHDC
PLANNING & DEVELOPMENT
20 MAR 2012
Ref. 0227-12

Contractor To Check All Dimensions
On Site Before Work Commences.

Rev.	Date	Init.	Revision Details
A	11-3-12		FINISH FOR PLANNING APP

R. BOOR DRAUGHTSMAN

26 Fengate
Moulton Chapel
Spalding
Lincolnshire
PE12 0XL
Phone & Fax:
01406 380279

Project:
MR & MRS L. RUDMAN.
FORMER VICARAGE,
MARSH ROAD, HOLBEACH HURN.
PROPOSED ALTERATIONS &
EXTENSION.

Drawing:
PLAN AS PROPOSED

Scale:
AS SHOWN

Drawing No.
3386-5

Date: MARCH 2012 Rev. A