


STABLE 8 CLOUGH ROAD

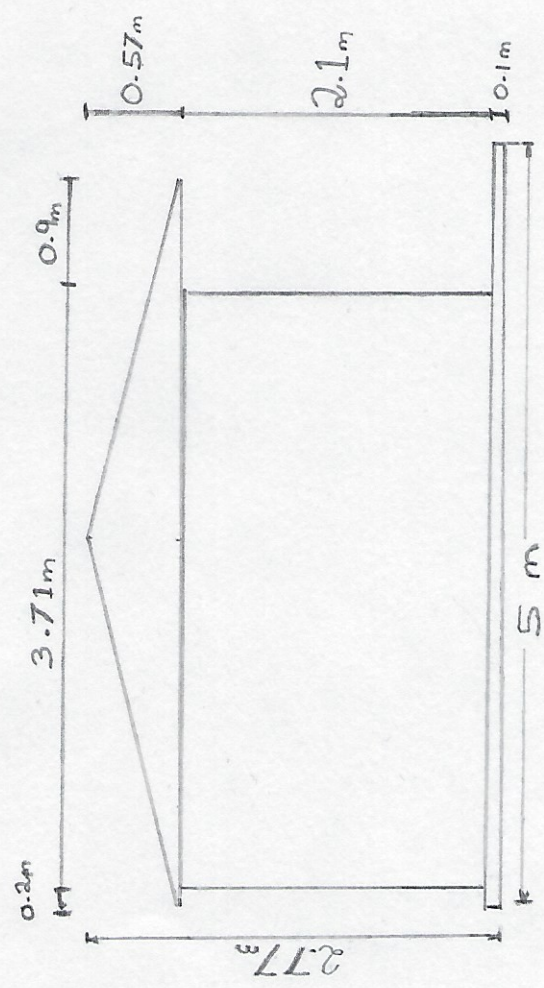


SIDE ELEVATION

SITE:
8 CLOUGH ROAD
HOLBEACH
SPADING
LINCOLNSHIRE
PE12 8BW

SCALE = 1:50

REF: PP-09601633

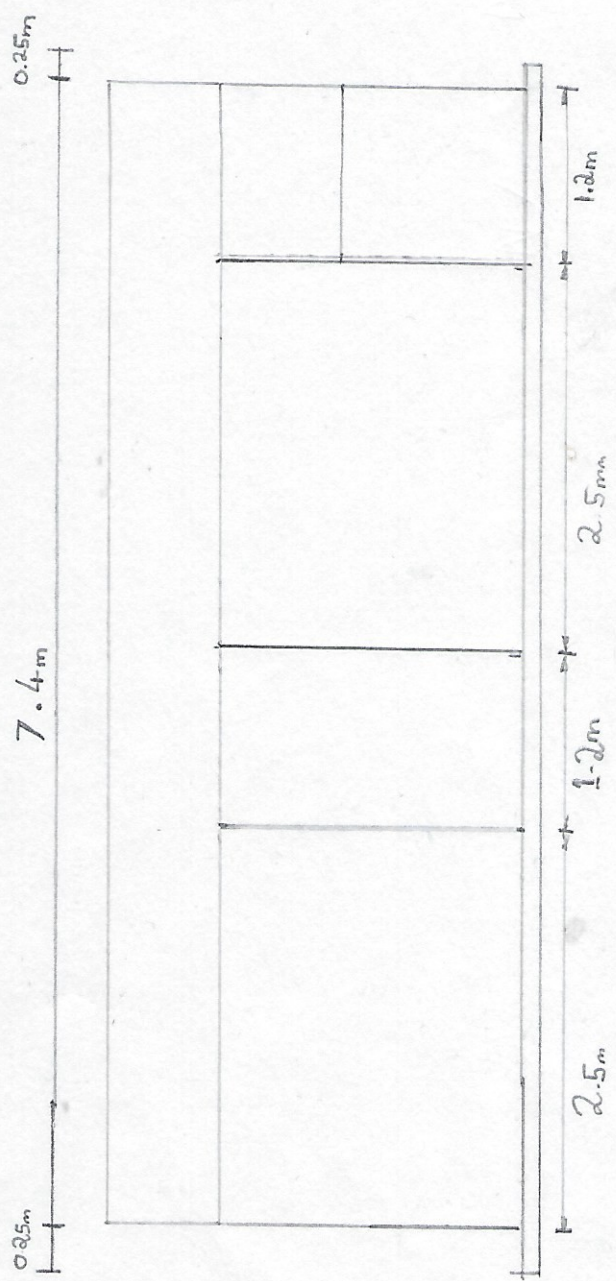

FRONT ELEVATION