


$+3.67$	Existing Site Level
3.620	Proposed Site Level
HP ---	Proposed High Point
LP ---	Proposed Low Point
	Proposed Tarmac
	Proposed Block Paving
	Proposed Grossed Area
	Proposed Paving Flag
	Proposed Gravel Area

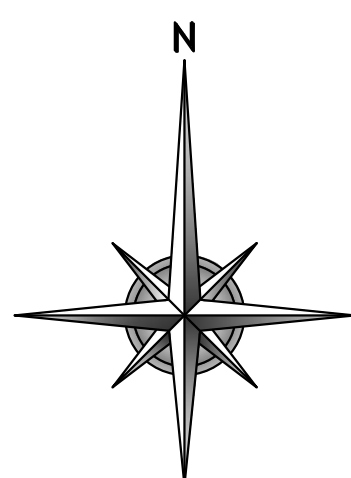

DETAILS ON THIS DRAWING ARE COPYRIGHT OF SIDEBOTTOM RICHARDSON CHENG LIMITED. THIS IS A CONFIDENTIAL DOCUMENT AND MUST NOT BE COPIED, USED OR DIVULGED IN ANY WAY WITHOUT PRIOR WRITTEN CONSENT