

All drawings to be verified for title by title contractor before the start of any other drawings or work otherwise liability on their own behalf or that of subcontractors.

Report any discrepancies to the Contract Administrator at once.

This drawing is to be used only as a guide and not as a final design or drawing and other relevant information.

Andrew M Wright Ltd Registered Engineer's & Masons No. 5202924

Registered Office: 22 Church Street, Louth, Leicestershire, PE12 1TL

LEGEND: DO NOT SCALE

Tarmacdam

Black pavlois

Paving flags

Gravel

Grass

Rear garden surfaces to resident's choice

Painted metal hoop top railings: 900mm high (black)



Close boarded fence: 1800mm high

lower 1/2 close boarded, upper 1/2 trellis fence: 1800mm high

Knee rail / diamond fence: 600mm high


Existing close boarded fence: 1800mm high

Refuse collection point

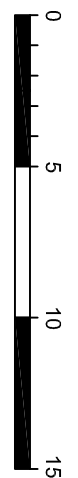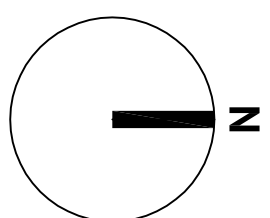

PI	10.03.16	Planning Issue	AMW / AMW
DI	23.02.16	Client Issue	AMW / AMW
Revision:	Date:	Description:	Drawn: CHK

ANDREW M WRIGHT LTD
CHARTERED ARCHITECT

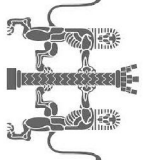

26 Jovs Bank, Holbeach St Johns, Spalding, Lincs. PE12 8SD
Telephone: 01406 540573 Mobile: 07940 914778


Project:
Residential Development
Station Street
Holbeach
Lincs

Drawing Title:
Proposed Finishes & Enclosures
Site Plan

Client:
Haycroft Homes Ltd


Drawn:	Checked:	Date:	Scale:	Page:	Sheet:
AMW	AMW	01.02.16	1:250	A1	

Job No.:	Draw No.:	Stage:	Revision:
041403	PD04	Planning	P1

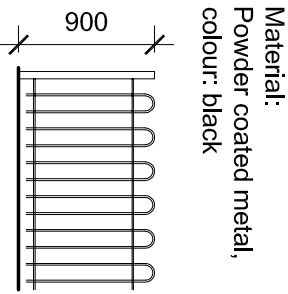


Material:
Powder coated metal,
colour: black

Metal Railings

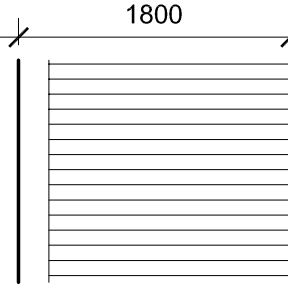


Materials:
Posts, concrete.
Gravel boards, concrete.
Boards, tanalised timber.
Boards, tanalised timber.

Close Boarded
Fence

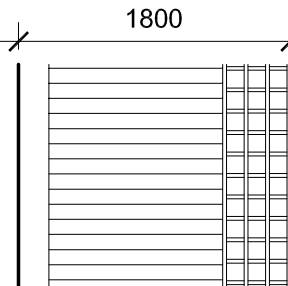

Materials:
Posts, concrete.
Gravel boards, concrete.
Boards, tanalised timber.
Trellis, tanalised timber.

Close Boarded /
Trellis Fence

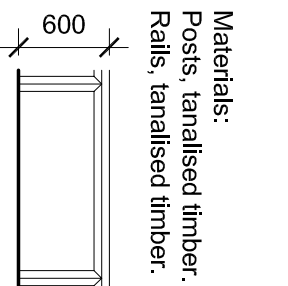

Materials:
Posts, tanalised timber.
Rails, tanalised timber.

Diamond Fence

