




Front Elevation




Side Elevation (Right)




Rear Elevation

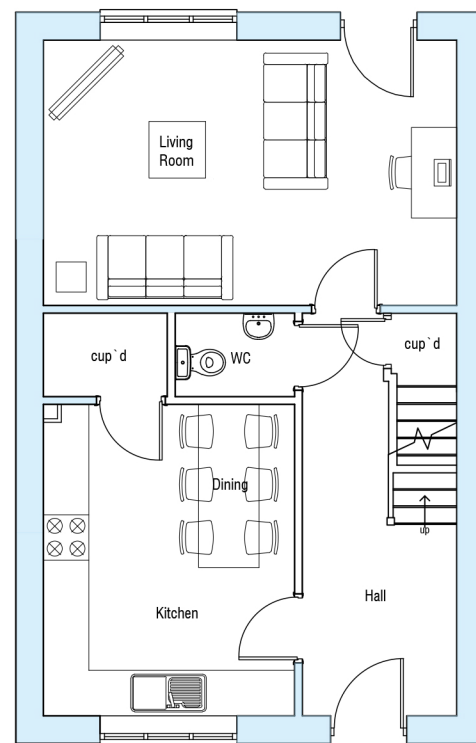

Ground Floor Layout

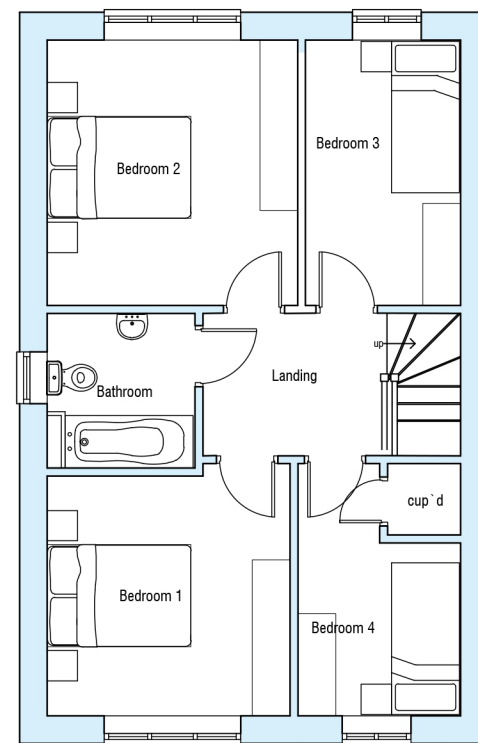

First Floor Layout

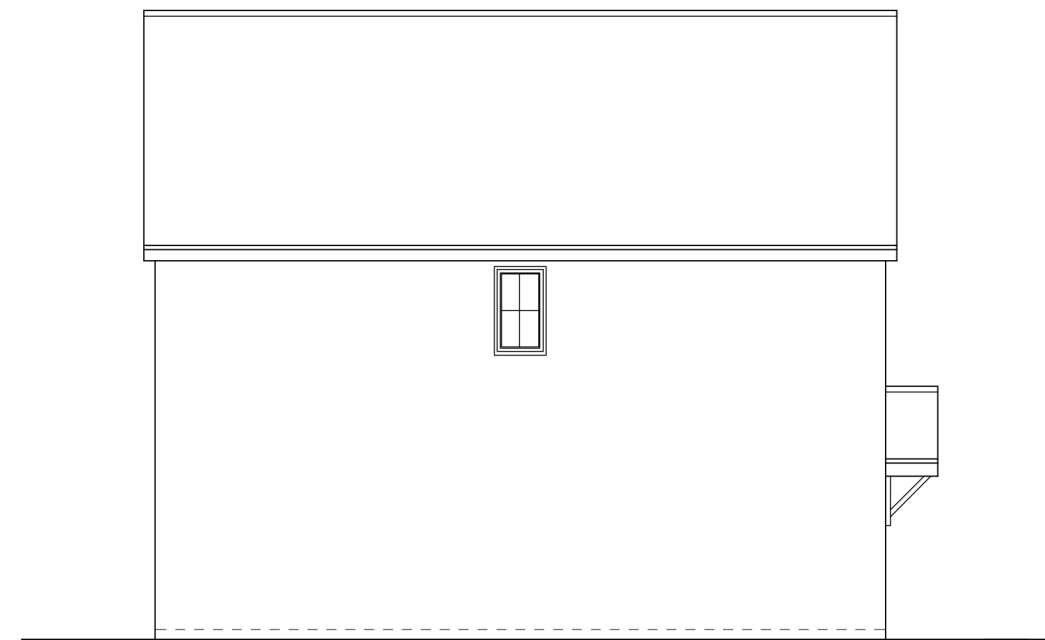

Side Elevation (Left)

Type 10 - Damgate

T10-01 - Plans & Elevations

1:100@A3

FEB 26



SEAGATE
HOMES