






Front Elevation

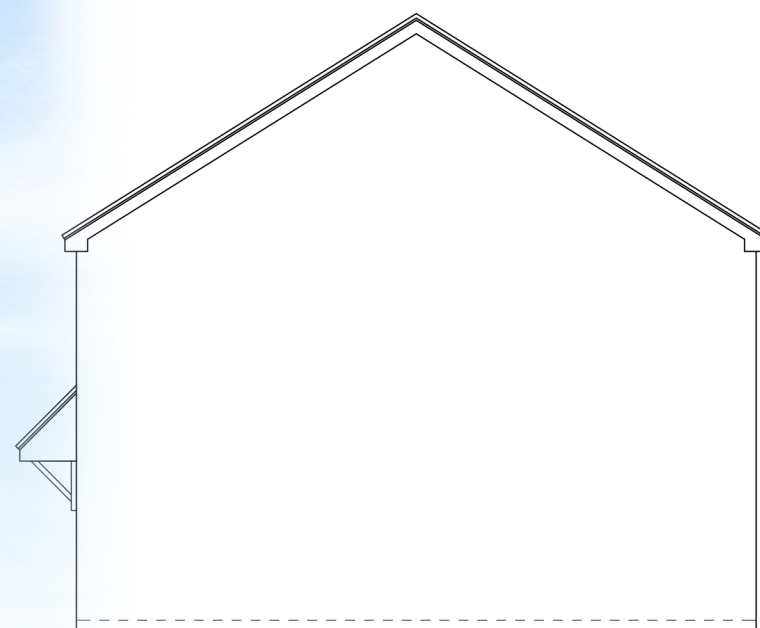


Side Elevation (Right)

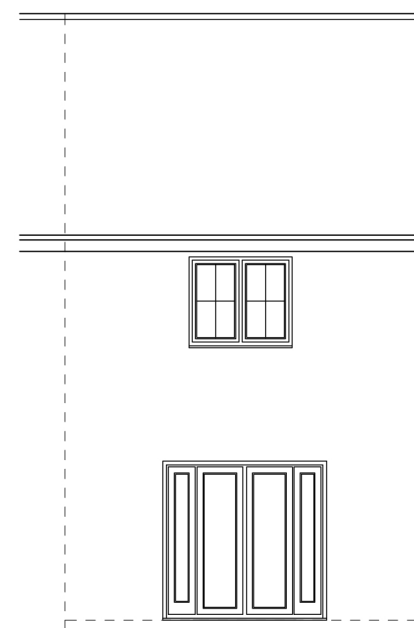


Rear Elevation

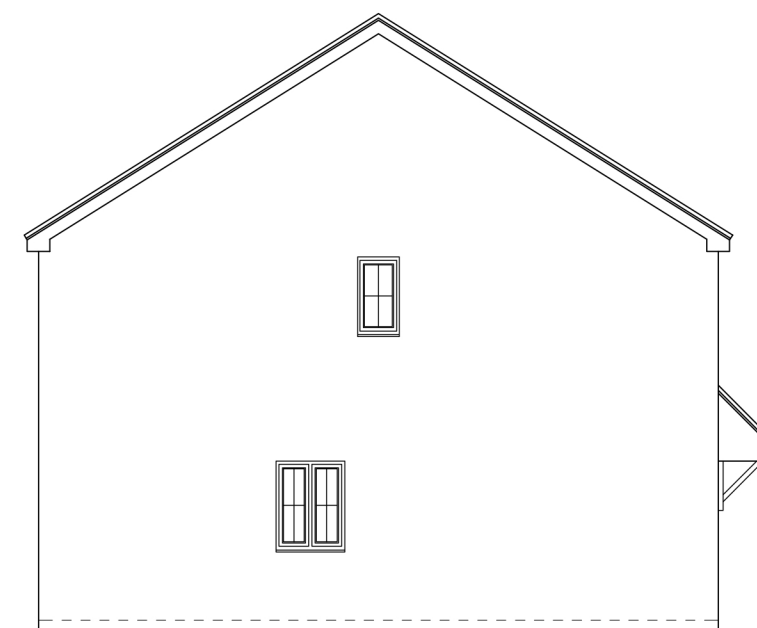

Side Elevation (Left)

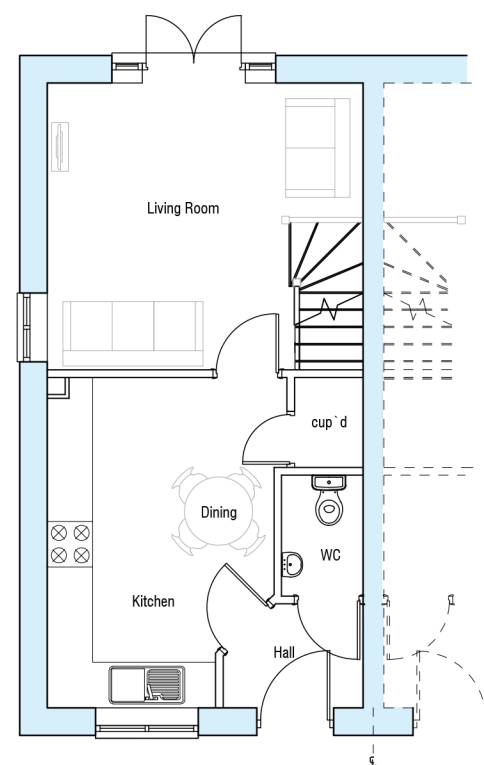

Ground Floor Layout

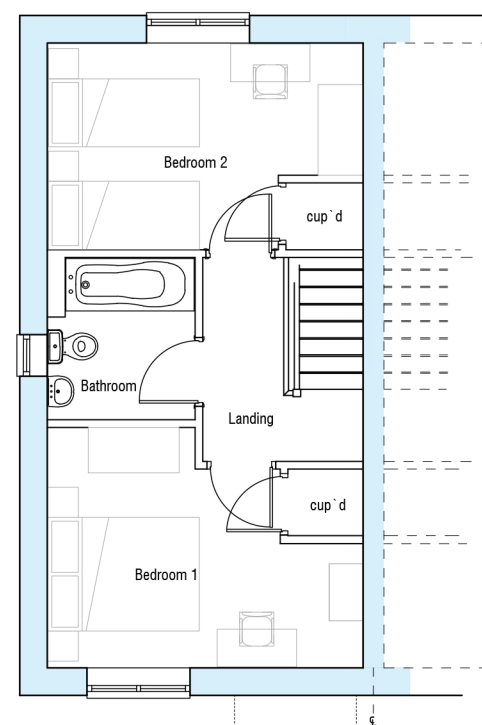

First Floor Layout

Type 6 - Damgate

T6-01 - Plans & Elevations

1:100@A3

FEB 26