




Front Elevation


Type 8

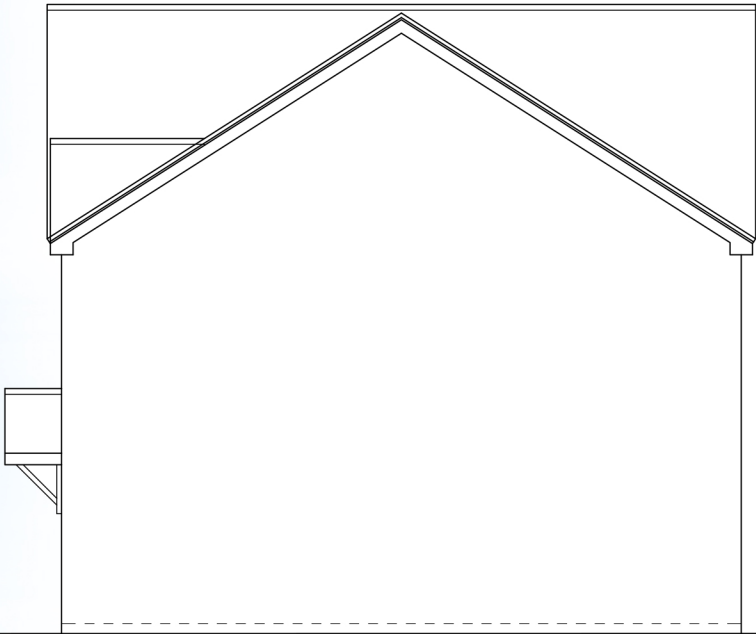


Side Elevation (Right)



Rear Elevation

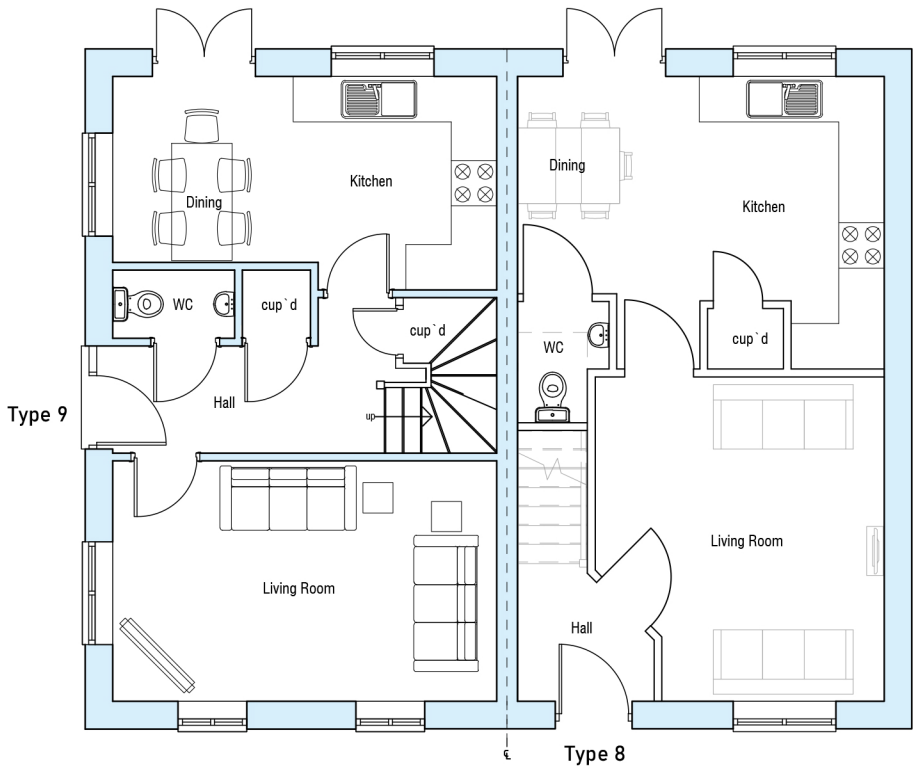

Ground Floor Layout
Type 9 & Type 8

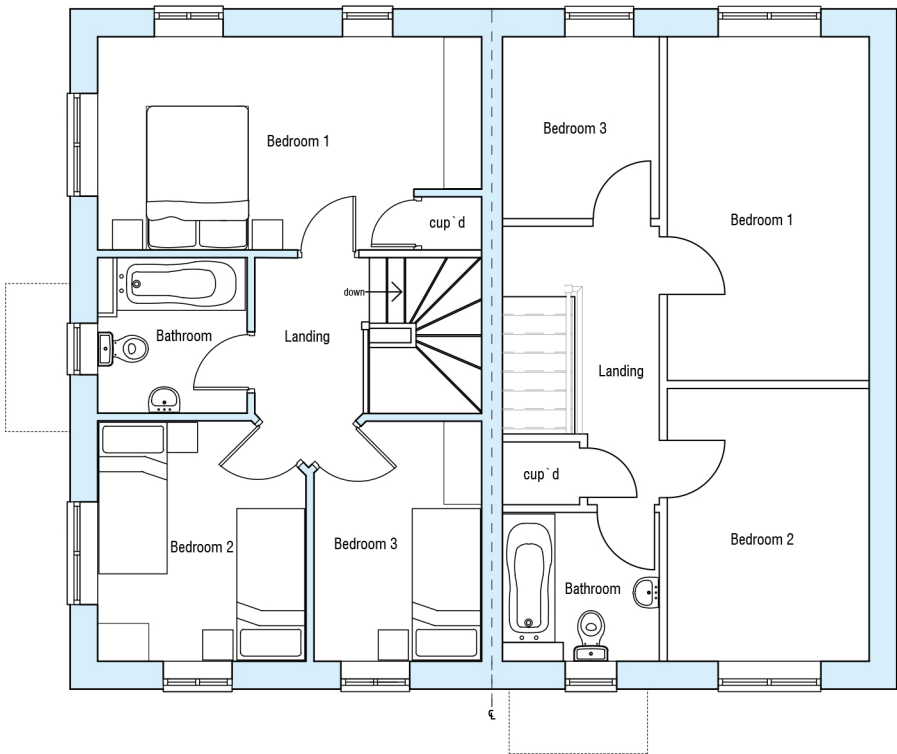

First Floor Layout
Type 9 & Type 8



Side Elevation

Type 9

Types 8 & 9 - Damgate

T8T9-01 - Plans & Elevations

1:100@A3

FEB 26

