





Side Elevation

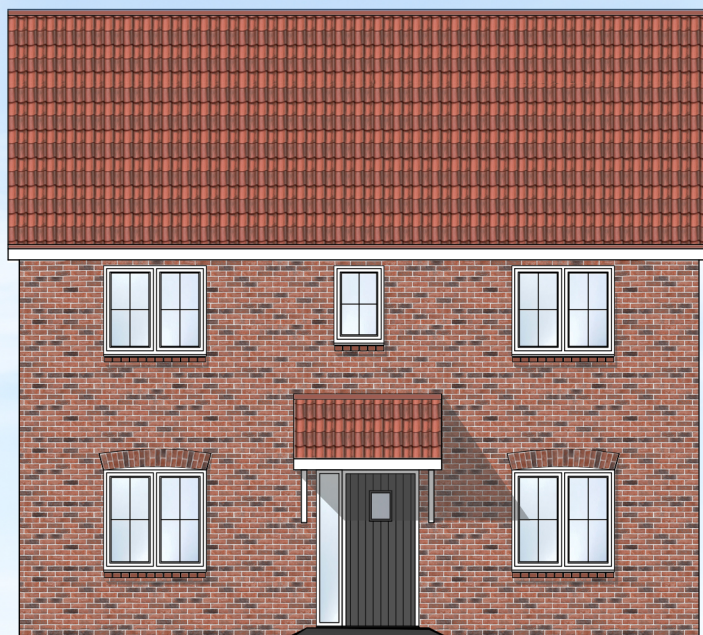


Front Elevation

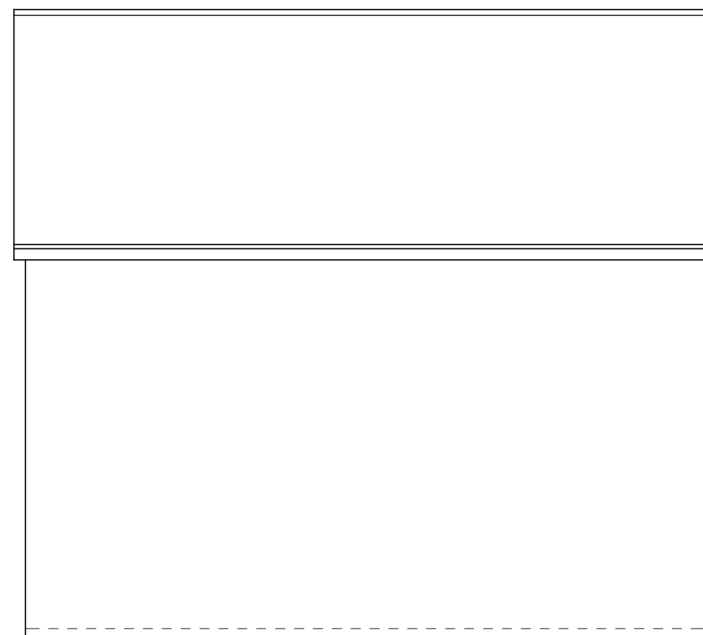


Side Elevation



Rear Elevation

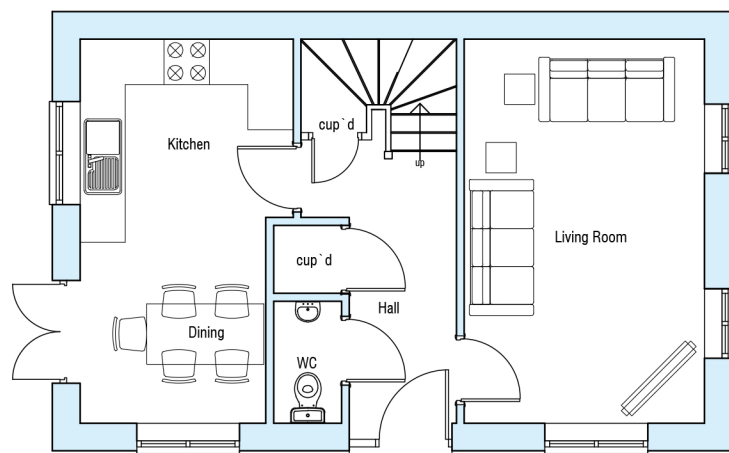

Ground Floor Layout

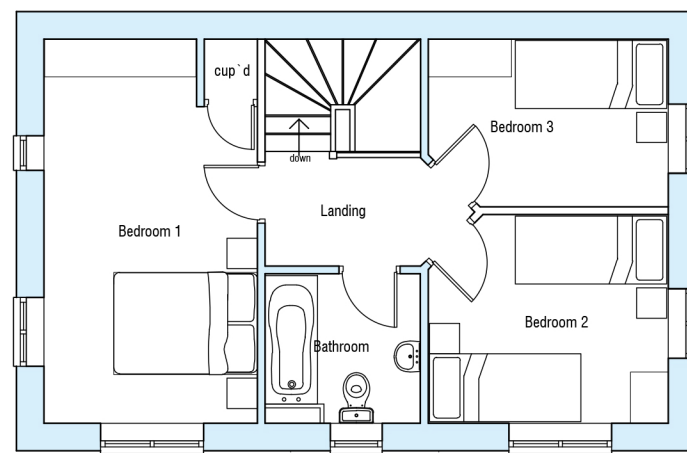

First Floor Layout

Type 9 (Detached) - Damgate

T9-01 - Plans & Elevations

1:100@A3

FEB 26

