


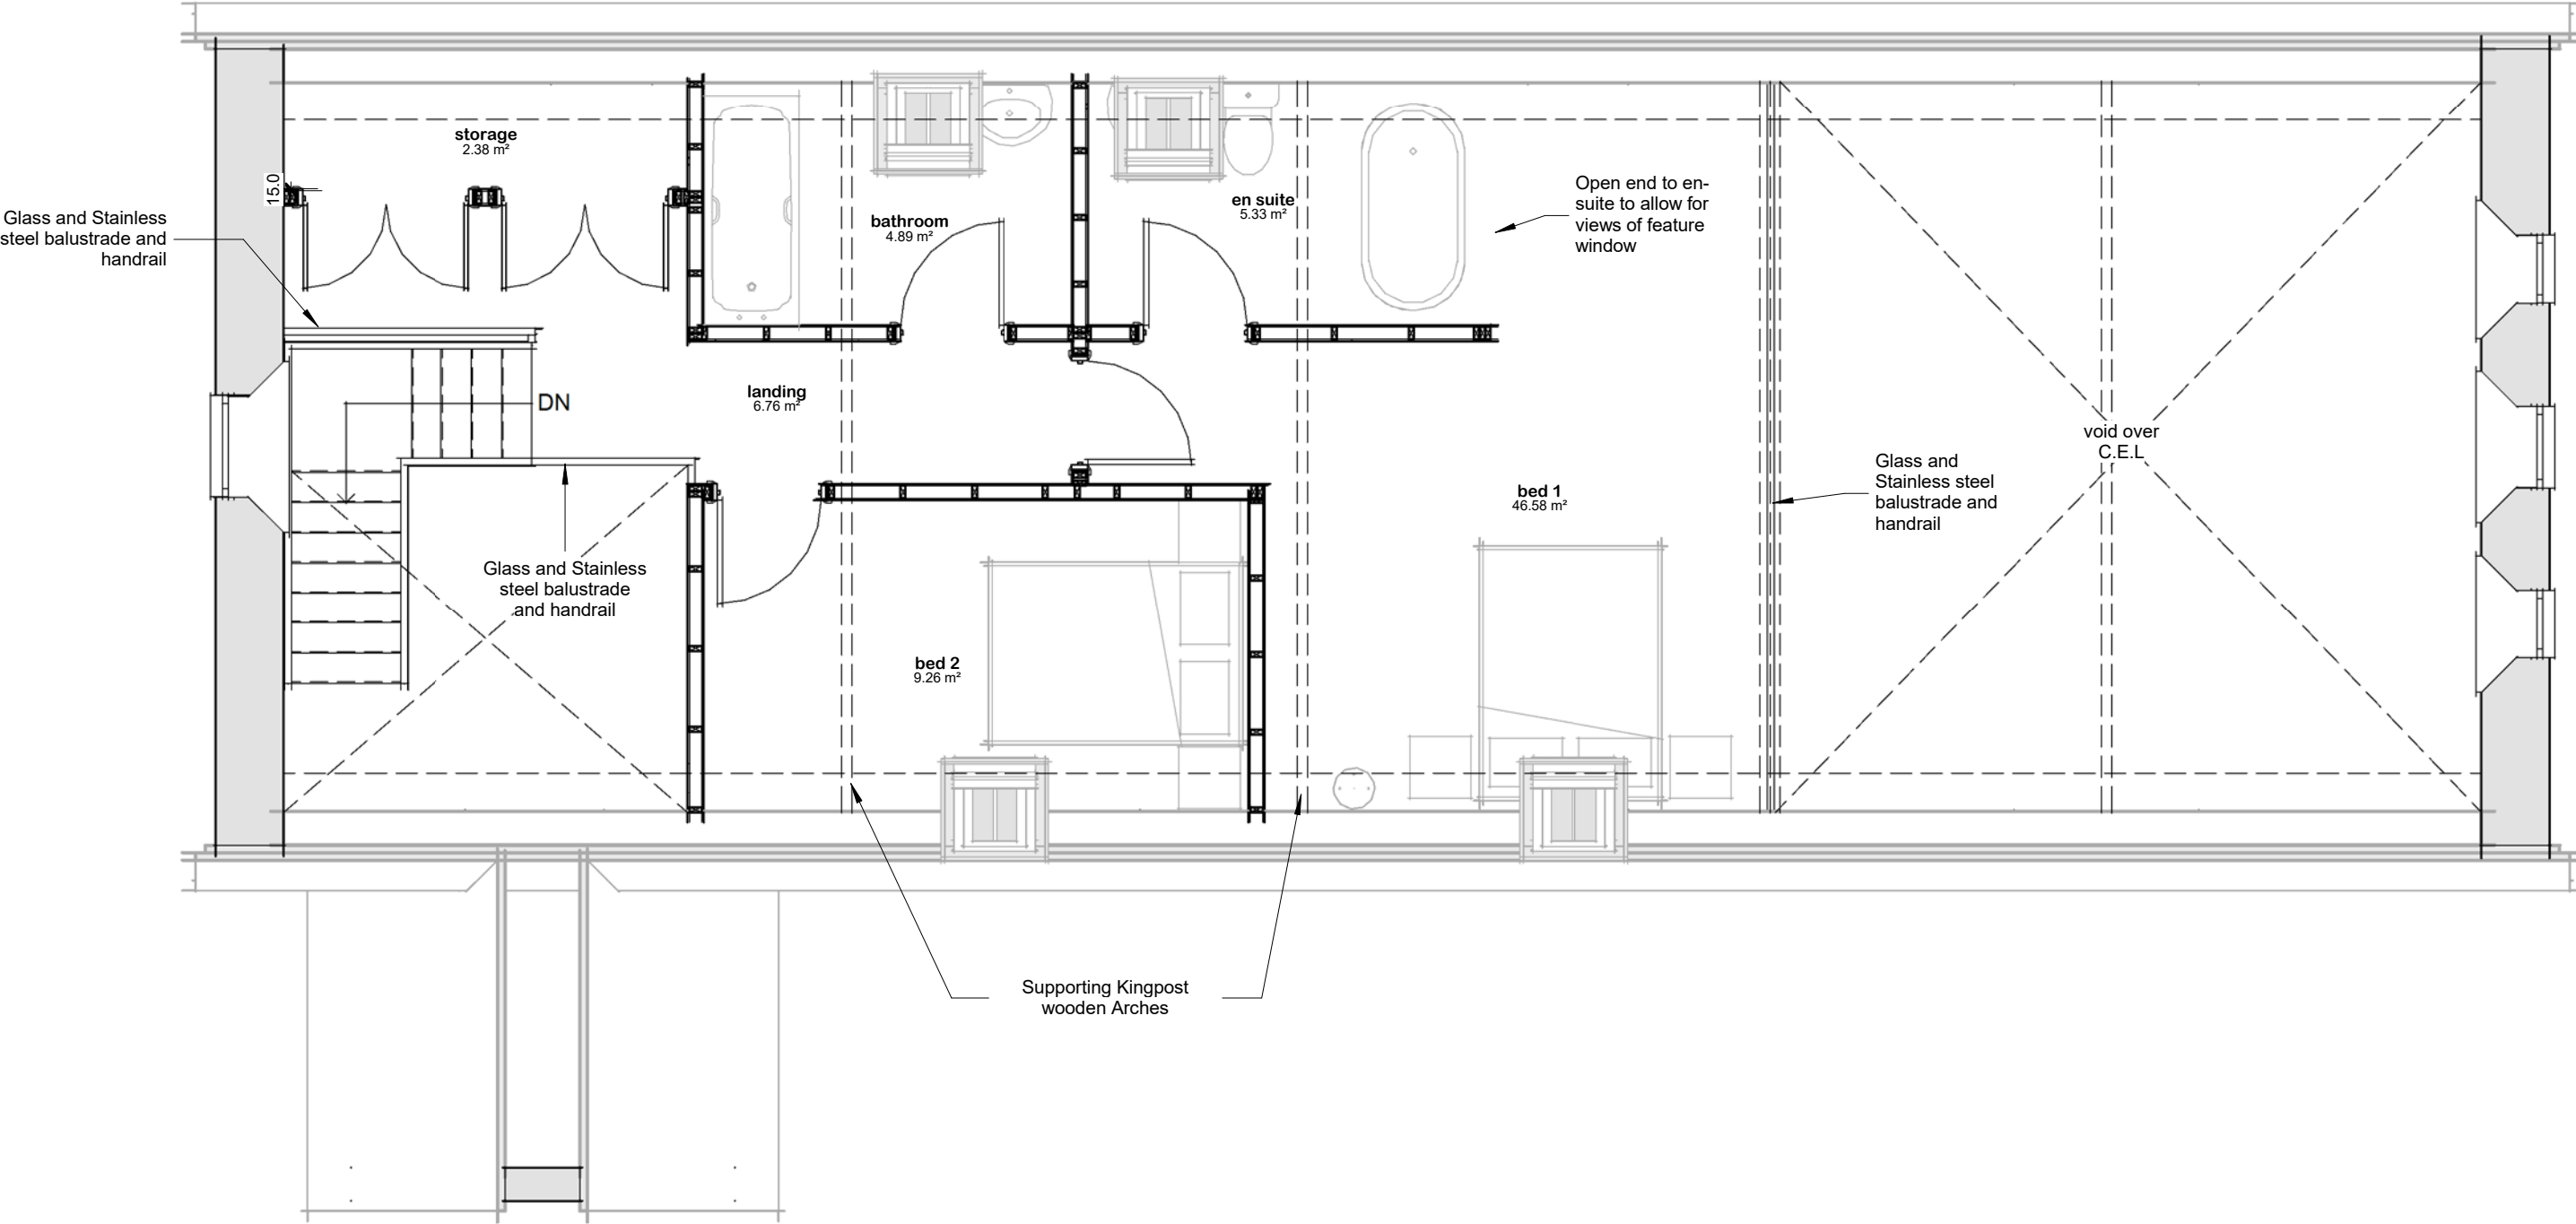

Plan 02 - First
1 : 50