ALL DIMENSIONS AND SETTING OUT ARE TO BE VERIFIED ON SITE AND ALL DISCREPANCIES REFERRED TO THE ARCHITECT BEFORE WORK COMMENCES.

COPYRIGHT RESERVED

REV.	DATE	DESCRIPTION
.		
.		
.		
.		
.		

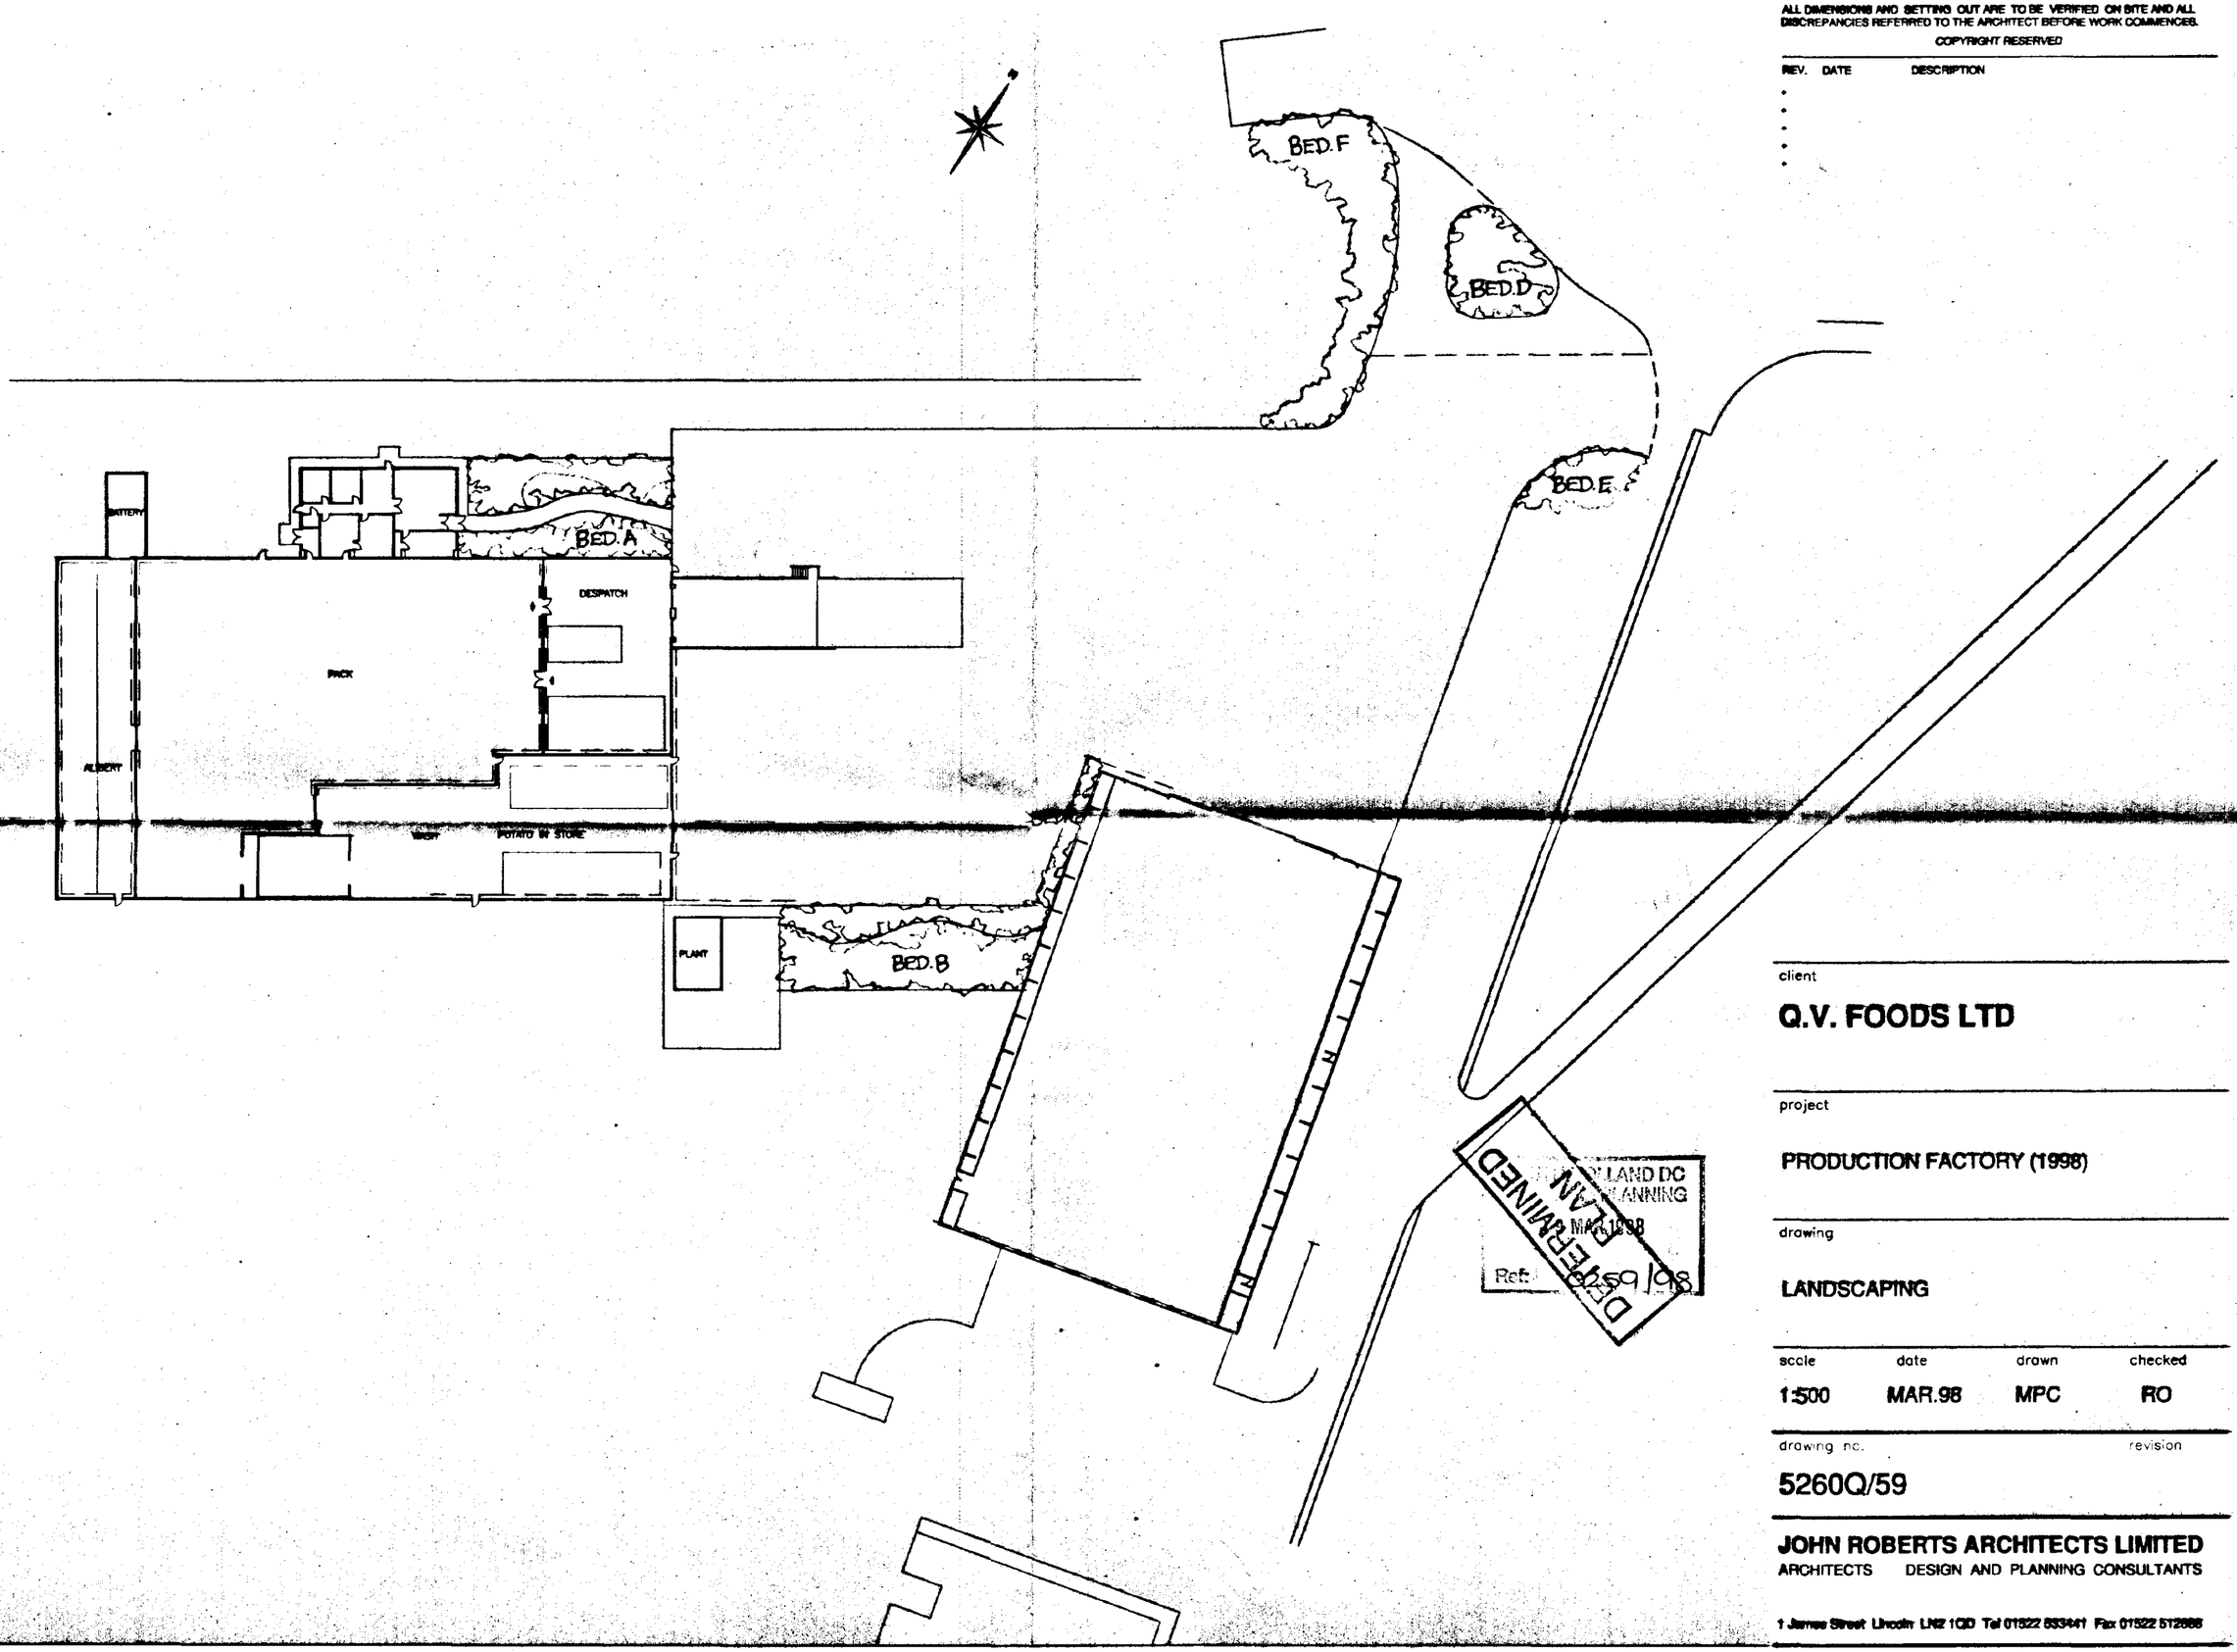

client

Q.V. FOODS LTD

project

PRODUCTION FACTORY (1998)

drawing

LANDSCAPING

scale	date	drawn	checked
1:500	MAR.98	MPC	RO

drawing no. — revision

5260Q/59

JOHN ROBERTS ARCHITECTS LIMITED
ARCHITECTS DESIGN AND PLANNING CONSULTANTS

1 James Street Lincoln LN2 1QD Tel 01522 533441 Fax 01522 512666

BED A.

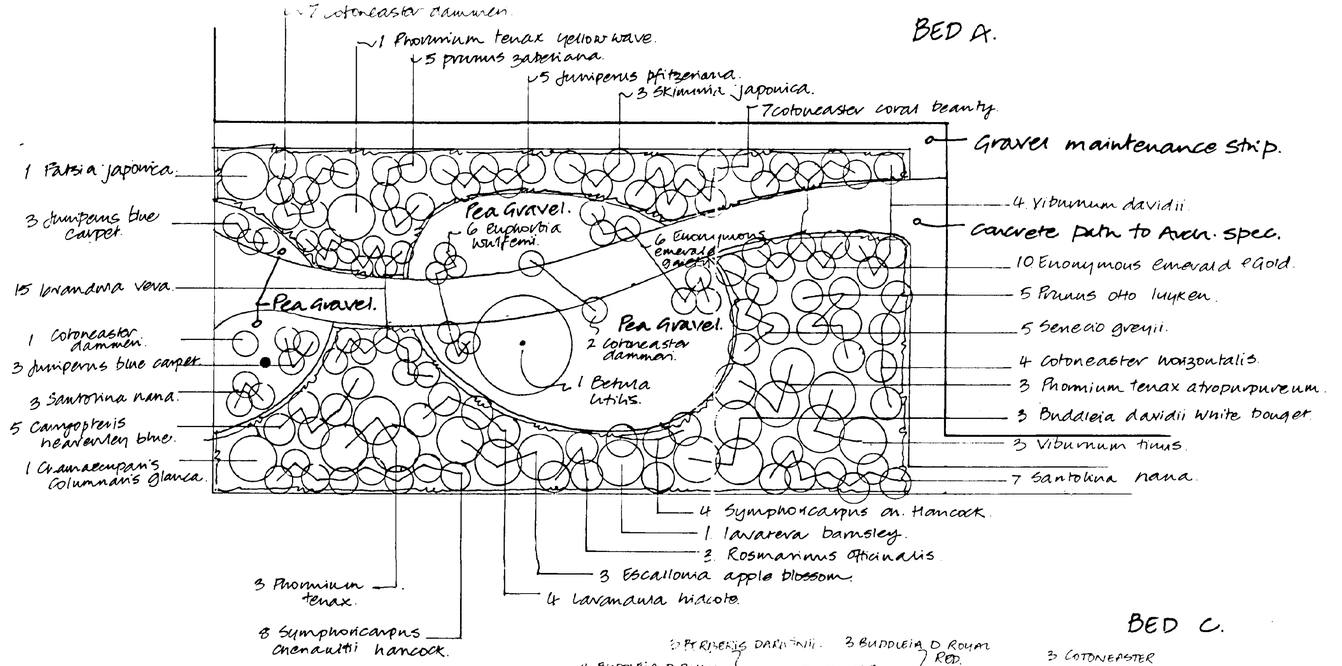

BED B.

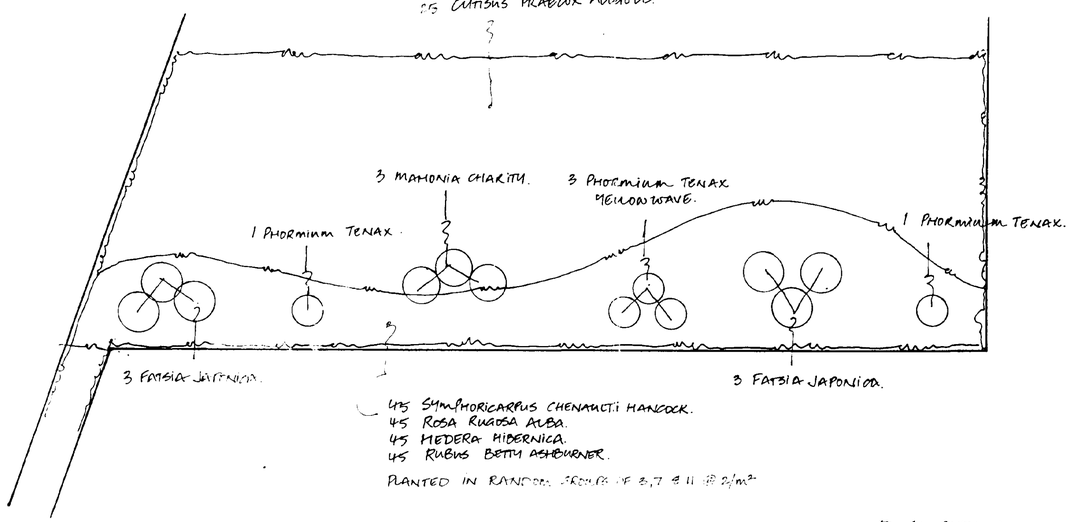

BED C.

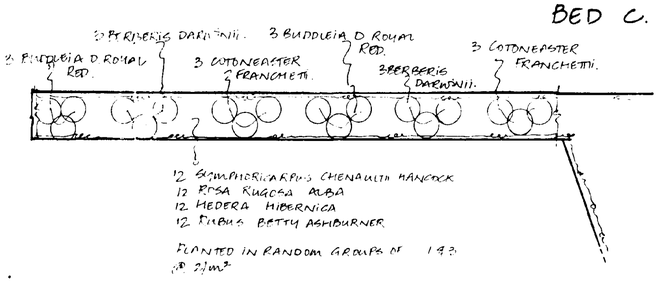

BED D.

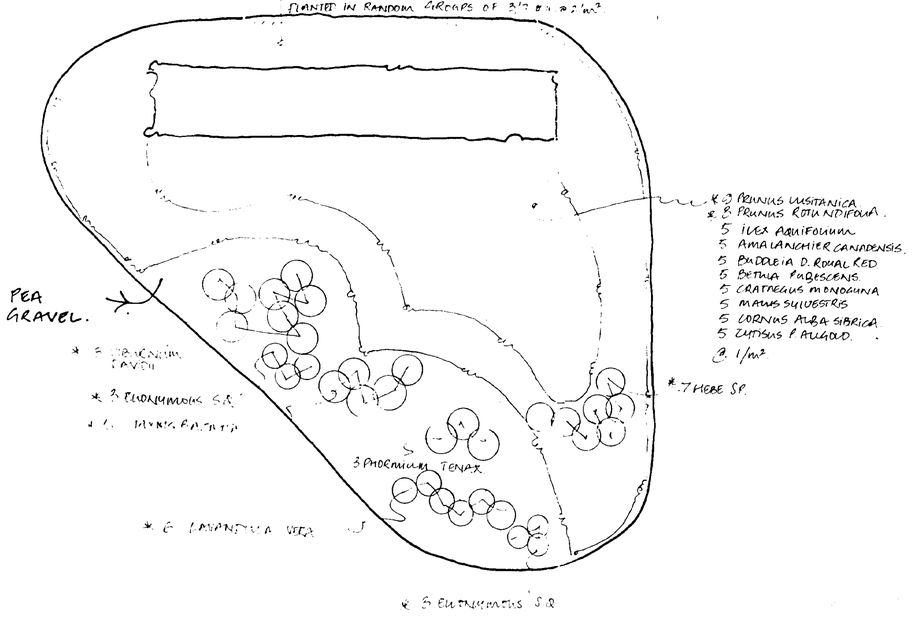

BED F.

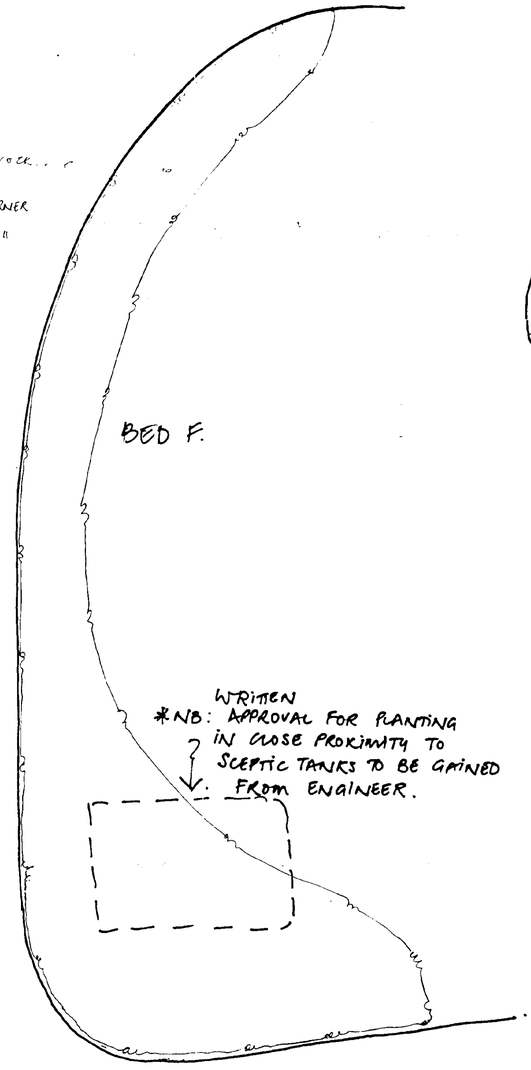

BED E

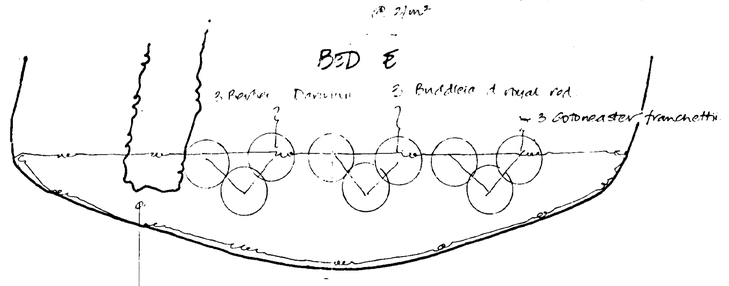

0259/98

DETERMINED PLAN

Revisions

Registered Practice of the Landscape Institute

STEPHEN WELCH DESIGNS
LANDSCAPE ARCHITECT

Client	QV Foods Ltd./.	
Job Title	Factory Landscape Plan.	
Drawing Title	Planting Plan.	
Drawing No. QV/01/98.	Scale 1/100.	Date Feb'98.

PEMBERTON HOUSE, WEST BUTTERWICK ROAD, BELTOFT, DONCASTER DN9 1NE.