

Front Elevation (1:100)


Side Elevation (1:100)

Rear Elevation (1:100)



Ground Floor Plan (1:100)

3 BEDROOM DETACHED BUNGALOW WITH SINGLE GARAGE (Plot 26)

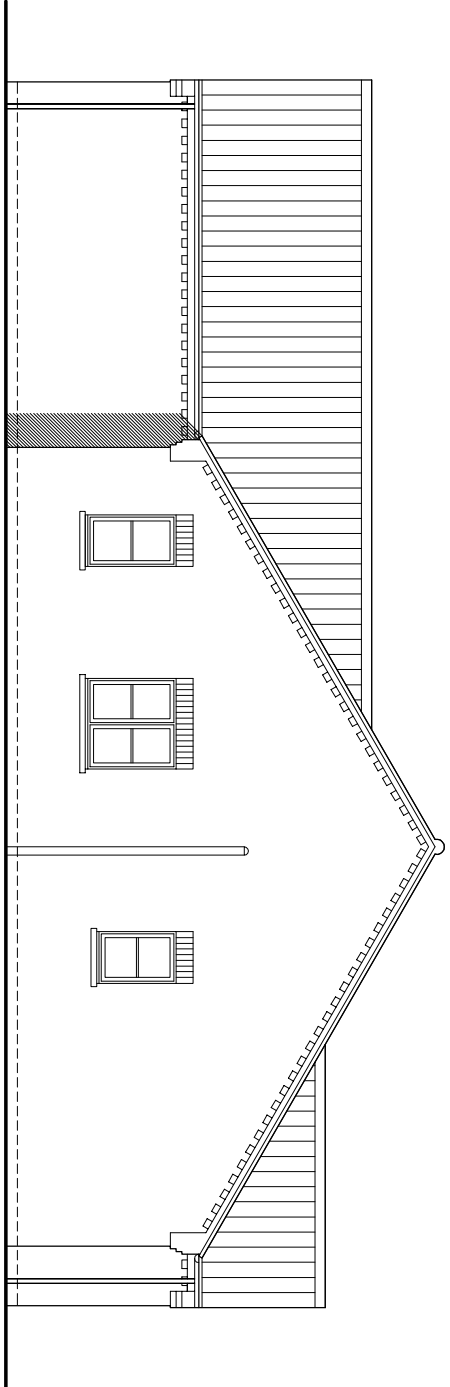

Side Elevation (1:100)

All drawings to be verified for use by the Contractor before the start of any construction work. The Contractor shall be responsible for the accuracy of the drawings and shall be liable for any errors or omissions. 

LEGEND: DO NOT SCALE


Legend to materials:-

- 1 = Facing brickwork
 - 2 = Feature brickwork (soldier courses and corbelling) in contrasting brick*
 - 3 = Reconstituted stone cills
 - 4 = Projecting brick plinth stretch detail in contrasting brick*
 - 5 = Painted timber effect cladding
 - 6 = Slate effect roofing or concrete interlocking paniles
 - 7 = Upvc windows
 - 8 = Timber (or timber effect) composite doors
 - 9 = Upvc doors
 - 10 = Roof windows
 - 11 = Roller shutter garage doors
 - 12 = Timber porch construction
 - 13 = Plastic rainwater goods
 - 14 = Contrasting band of facing brickwork*
 - 15 = Upvc fascias
 - 16 = Sun tube
- *Contrasting brick does not apply to all dwellings. Refer to Schedule of Materials (PO36) for precise details of brickwork.



P3	06.03.19	Planning Issue	AMW / AMW
P2	10.06.18	Planning Issue	AMW / AMW
P1	21.06.18	Planning Issue	AMW / AMW
D1	06.07.19	Final Issue	AMW / AMW
Revision:	Date:	Description:	Dwn: CLK

ANDREW M WRIGHT LTD
CHARTERED ARCHITECT

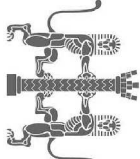

26 Jovs Bank, Holbeach St Johns, Spalding, Lincs. PE12 8SD
Telephone: 01406 540573 Mobile: 07940 914778

Project: Residential Development
Wignalls Gate
Holbeach
Lincs

Client: D Brown Building Contractors Ltd
Plot 26

Drawn:	Checked:	Date:	Scale:	Paper Size:
AMW	AMW	26.06.18	1:100	A1
Job No.:	Draw No.:	Stage:	Revision:	
071605	PD34	Planning	P3	