

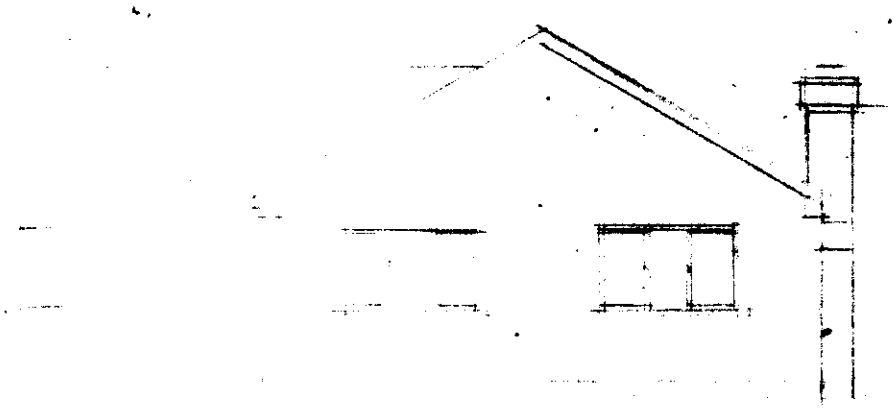


Battlefields Lane Elevation

1:100

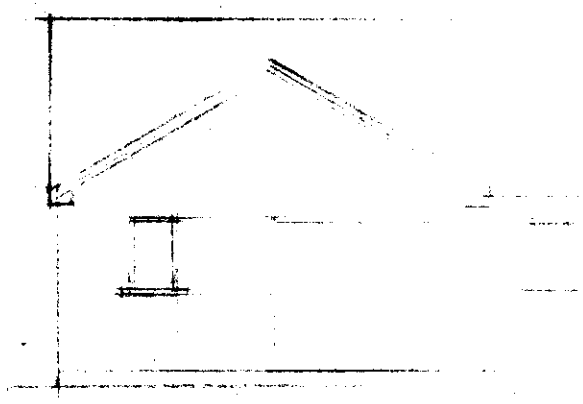


Washway Rd Elevation

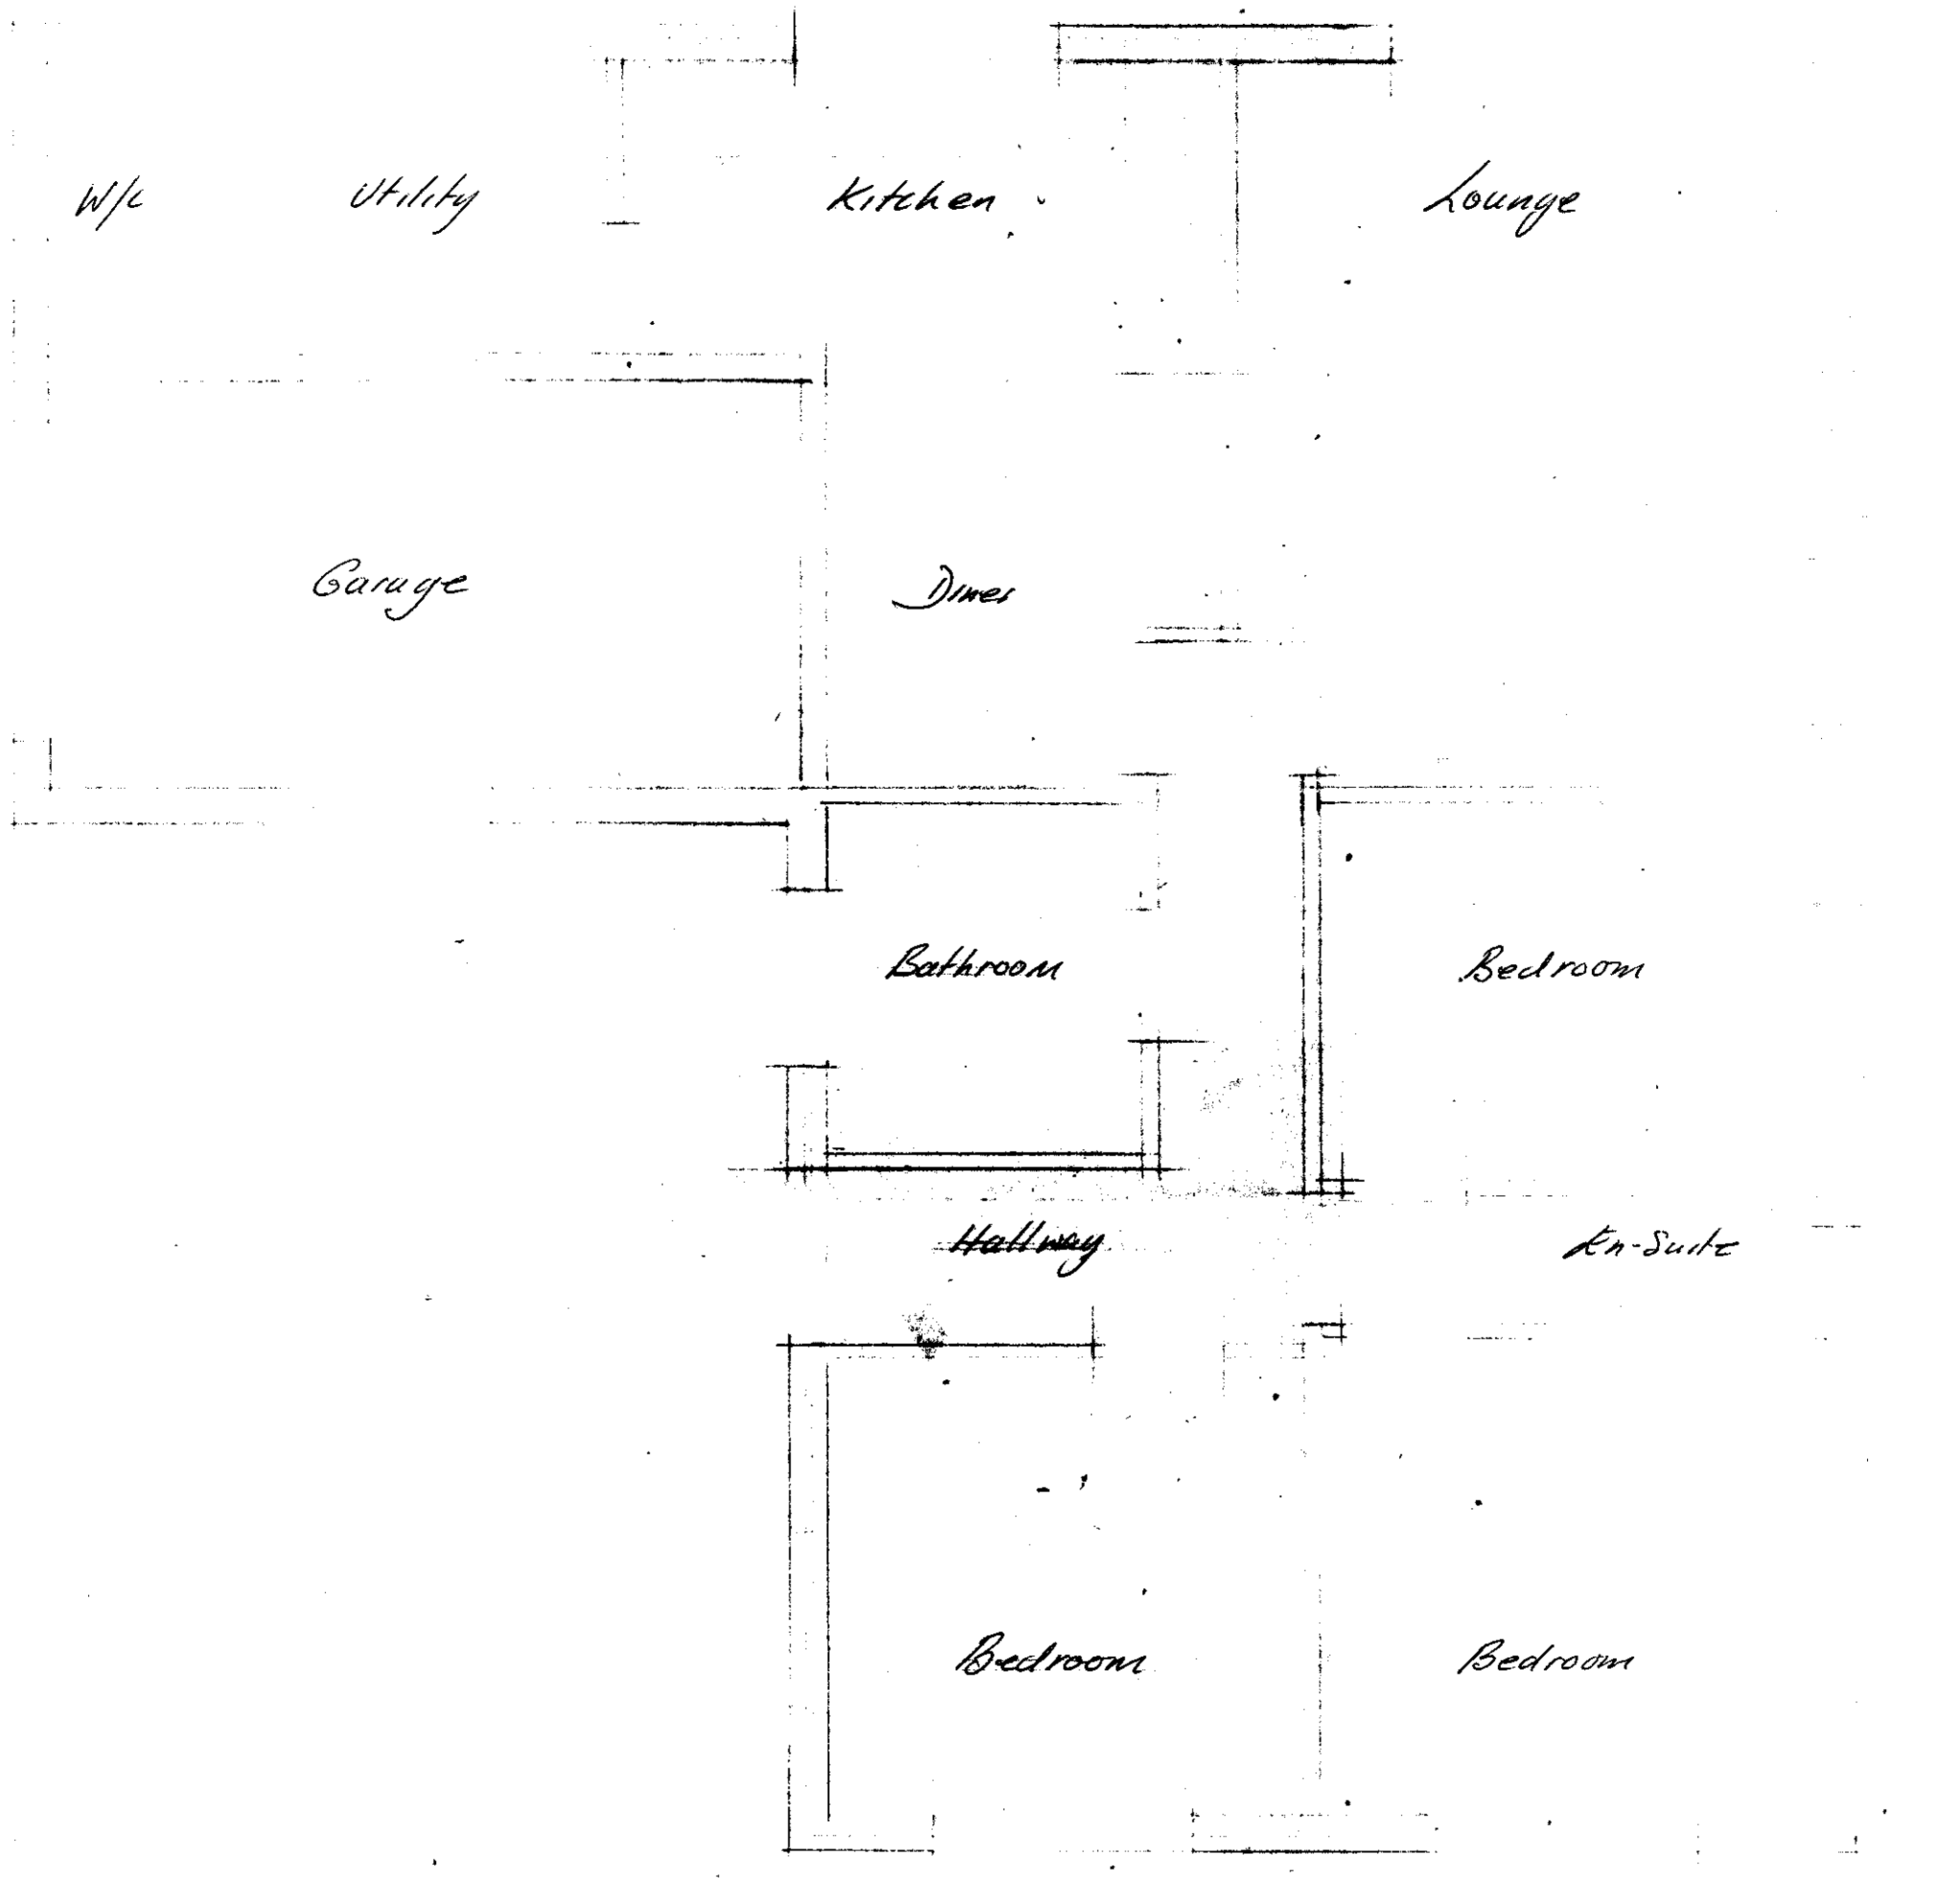


Floor Plan 1:50

ELEVATIONS

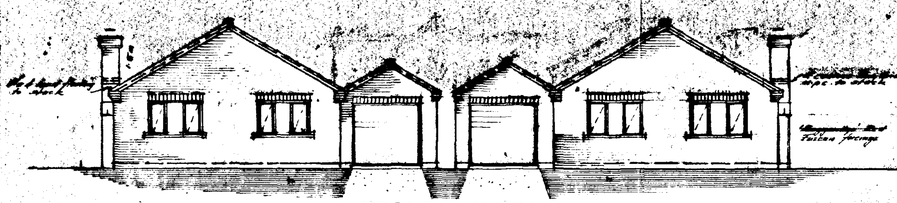


FRONT (N/W)

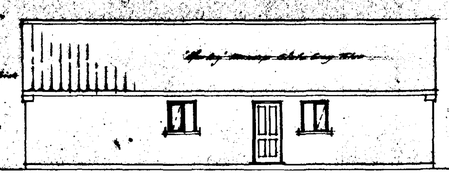


SIDE (S/W)




REAR (S/E)

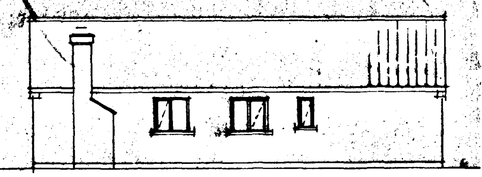


SIDE (N/E)

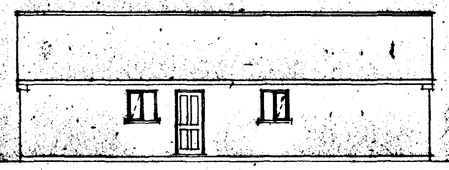


SIDE (N/E)

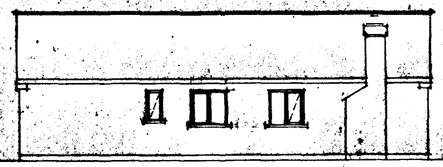


SIDE (S/W)

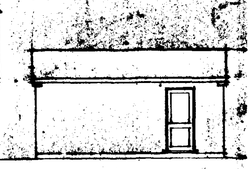


GARAGE (N/E)

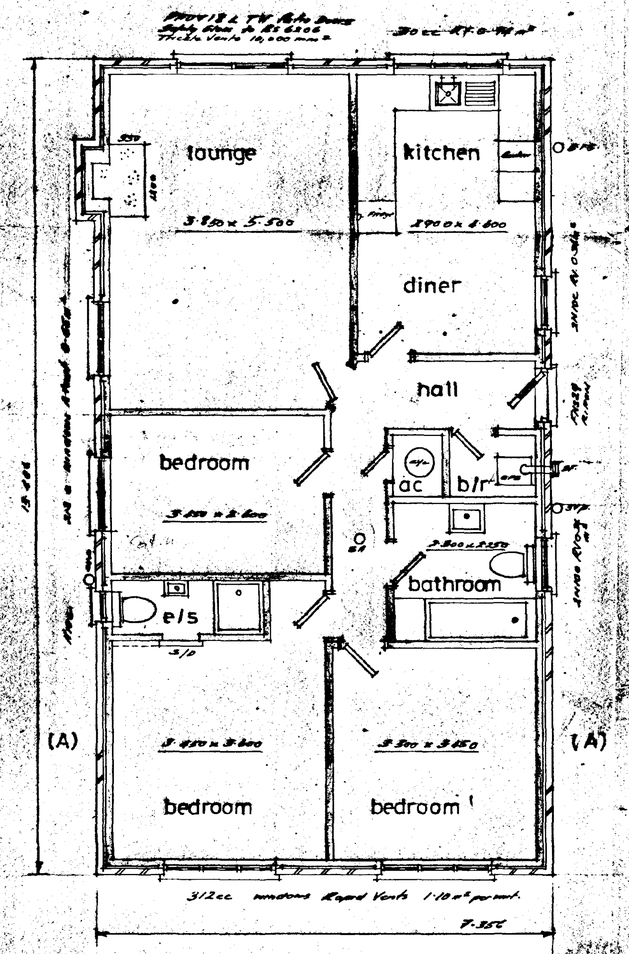

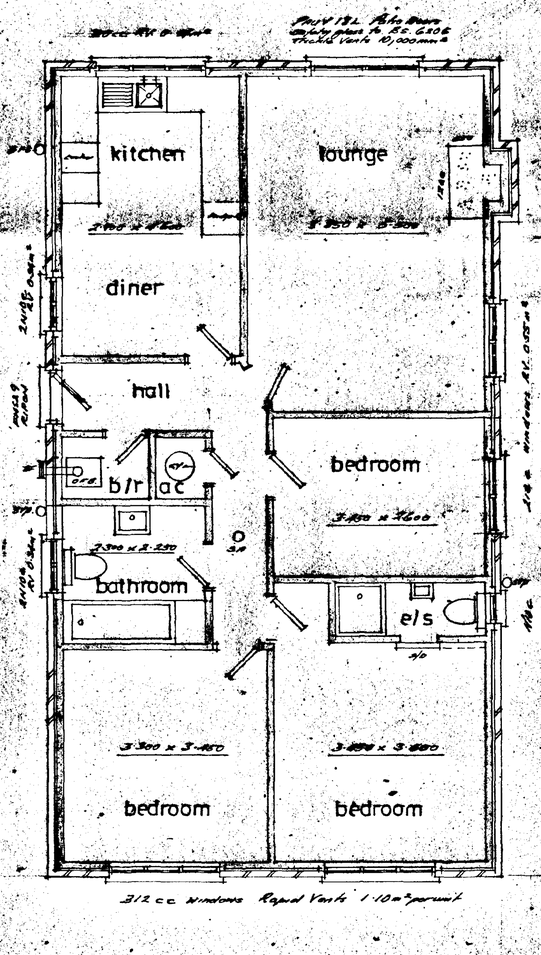


BUNGALOW PLANS

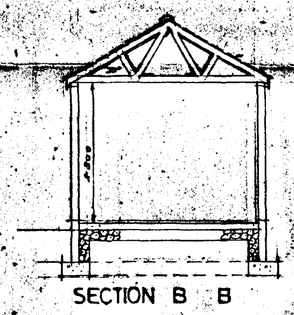

SECTION B B

GARAGE PLANS

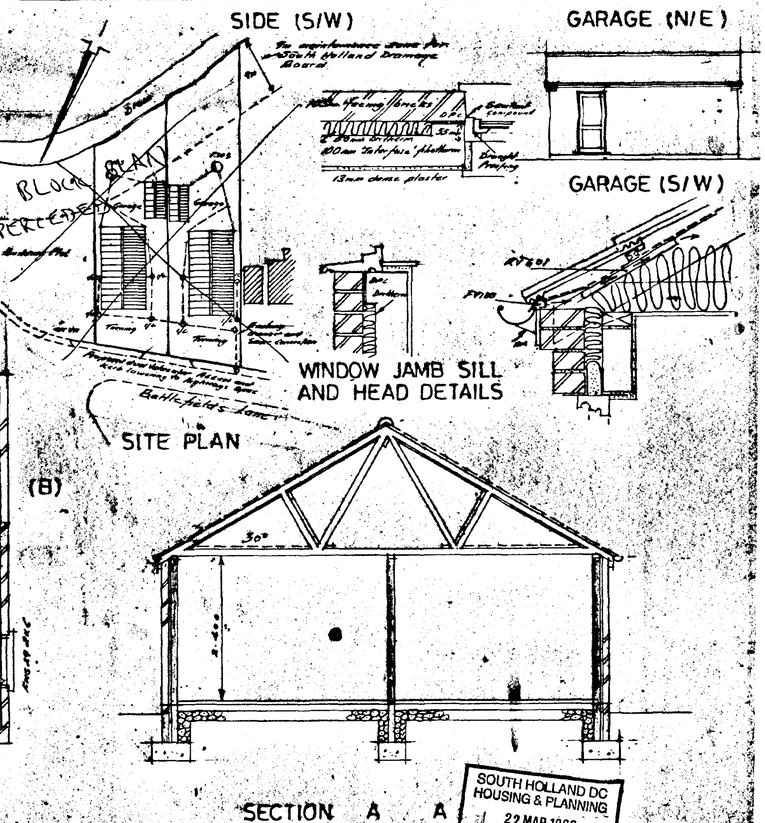

SOUTH HOLLAND DC HOUSING & PLANNING 22 MAR 1999 Ref. OR51/99

DWG N° 99 1202	PROPOSED BUNGALOWS AND GARAGES AT PLOTS BATTLEFIELDS LANE HOLBEACH FOR DENE HOMES LIMITED	SCALES 1 10 1 50 1 100 1 500	NEVILLE TURNER (Building Design Service) 17 BAPTIST ROAD, UPWELL, PE14 9EY. TELEPHONE / FAX (01945) 773798