




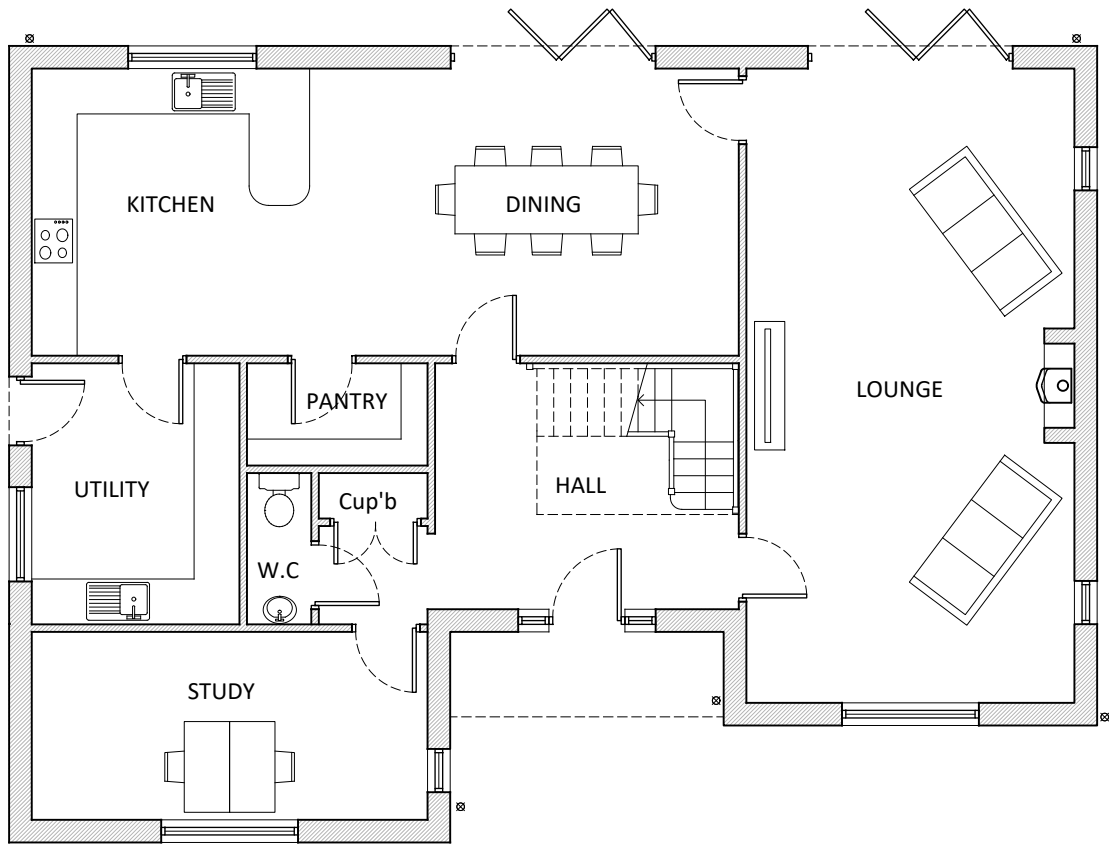


GROUND FLOOR PLAN

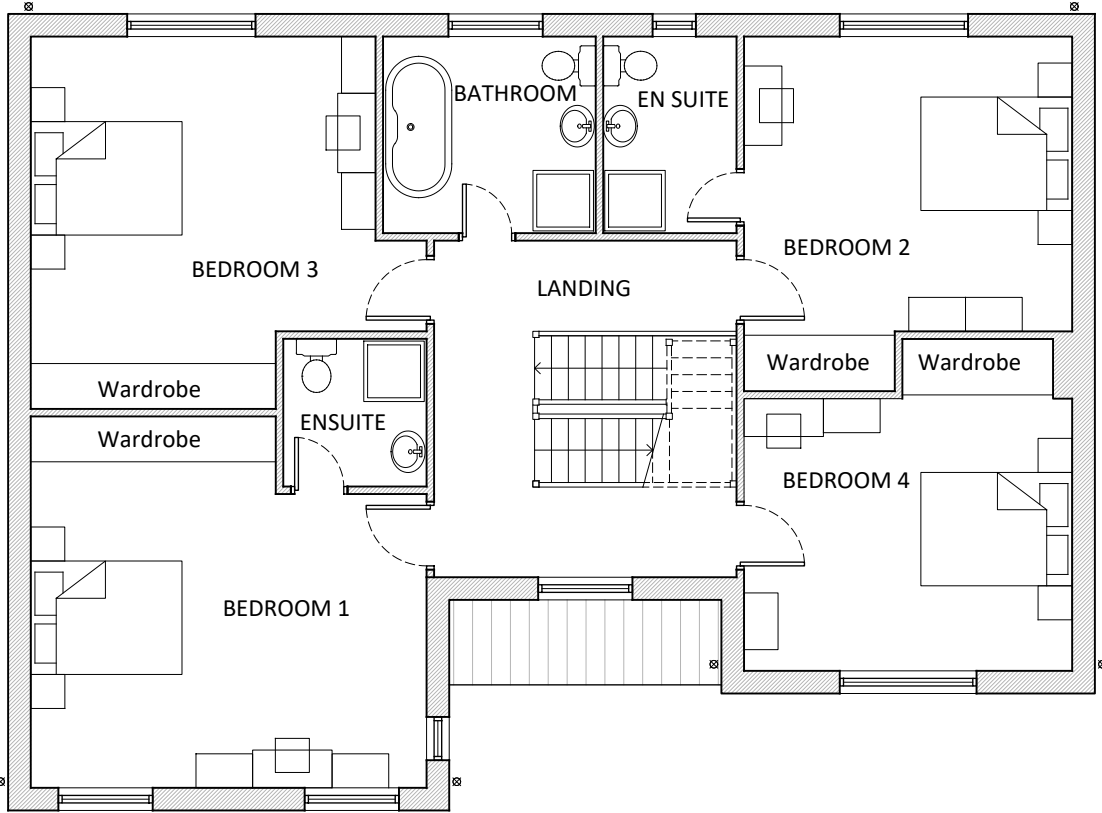

FIRST FLOOR PLAN

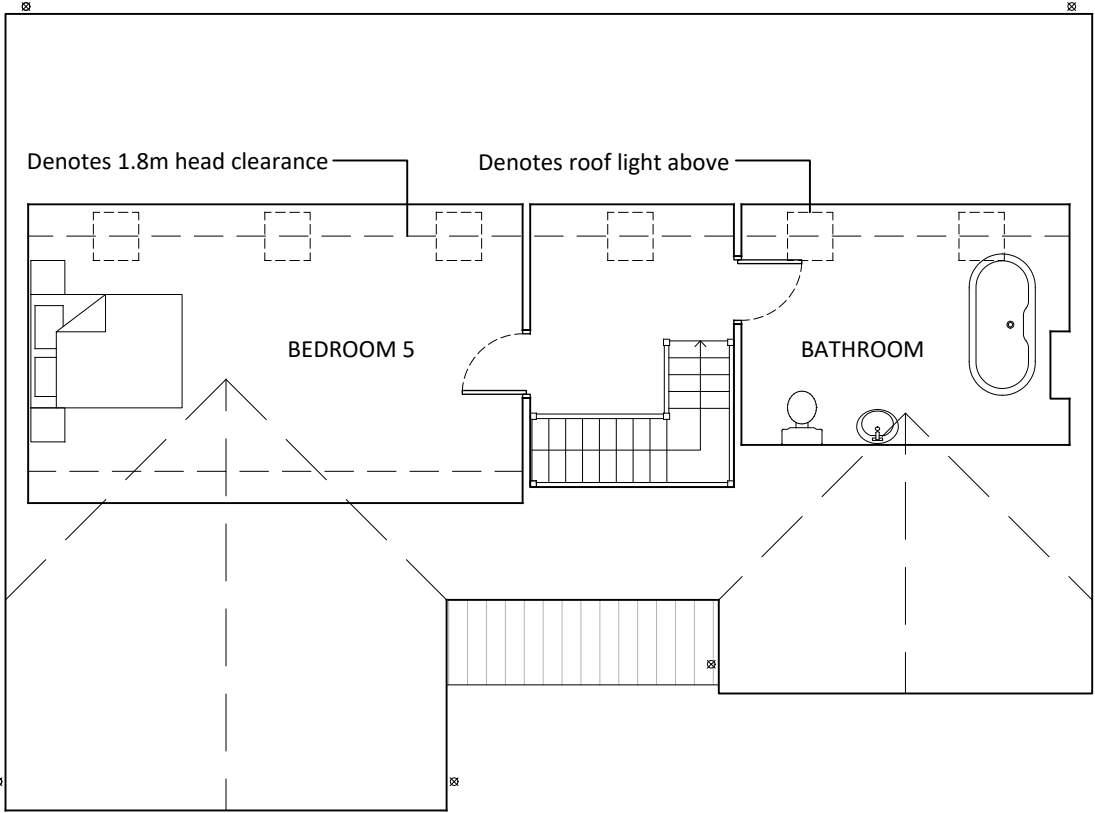

SECOND FLOOR PLAN

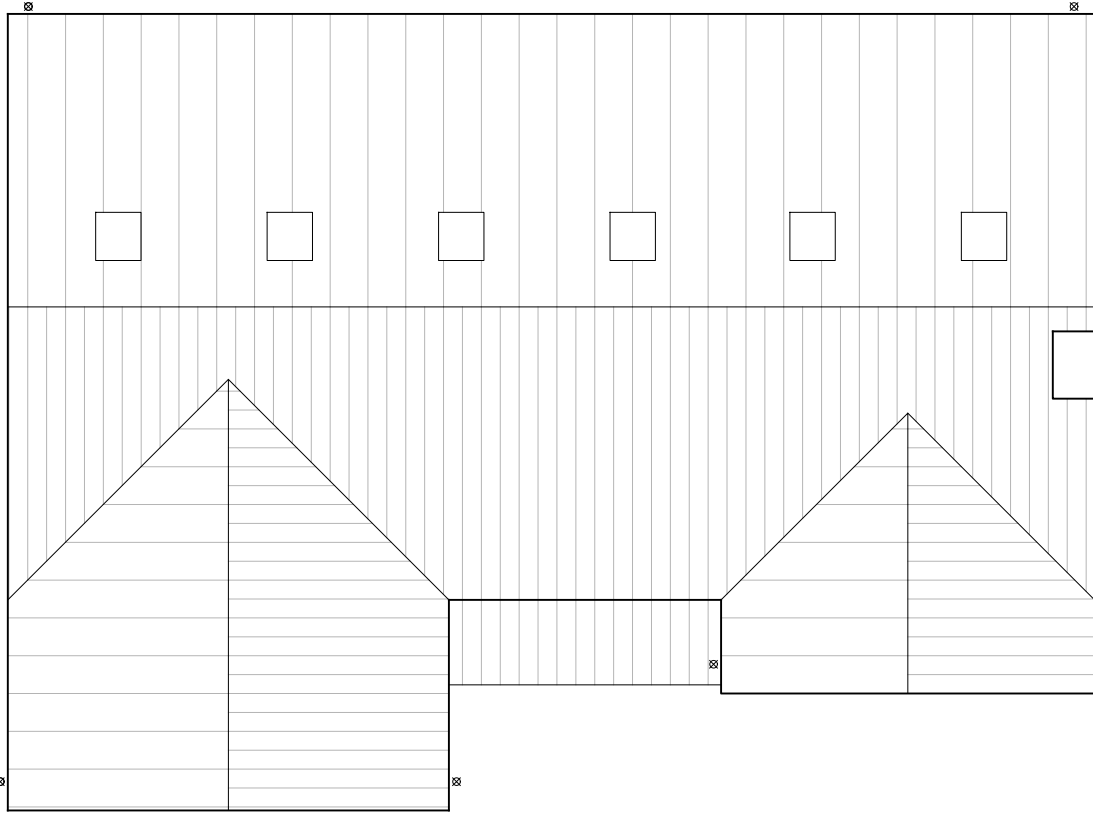


ROOF PLAN



FRONT ELEVATION



SIDE ELEVATION

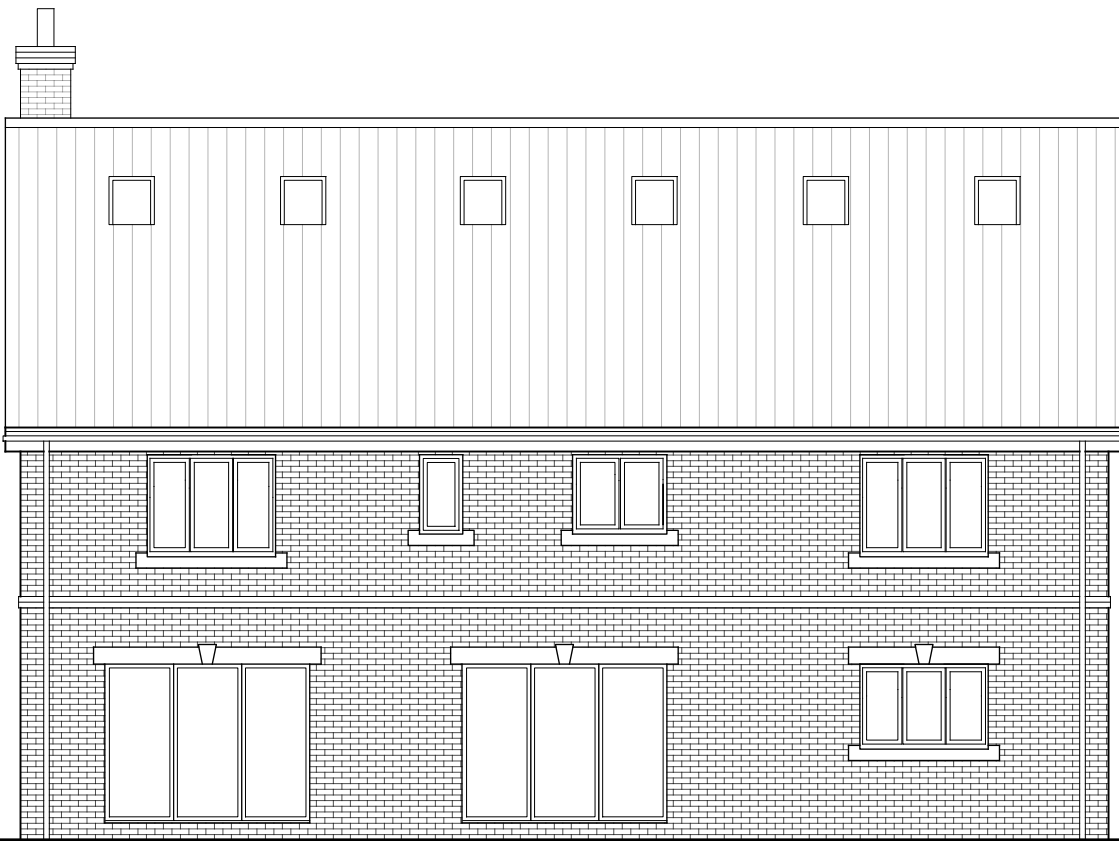

REAR ELEVATION



SIDE ELEVATION

0 1 2 3 4 5m

1. Concrete roof tiles.
2. PVC gutters and downpipes
3. Red brick
4. 2 course brick detail
5. Stone head and cill detail
6. UPVC windows and doors

Notes
Copyright
© Robert Doughty Consultancy Limited.
All rights described in the Copyright, Designs and Patents Act 1988 have been asserted.
Dimensions
All dimensions shown are for the purposes of obtaining the relevant planning permission only.
CDM 2015
This drawing is for illustrative purposes and/or obtaining the relevant planning permission only. It should not be used for construction and accordingly, risk identification under the Construction (Design & Management) Regulations 2015 has not been undertaken.
DWELLING FLOOR AREAS
GROUND FLOOR : 118m²
FIRST FLOOR : 118m²
SECOND FLOOR : 50m²
TOTAL AREA : 286m² (3078ft²)

Rev	Description	Date
-----	-------------	------

rdc

Robert Doughty
Consultancy

32 High Street, Helpingham
Sleaford, Lincolnshire, NG34 0RA

Tel: 01529 421646
Email: admin@rdc-landplan.co.uk
Web: www.rdc-landplan.co.uk

Client Mr Steve Kennally		
Project Penny Hill Rd Holbeach		
Drawing Floor plans and Elevations (Handed)		
Scale @ A1 1: 100	Date 17/03/21	
Drawn By CH	Checked By LMS	
Job Number 817-12	Status PL	Purpose of Issue Planning
Drawing No. 817-12_PL_GA02		Rev -