


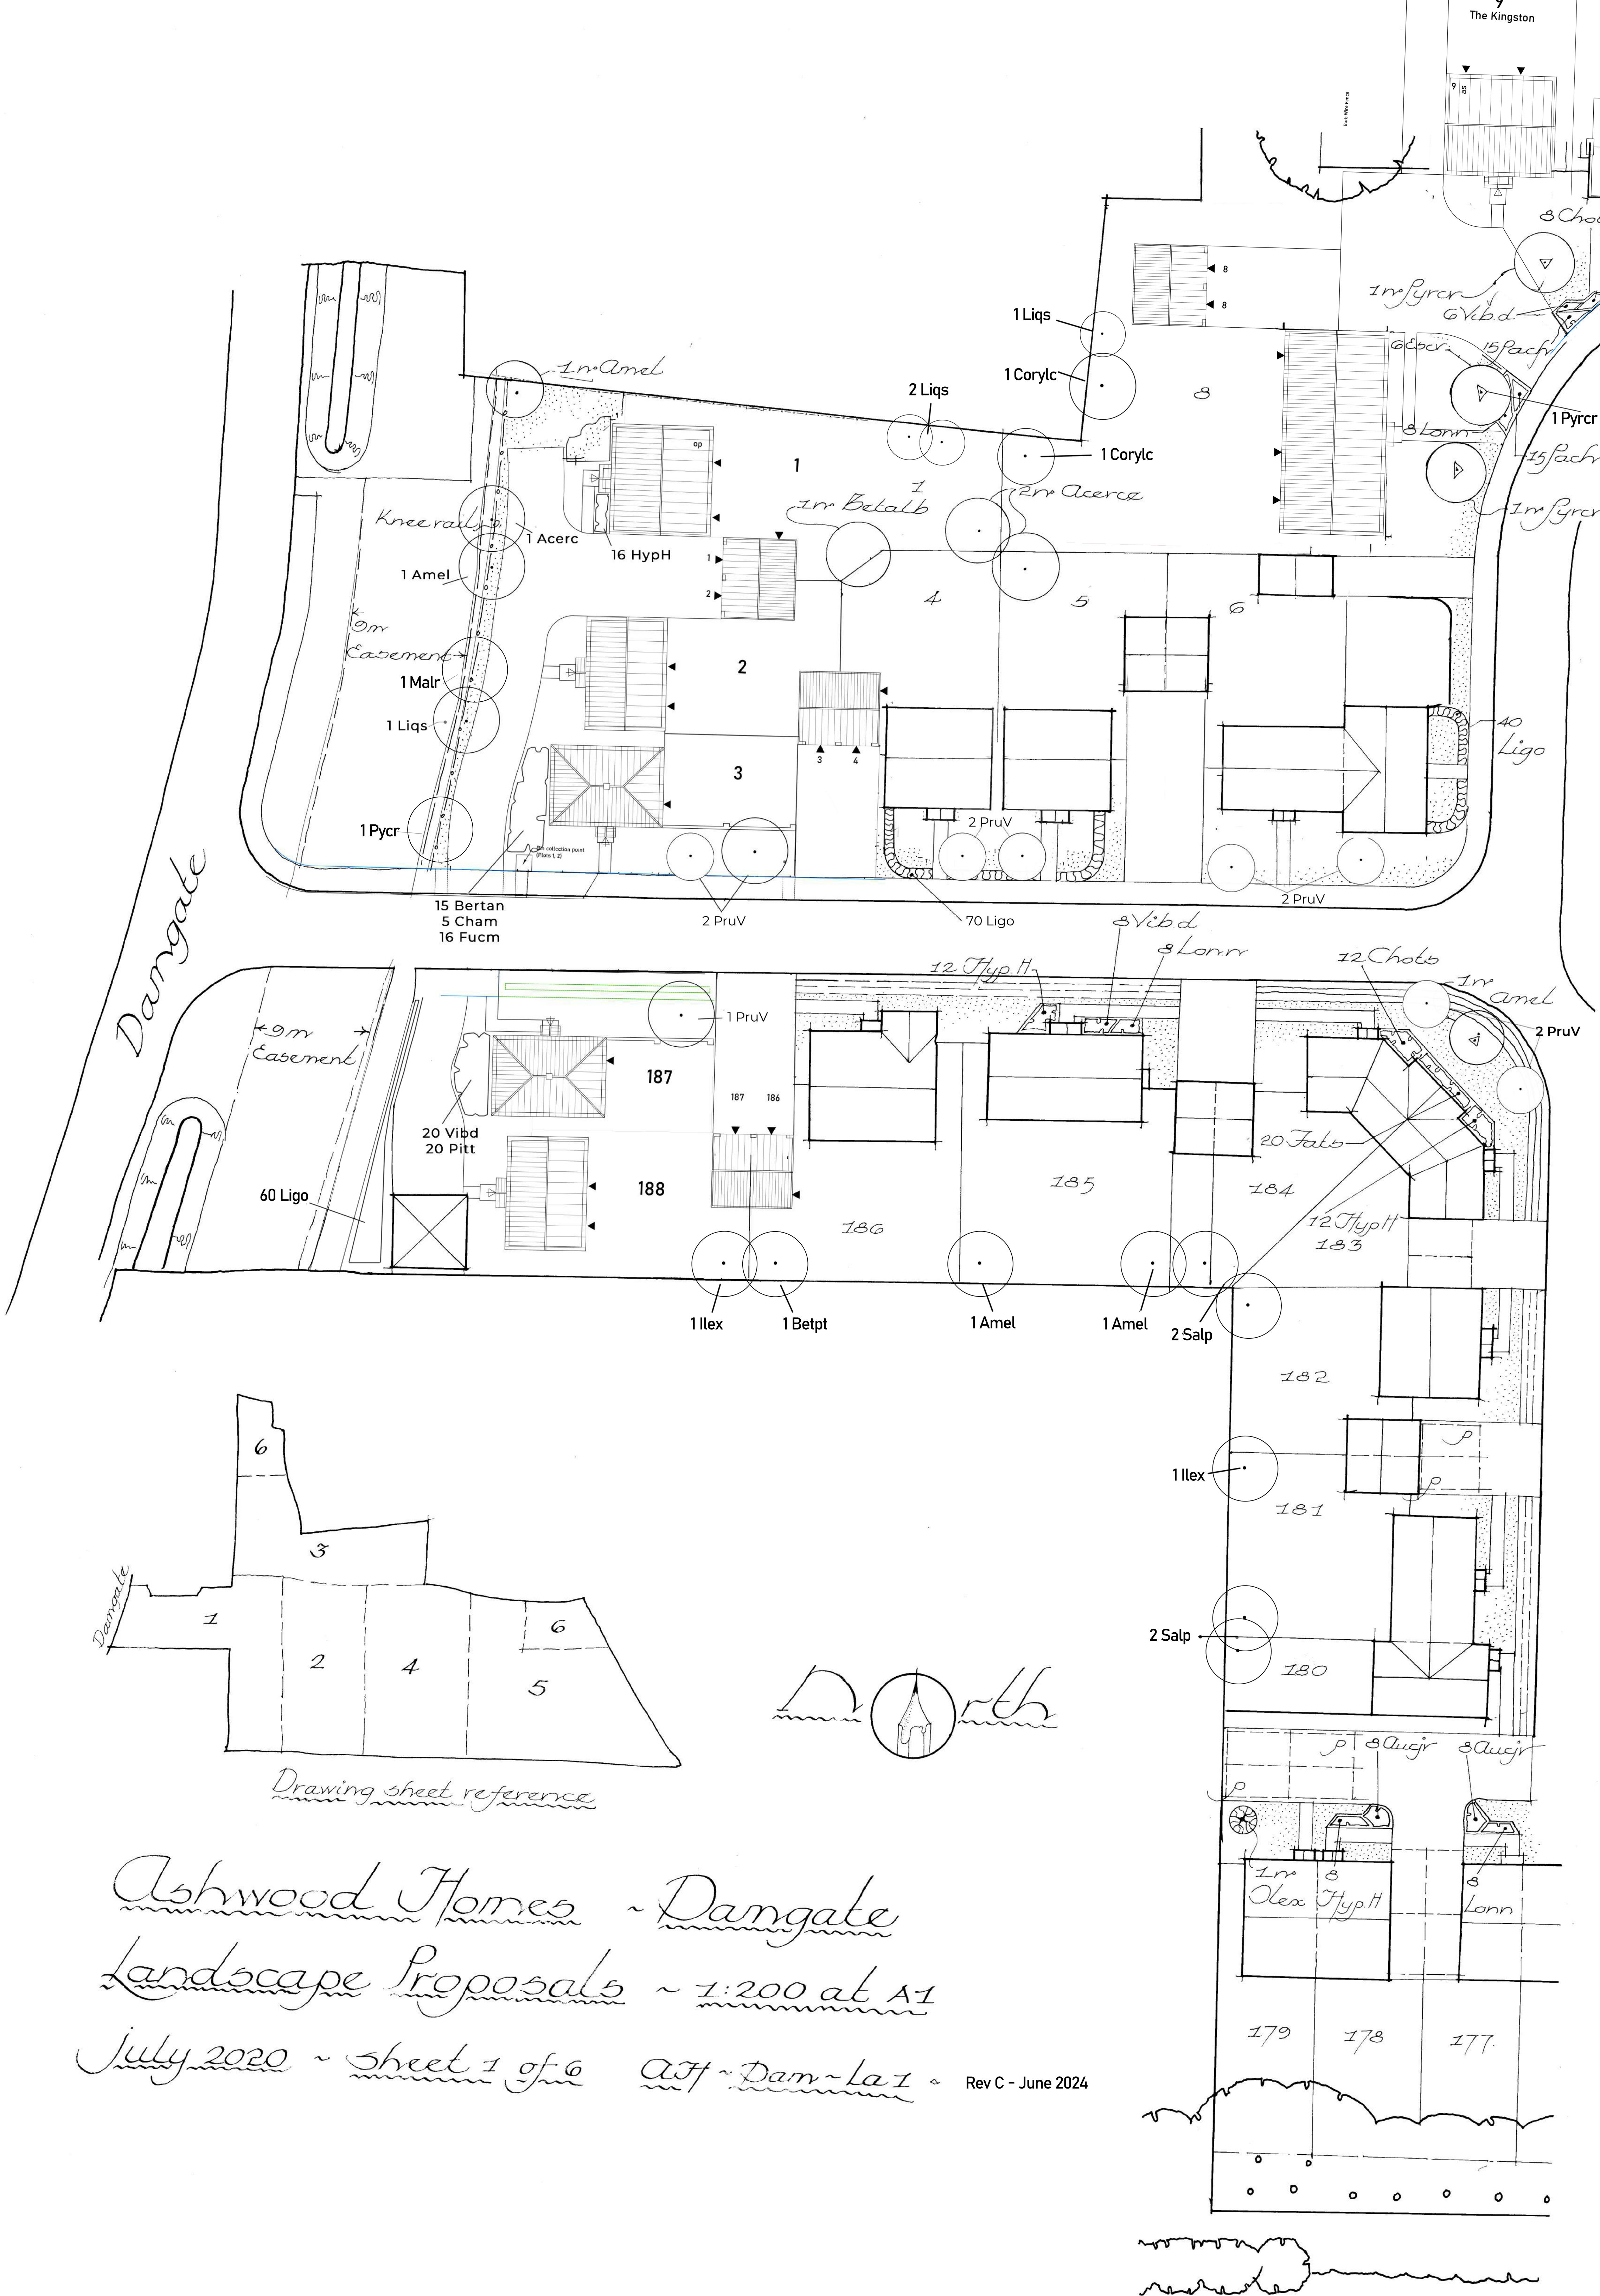

Ashwood Homes ~ Dangate
Landscape Proposals ~ 1:200 at A1
July 2020 ~ Sheet 1 of 6 AH ~ Dam ~ La 1 ~

Rev C - June 2024