


Reproduced from Ordnance Survey digital map data ©Crown copyright 2019. All rights reserved. Licence number 0100031673

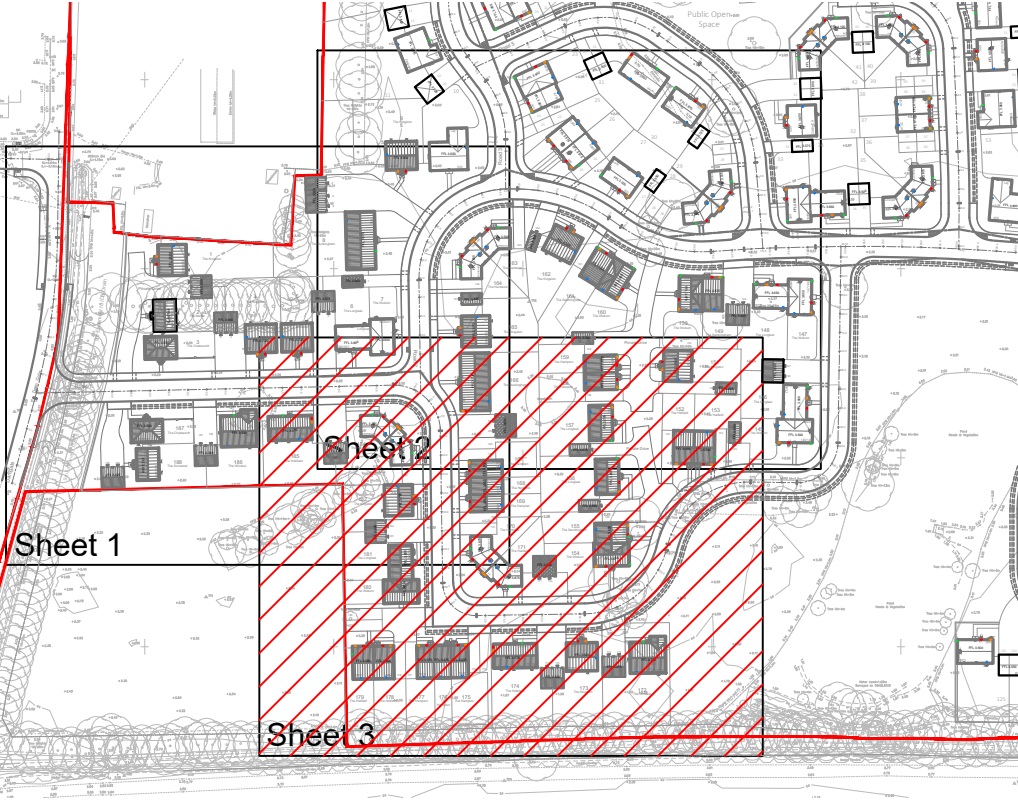

- External Works Key**
- FFL 25.000 Finished Floor Level
 - GB 300 Concrete gravel board to fence with maximum height
 - RW 600 Retaining wall with masonry wall above
 - Retaining wall with close boarded fence above
 - 2 Courses Double damp proof course
 - 4 Courses Underbuild with number of courses
 - 4 Courses Tanking with number of courses
 - 25.15 Spot level
 - Direction of flow
 - Garden fall and gradient
 - Linear drainage channel
 - Yard gully
- Part M4(1) Access Type**
- Ramped Approach (1 in 20 - 1 in 12)
 - Stepped Approach
 - Level Approach (1 in 20 or flatter)

Rev	Description	Date	Drawn	Checked

Drawing Approval Status:-

N/A Section 104 N/A Section 38 N/A Section 278

FOR TENDER

 **Wormald Burrows Partnership Ltd**
Civil Engineering Consultants
12a - 18a Hitchin Street, Biggleswade, SG18 8AX
Tel: (01767) 317244 Fax: (01767) 315434
Web: www.wormburp.com
Email: engineer@wormburp.com

Project:
Damgate, Holbeach

Drawing Description:
**External Works Phase 1
Sheet 3 of 3**

Client:
 **Seagate Homes**
Pudding Lane
Pinchbeck, Spalding
Lincolnshire
PE11 3TJ

Drawing Number:
E4237/412

Client Reference:

Scale:
1:200 @ A1

Designed By: AG Date: 07.03.24
Drawn By: SW Date: 07.03.24
Checked By: AG Date: 07.03.24

 **afaq ISO 9001 Quality**
 **UKAS MANAGEMENT SYSTEMS**
Certified by Afnor UK

This drawing is Copyright, Wormald Burrows Partnership Limited 2024.