


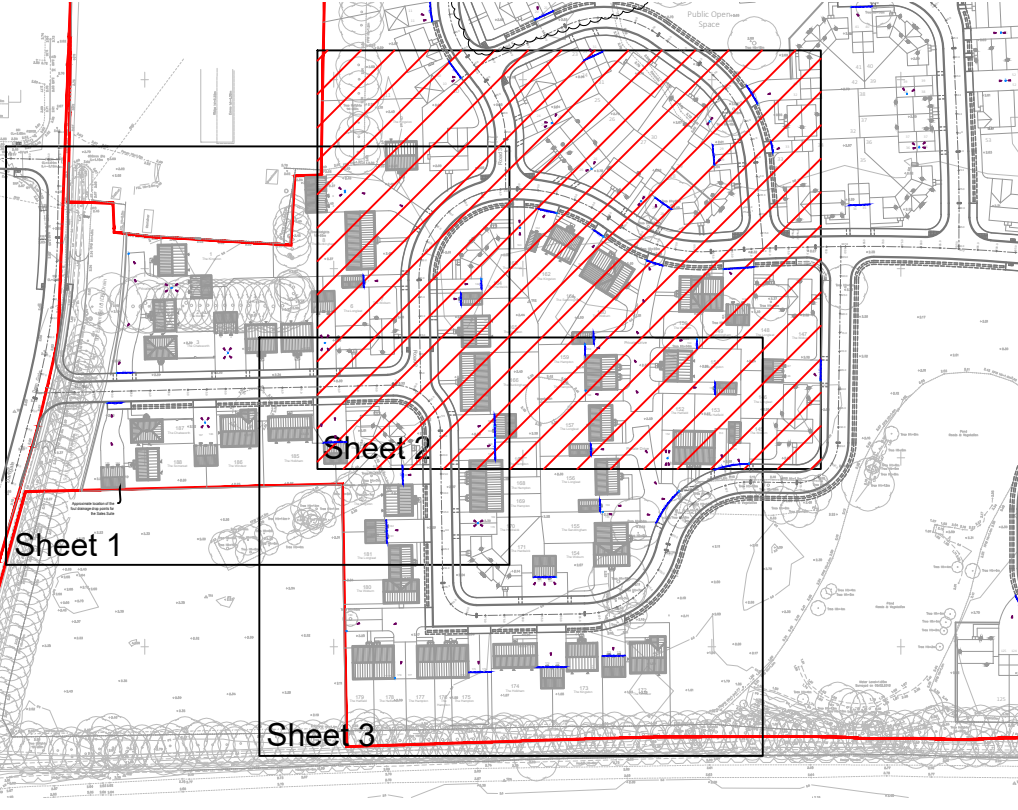

- Private Drainage Key**
- 1000 1/80 Proposed Foul Water Drain (Private)
 - 1000 1/80 Proposed Surface Water Drain (Private)
 - 450mm Ø >1200mm deep inspection chamber with invert level
 - 450mm Ø >600mm deep inspection chamber with invert level
 - 250mm Ø >450mm deep shallow access chamber with invert level
 - Vertical backdrop with invert level
 - Proposed rodding eye with invert level (private)
 - Plot in Abeyance - Missing drainage drop points

Rev	Description	Date	Drawn	Checked

Drawing Approval Status:-
N/A Section 104 N/A Section 38 N/A Section 278

FOR TENDER



Project:
Damgate, Holbeach

Drawing Description:
**Private Drainage
Phase 1
Sheet 2 of 3**

Client:
SEAGATE HOMES
Seagate Homes
Pudding Lane
Pinchbeck, Spalding
Lincolnshire
PE11 3TJ

Drawing Number:
E4237/581

Client Reference:

Scale:
1:200 @ A1

Designed By:
SW
Date:
07.03.24

Drawn By:
SW
Date:
07.03.24

Checked By:
AG
Date:
07.03.24

afaq ISO 9001 Quality

UKAS MANAGEMENT SYSTEMS 622

Certified by Afnor UK