


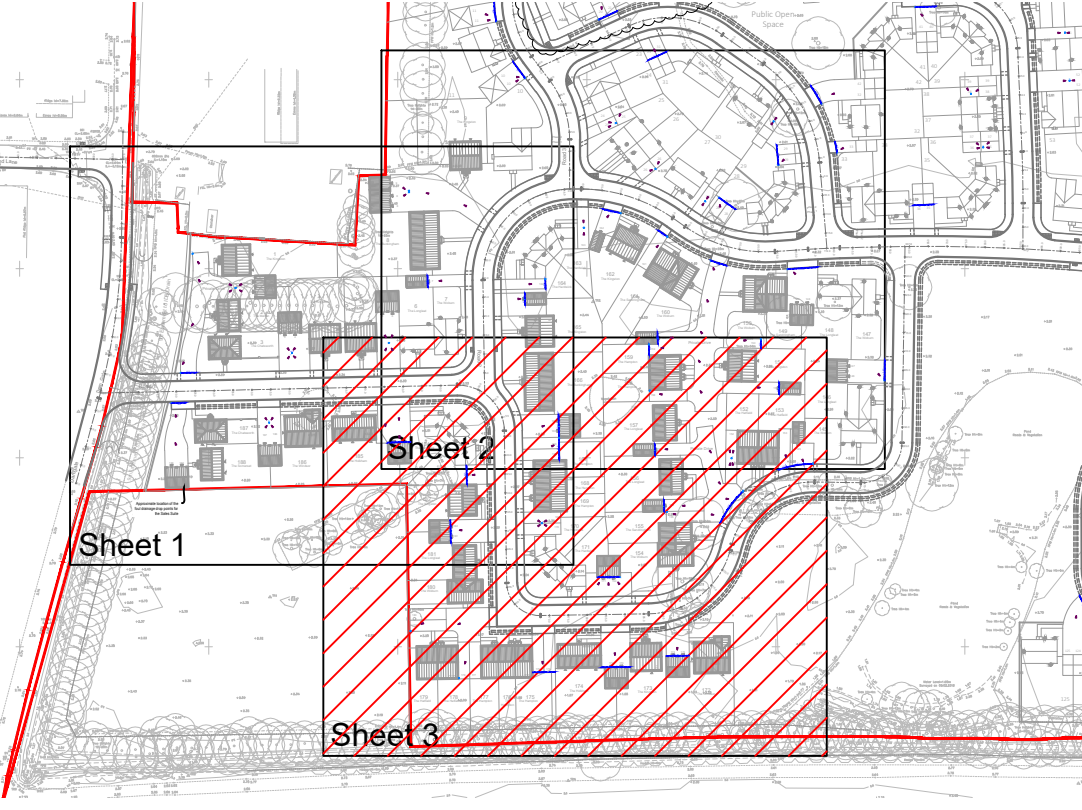

Private Drainage Key

- 1000 1/80 Proposed Foul Water Drain (Private)
- 1000 1/80 Proposed Surface Water Drain (Private)
- 450mmØ >1200mm deep inspection chamber with invert level
- 450mmØ >600mm deep inspection chamber with invert level
- 250mmØ >450mm deep shallow access chamber with invert level
- Vertical backdrop with invert level
- Proposed rodding eye with invert level (private)
- Plot in Abeyance - Missing drainage drop points

Rev	Description	Date	Drawn	Checked

Drawing Approval Status:-

N/A Section 104 N/A Section 38 N/A Section 278

FOR TENDER

Wormald Burrows Partnership Ltd
Civil Engineering Consultants
12a - 18a Hitchin Street, Biggleswade, SG18 8AX
Tel: (01767) 317244 Fax: (01767) 315434
Web: www.wormburp.com
Email: engineer@wormburp.com

Project:

Damgate, Holbeach

Drawing Description:

**Private Drainage
Phase 1
Sheet 3 of 3**

Client:

SEAGATE HOMES
Seagate Homes
Pudding Lane
Pinchbeck, Spalding
Lincolnshire
PE11 3TJ

Drawing Number:

E4237/582

Client Reference:

Scale:

1:200 @ A1

Designed By: SW
Date: 07.03.24


Drawn By: SW
Date: 07.03.24

Checked By: AG
Date: 07.03.24

afaq ISO 9001 Quality

UKAS MANAGEMENT SYSTEMS 622

Certified by Afnor UK

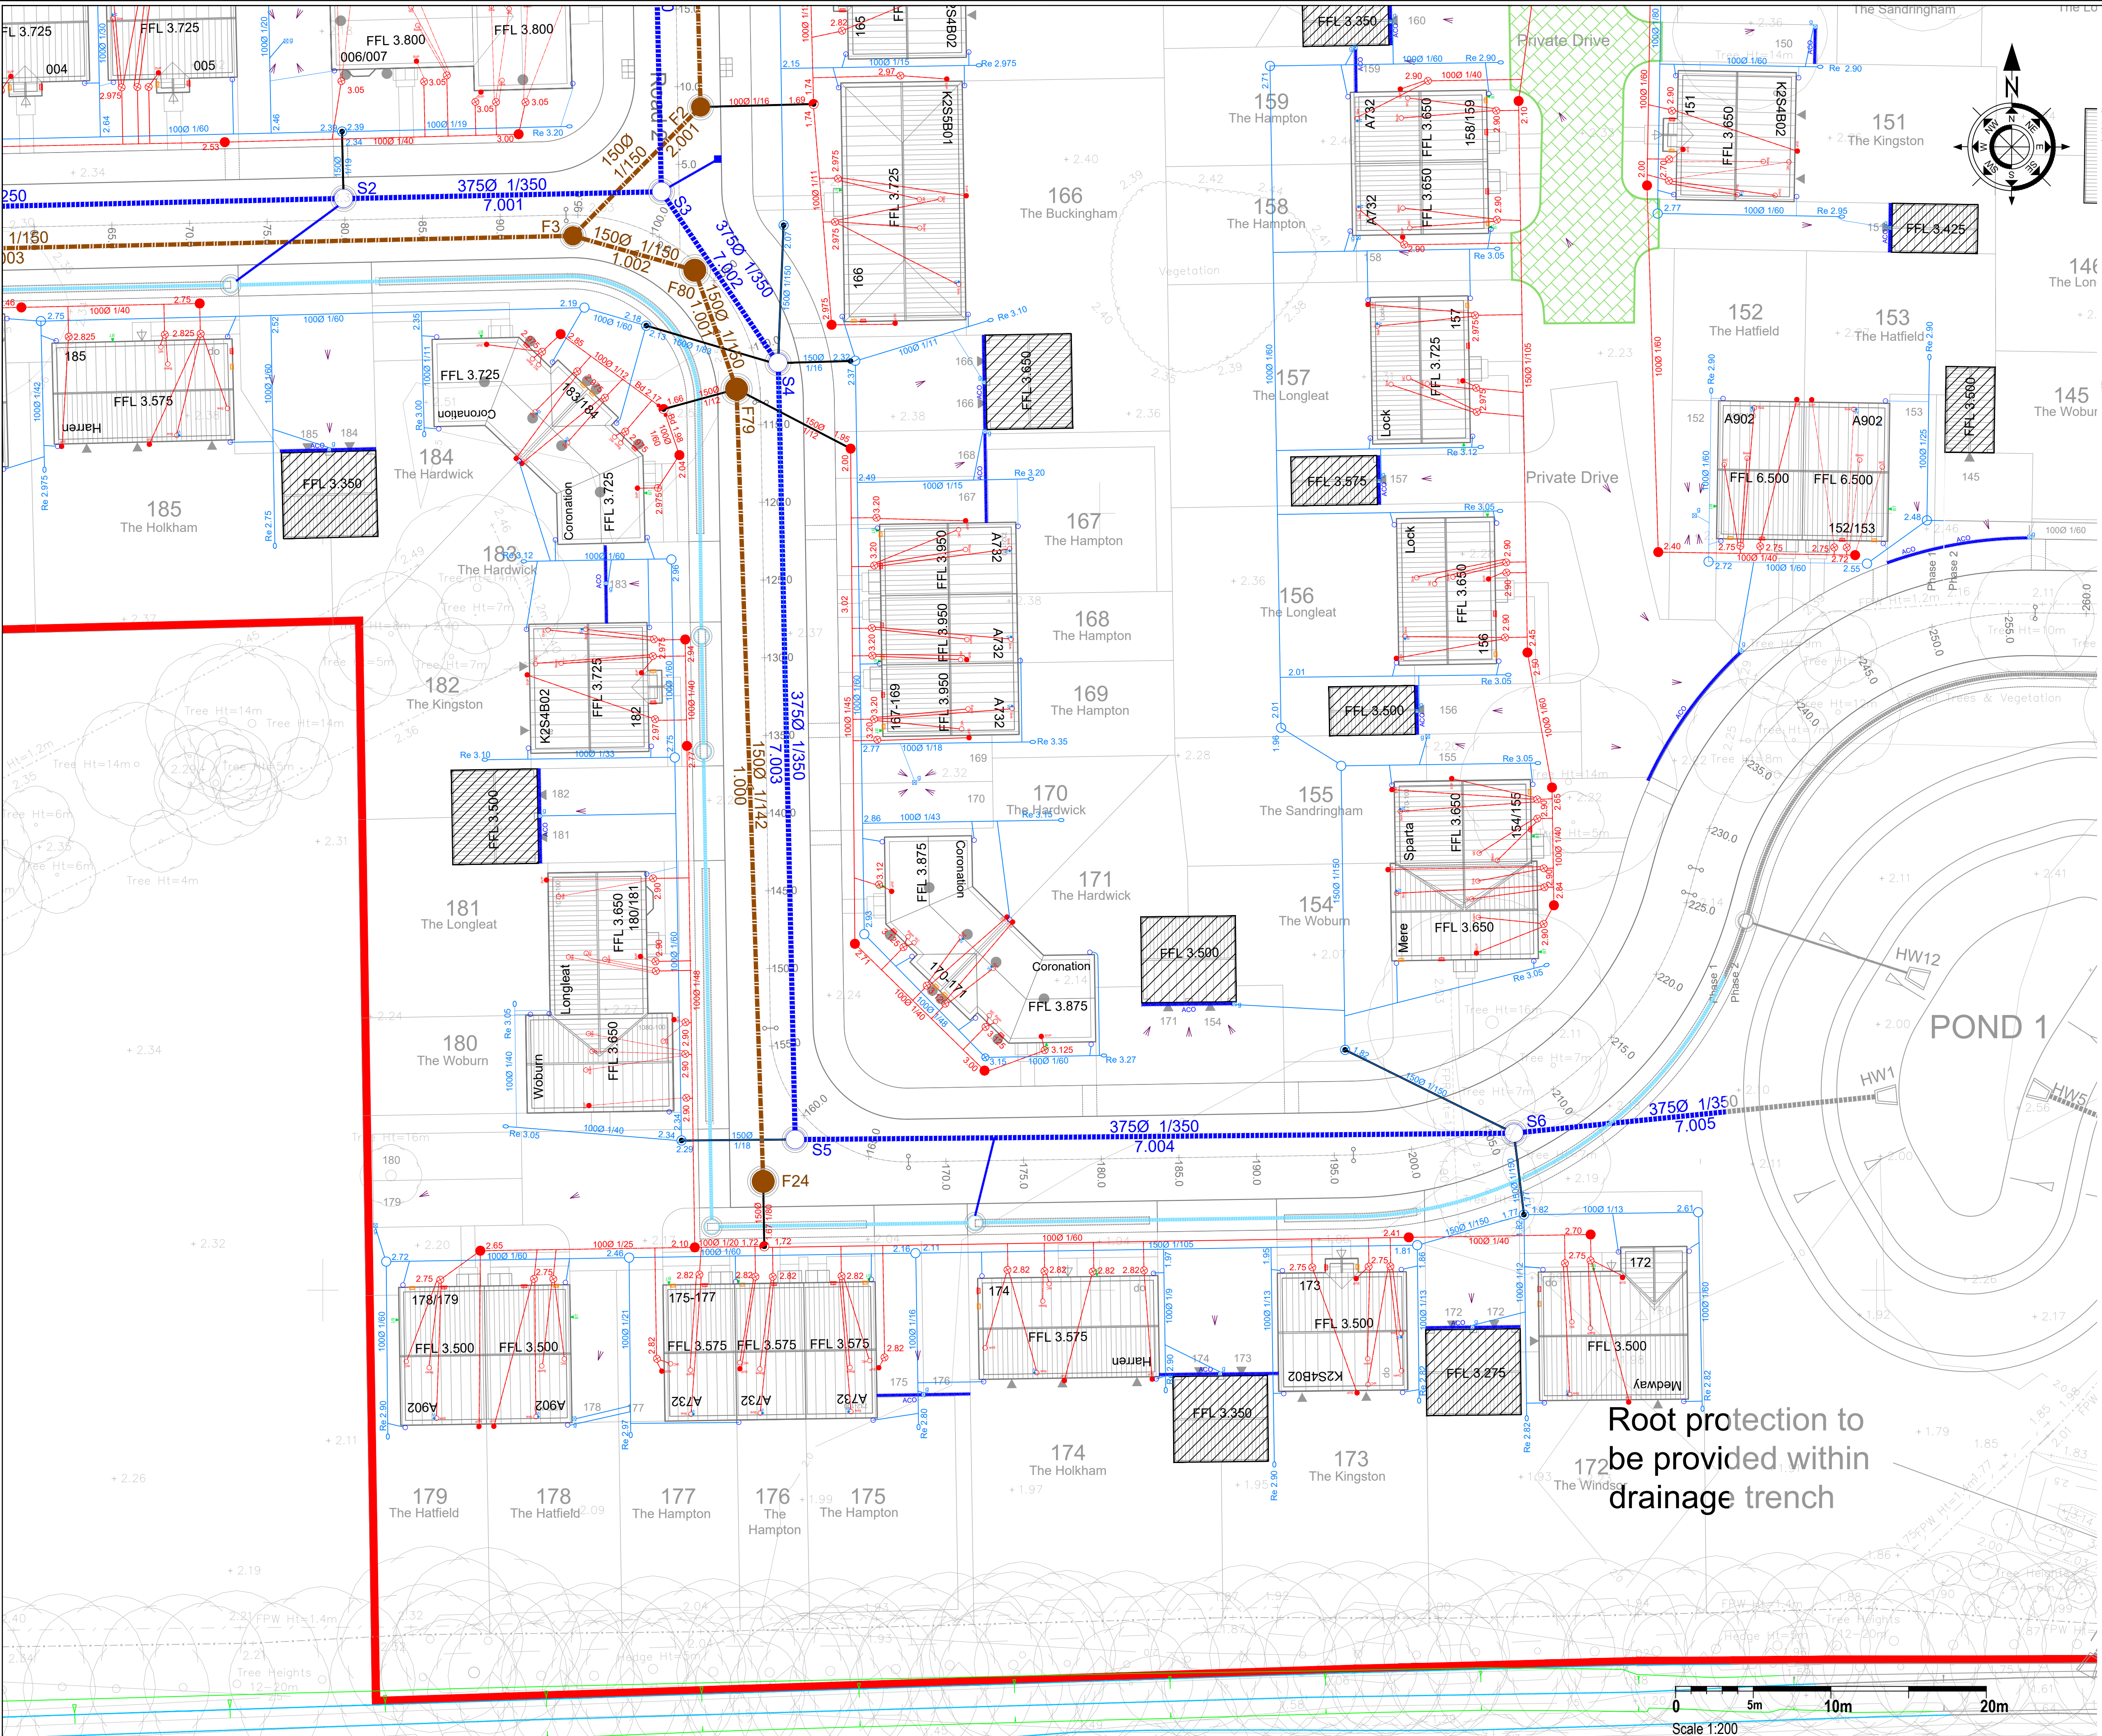

Root protection to
be provided within
drainage trench