


FOR TENDER

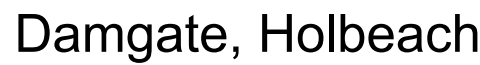

Highway Kerb Layout

Date:

E4237/701

Scale: 1:500 @ A1
1:1000 @ A3

Kerb and Edging Key

- | | |
|--|---|
|  | Precast Concrete HB2 kerb with 125mm Upstand |
|  | Precast Concrete HB2-BN transition kerb
125-25mm upstand |
|  | Precast Concrete BN kerb with 25mm upstand,
flush at pram crossings |
|  | Precast Concrete Reversed BN kerb with 0mm upstand, 25mm
upstand to swale edge |
|  | 150 x 150 mm channel blocks delineate surface changes |
|  | Precast Concrete EF edging kerb |
|  | Precast Concrete channel square kerb (CS) laid flush |

