
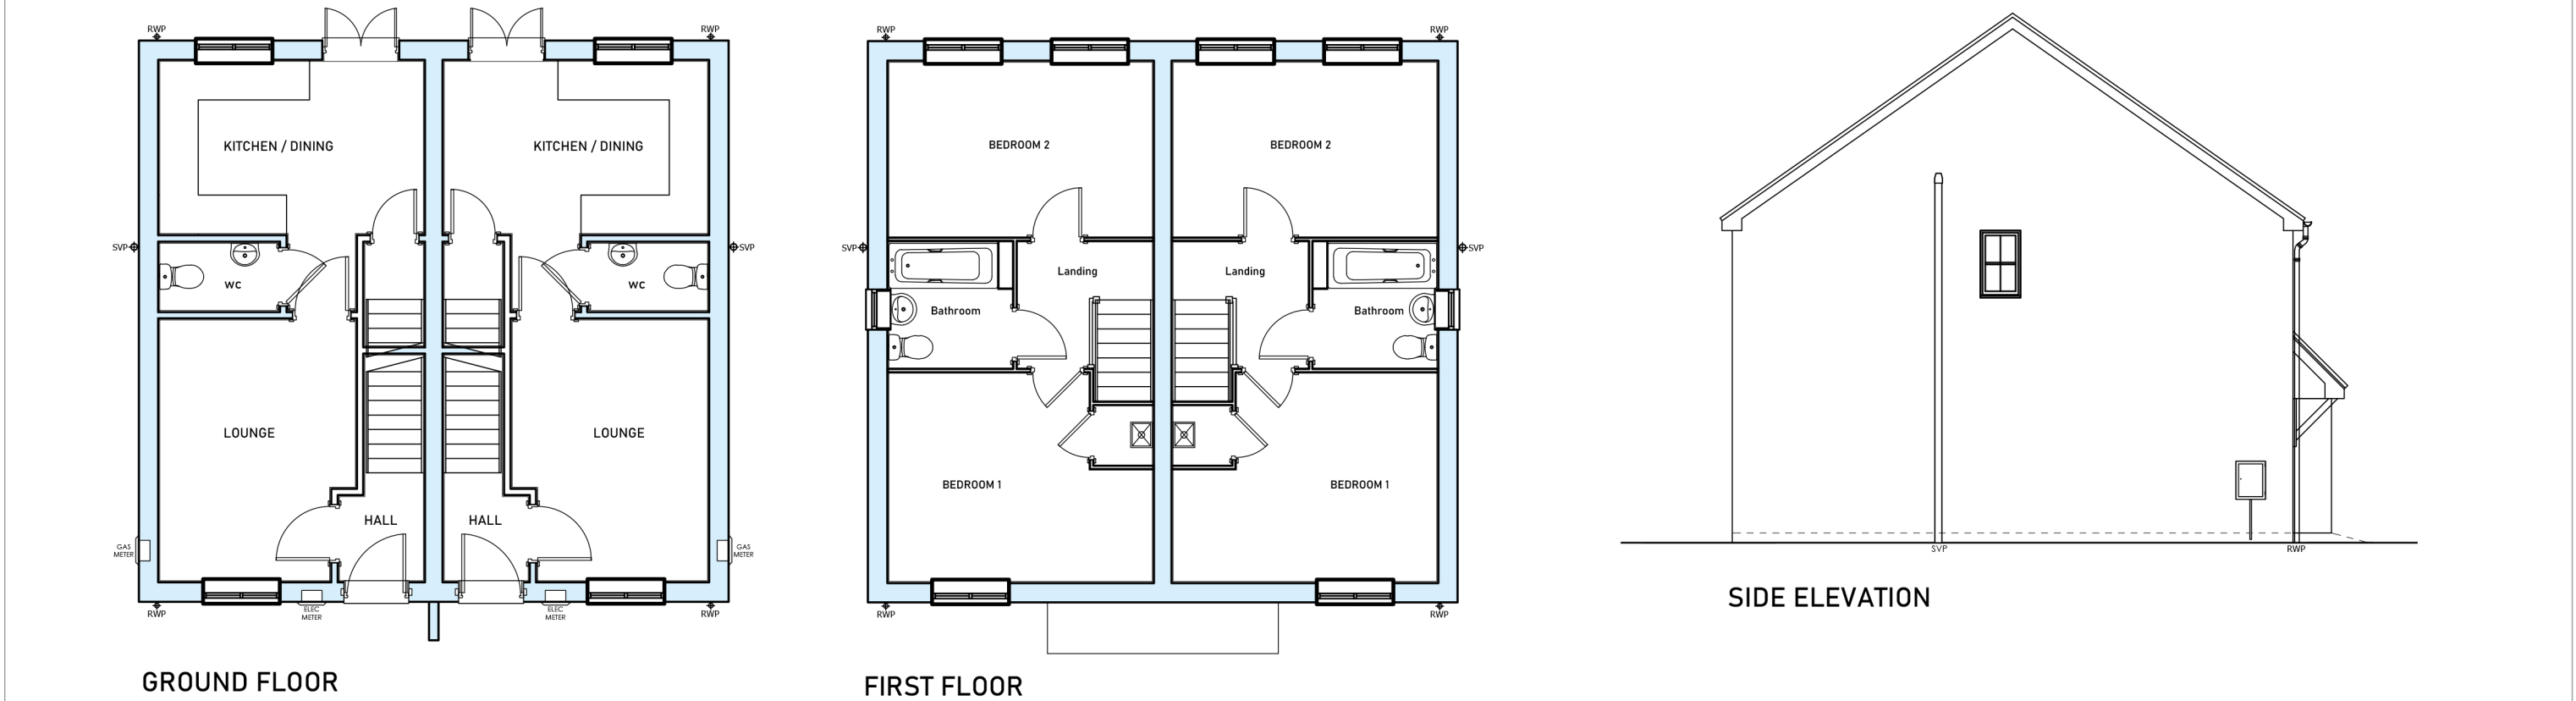


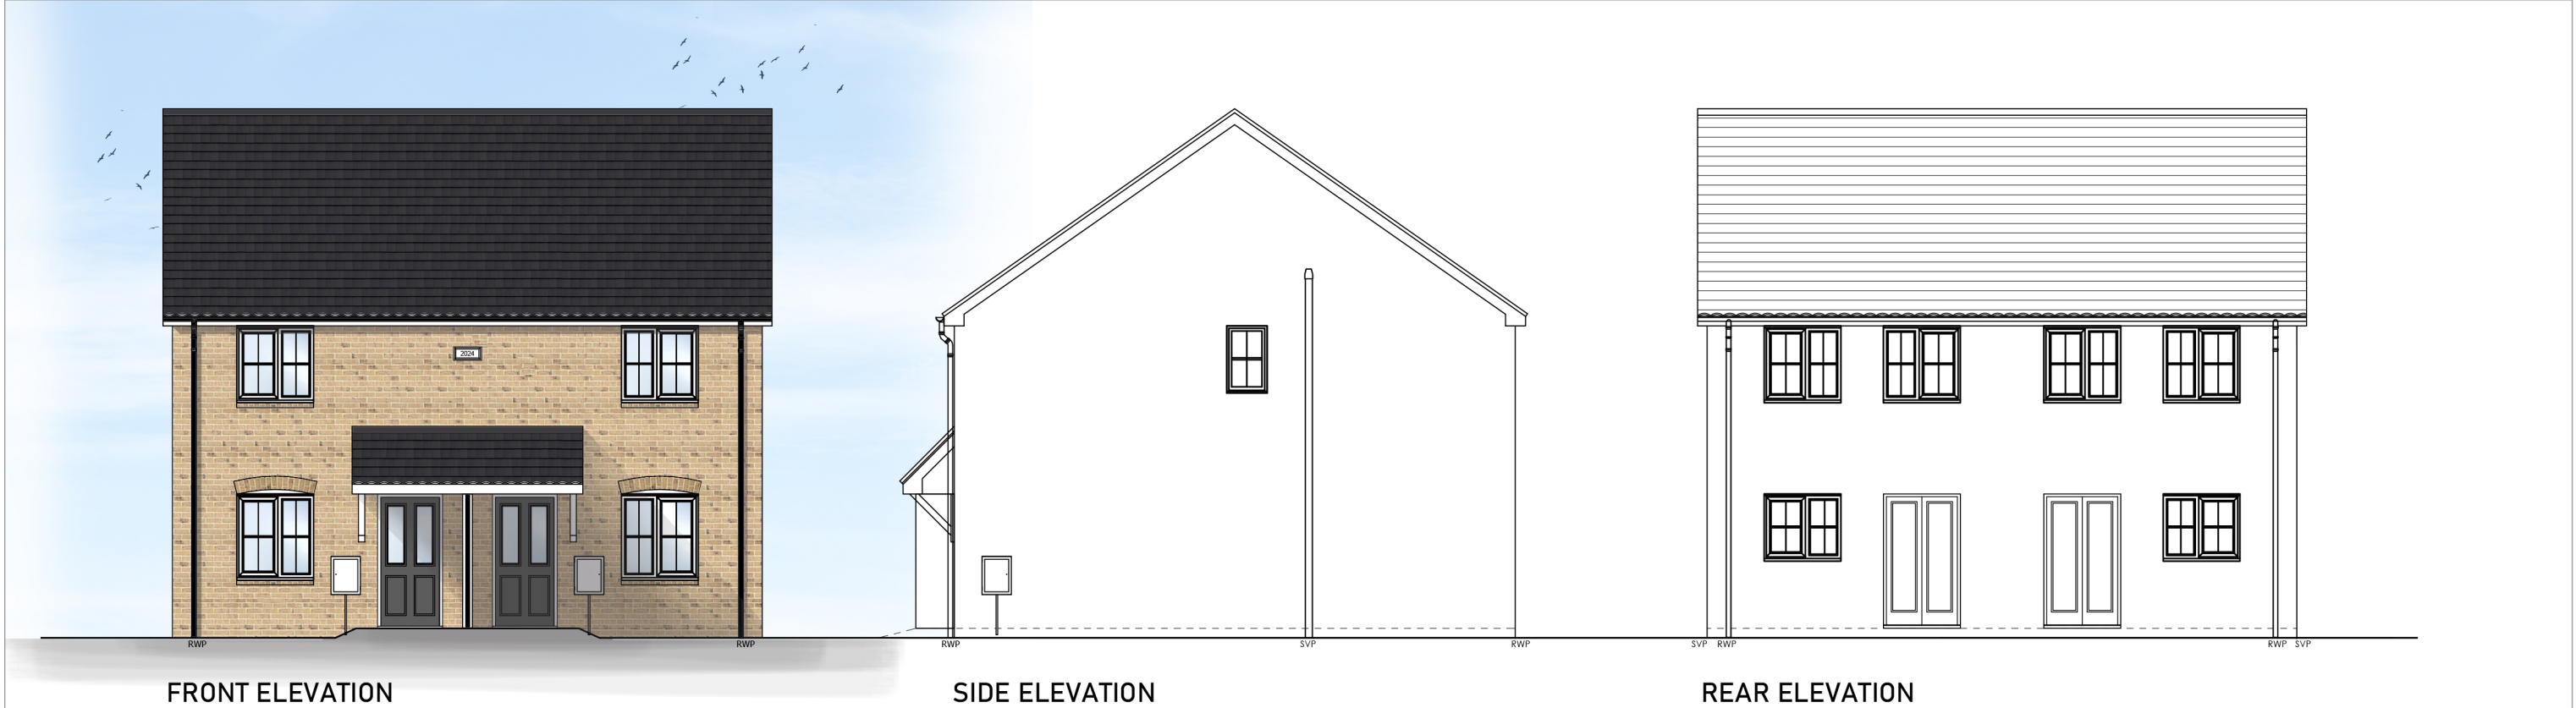

# The Hampton

## Floor Plans & Elevations