






FRONT ELEVATION

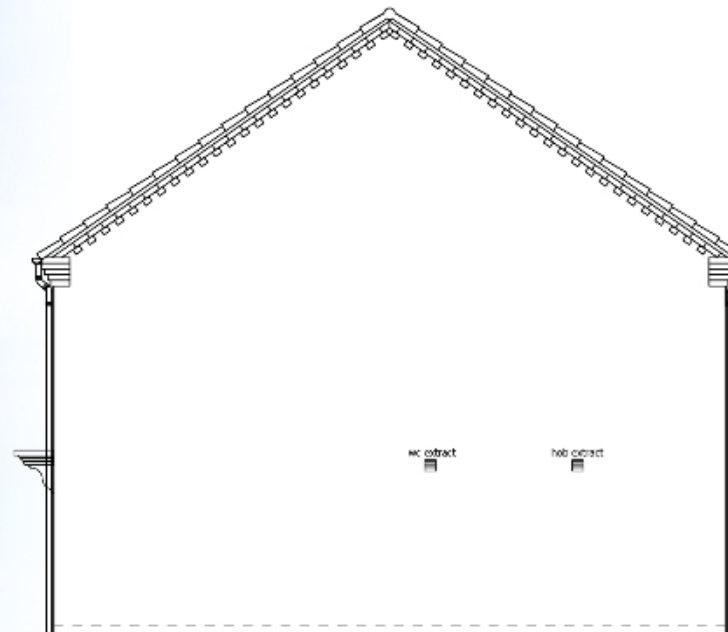


SIDE ELEVATION

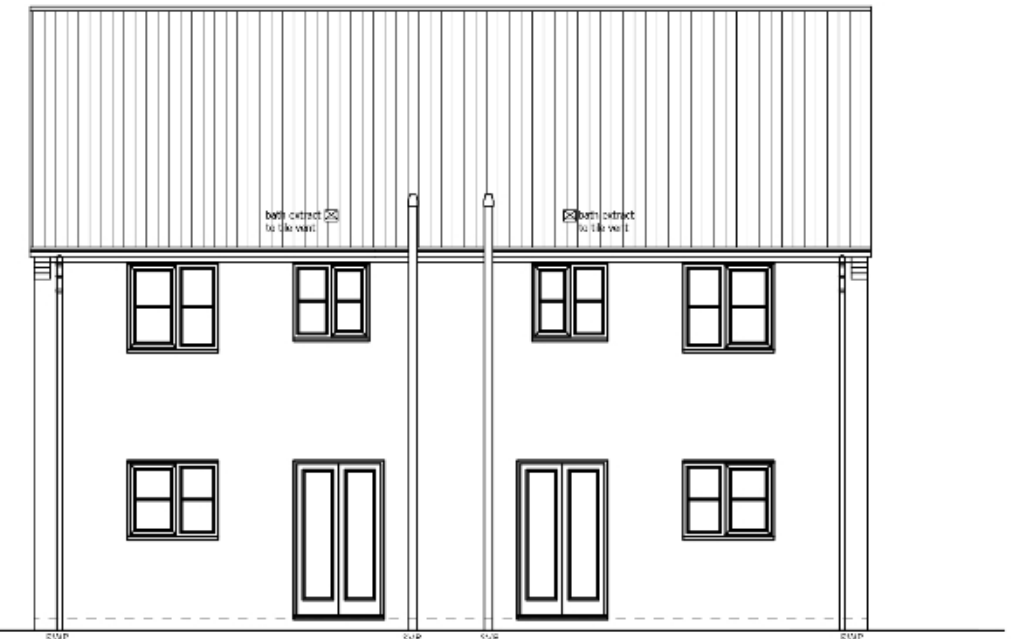


REAR ELEVATION

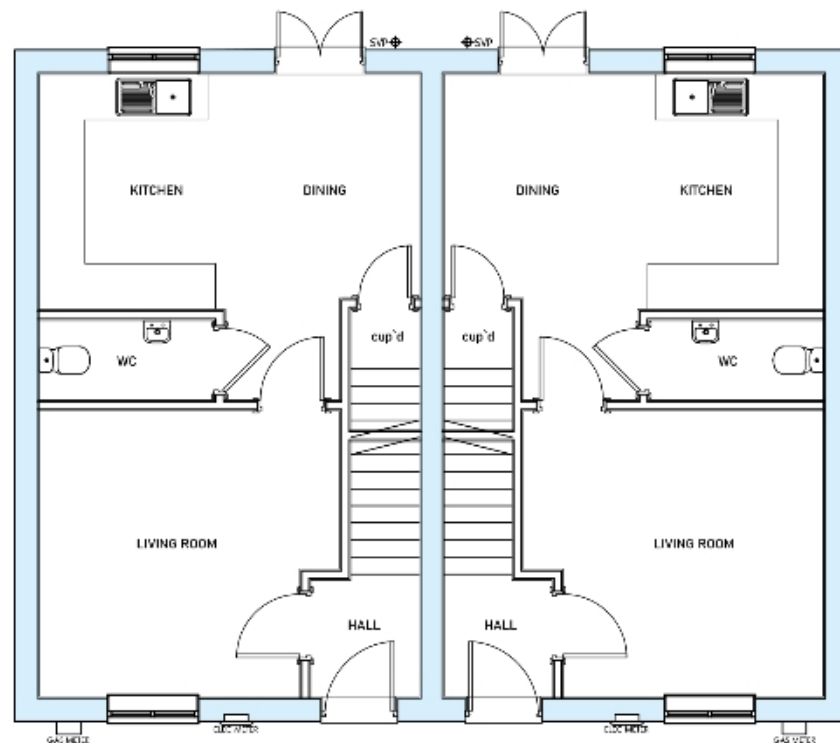

GROUND FLOOR PLAN

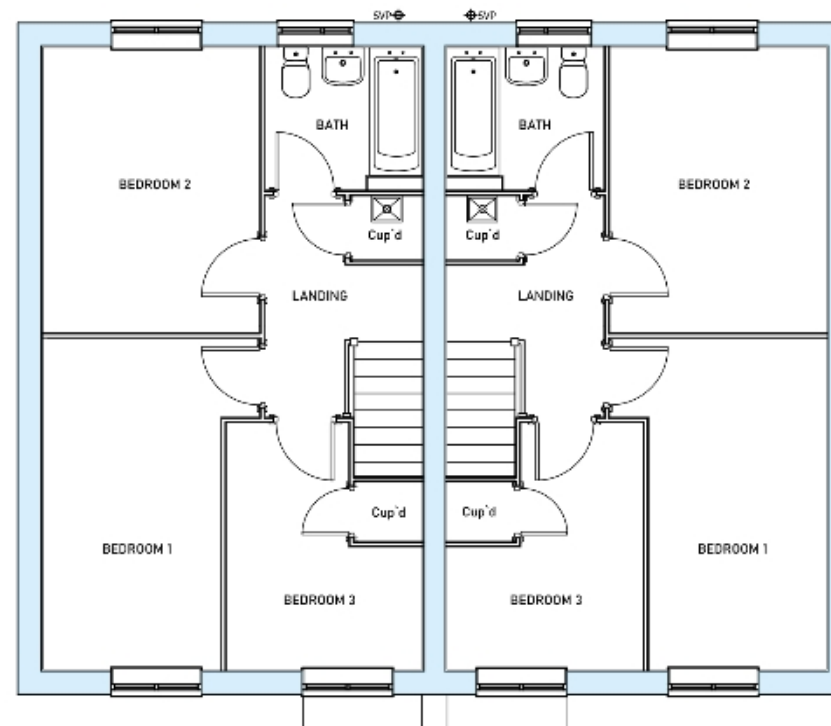

FIRST FLOOR PLAN

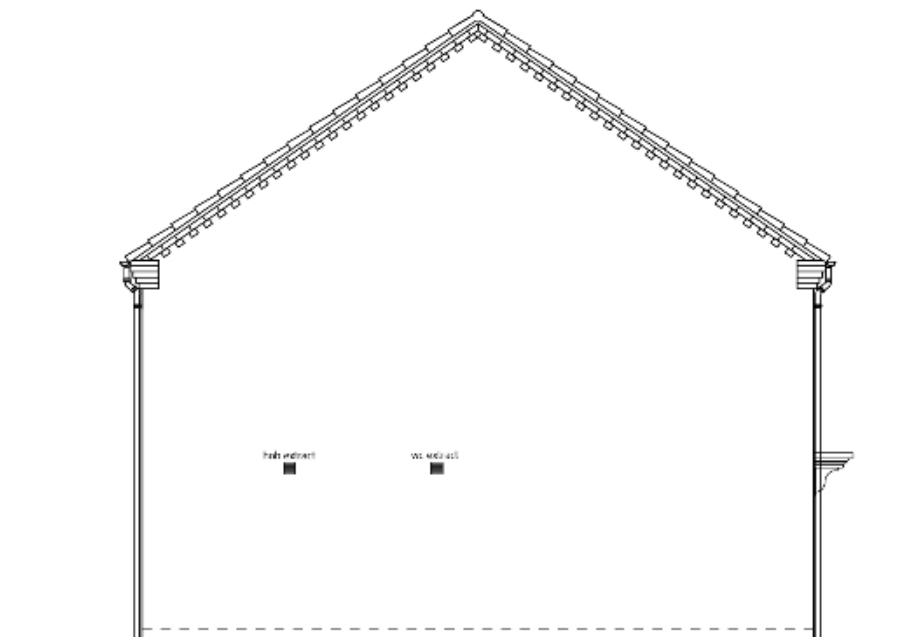

SIDE ELEVATION

The Hatfield

Floor Plans & Elevations

The Hatfield 01 - Plans & Elevations 1:100 @A3

March 2024