

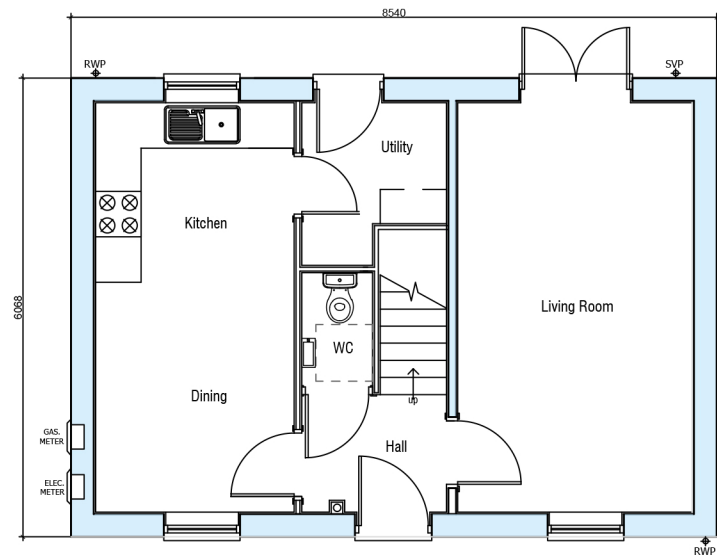


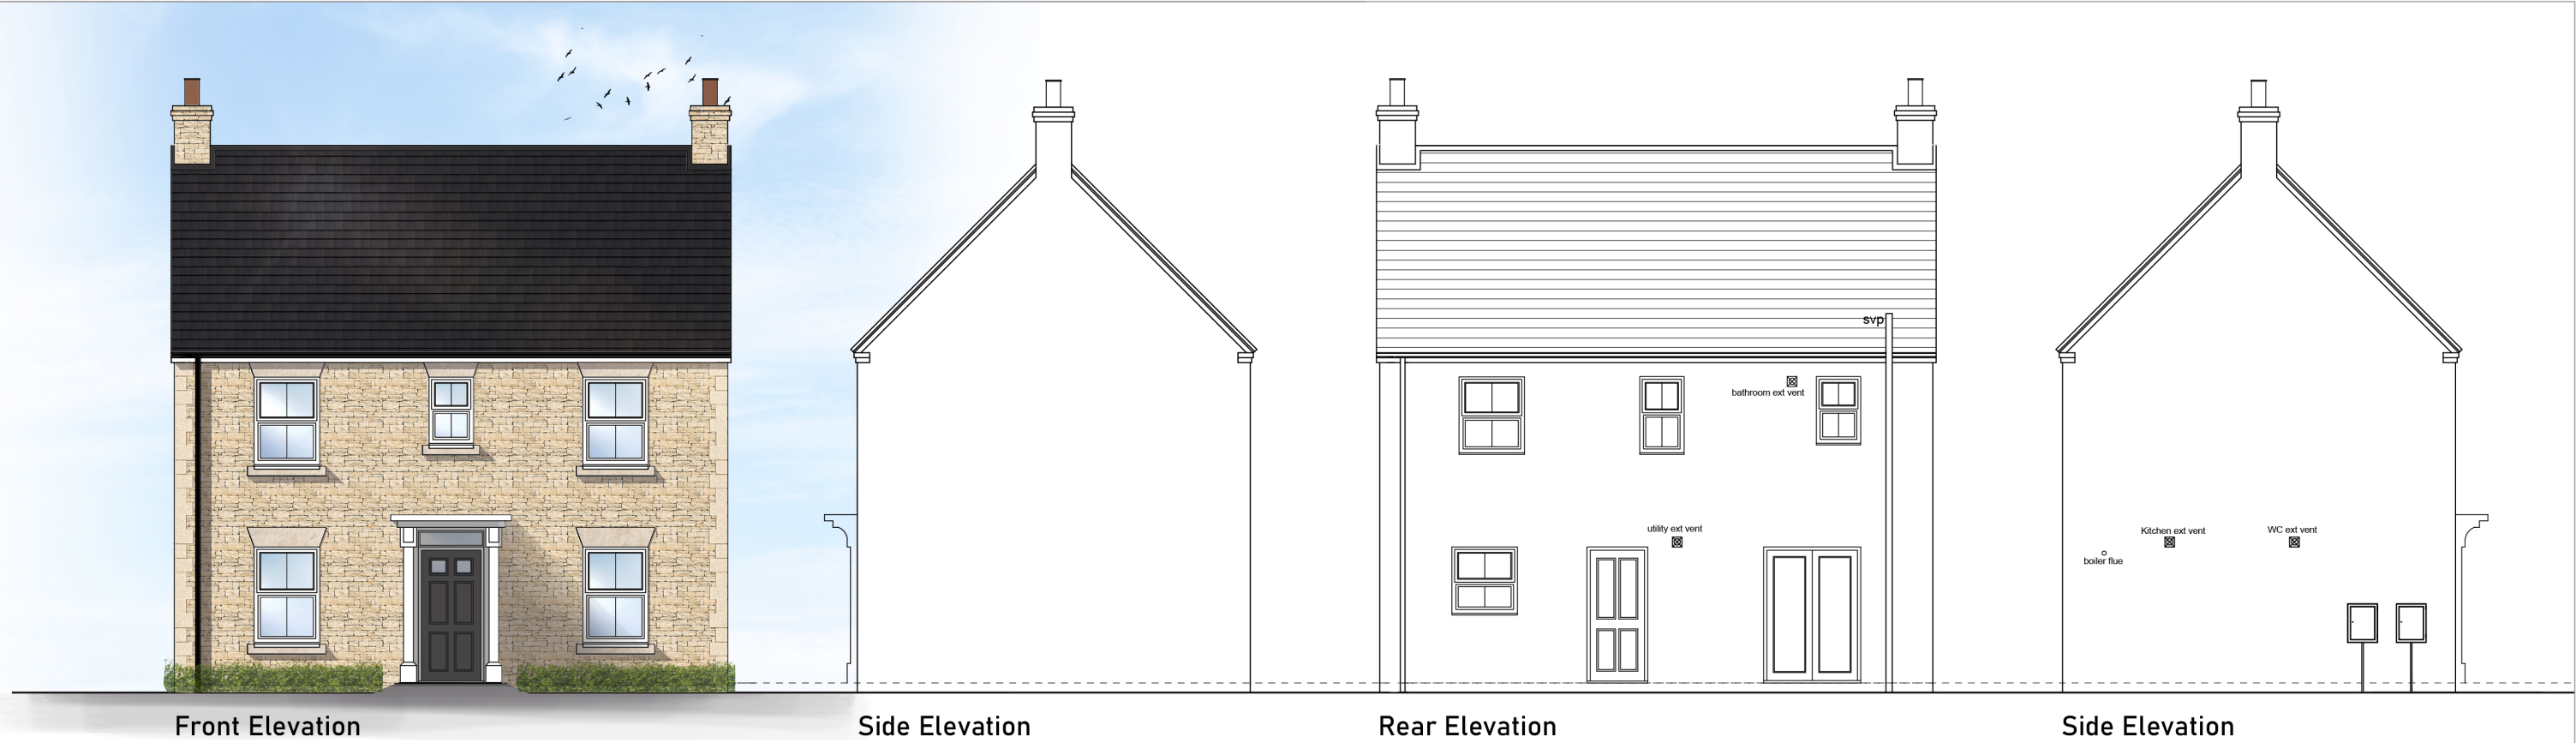

GROUND FLOOR PLAN

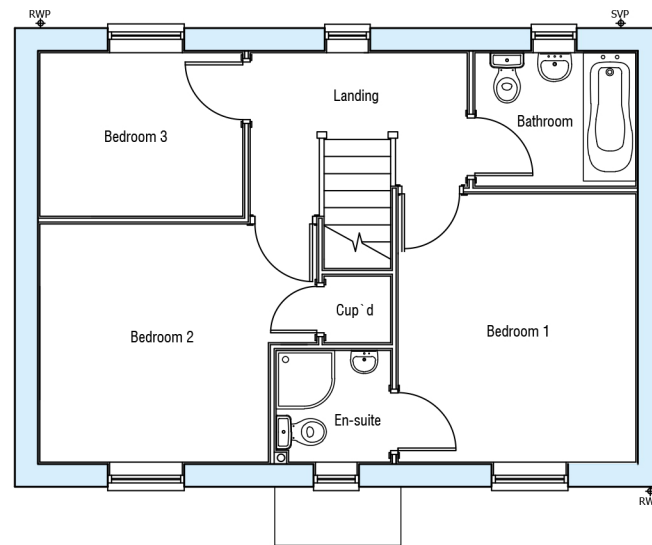

FIRST FLOOR PLAN

The Melton

Floor Plans & Elevations

The Melton 01 - Plans & Elevations 1:100 @A3

March 2024