




SIDE ELEVATION




FRONT ELEVATION




SIDE ELEVATION

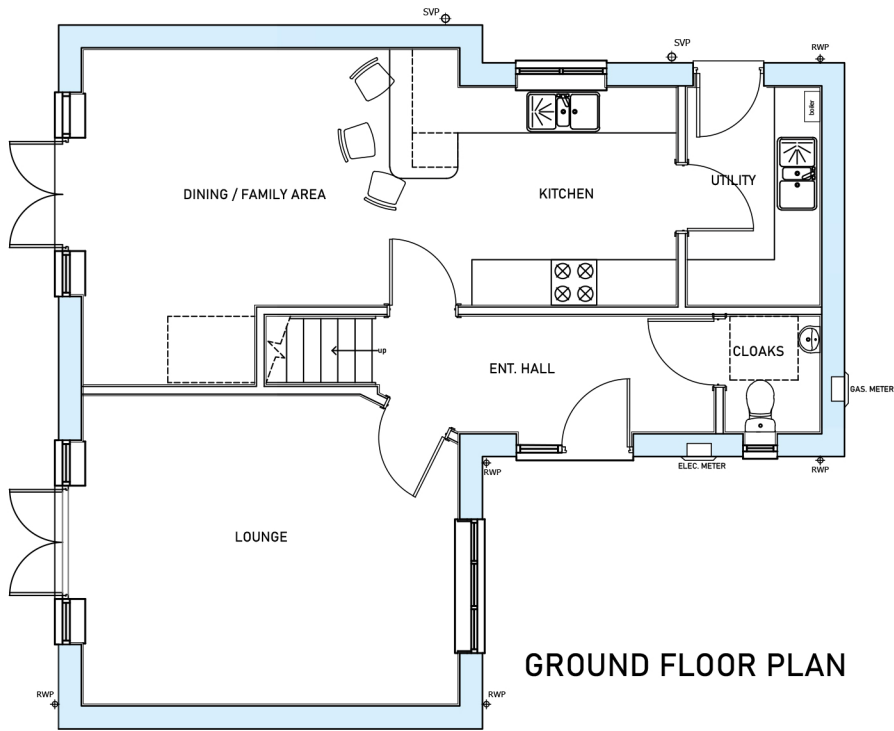

GROUND FLOOR PLAN

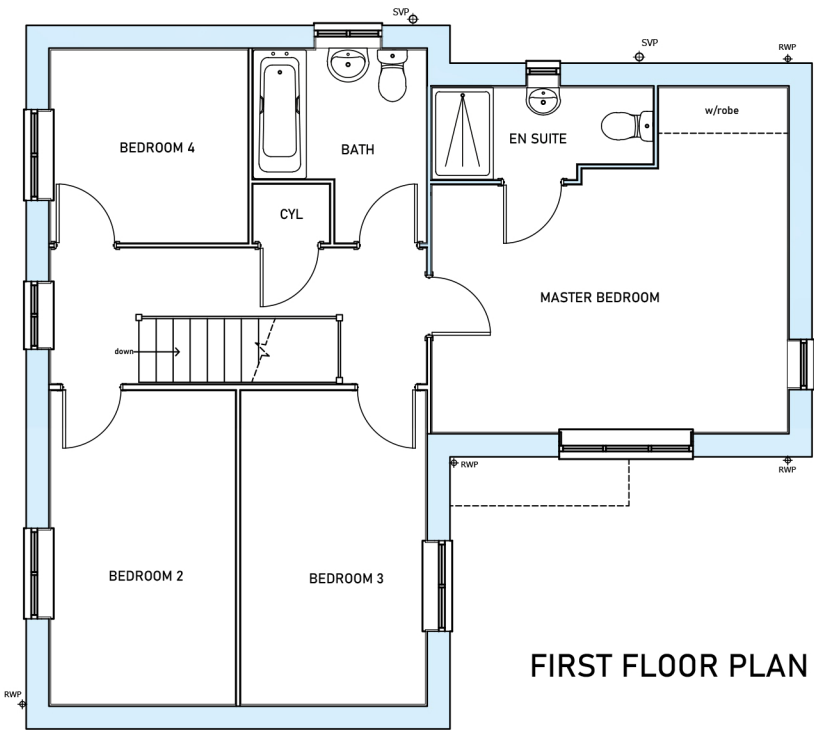

FIRST FLOOR PLAN

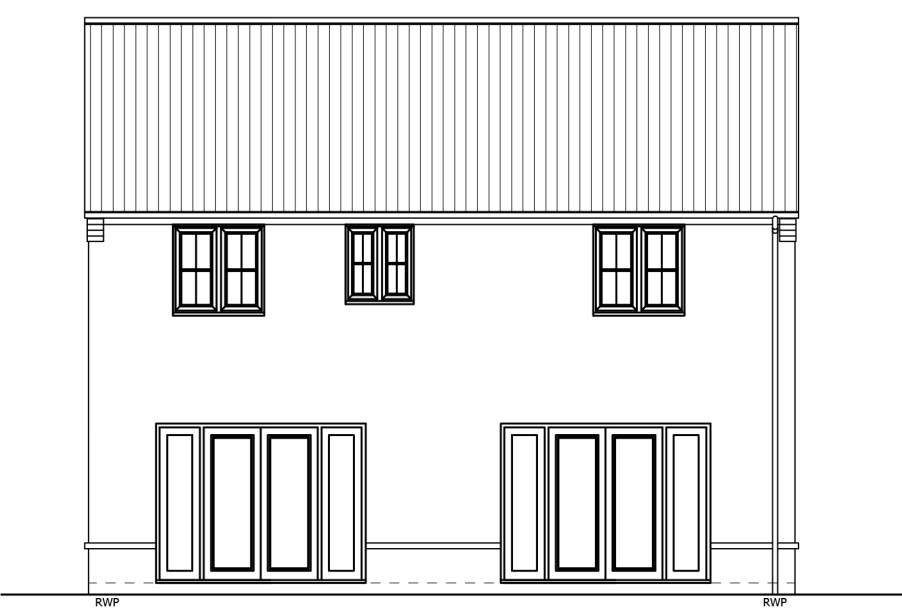

REAR ELEVATION

The Belton

Floor Plans & Elevations

The Belton 01 A - Plans & Elevations 1:100 @A3

March 2024

Rev A - Window incorporated to bedroom 1 in side elevation 19.06.24 MD