
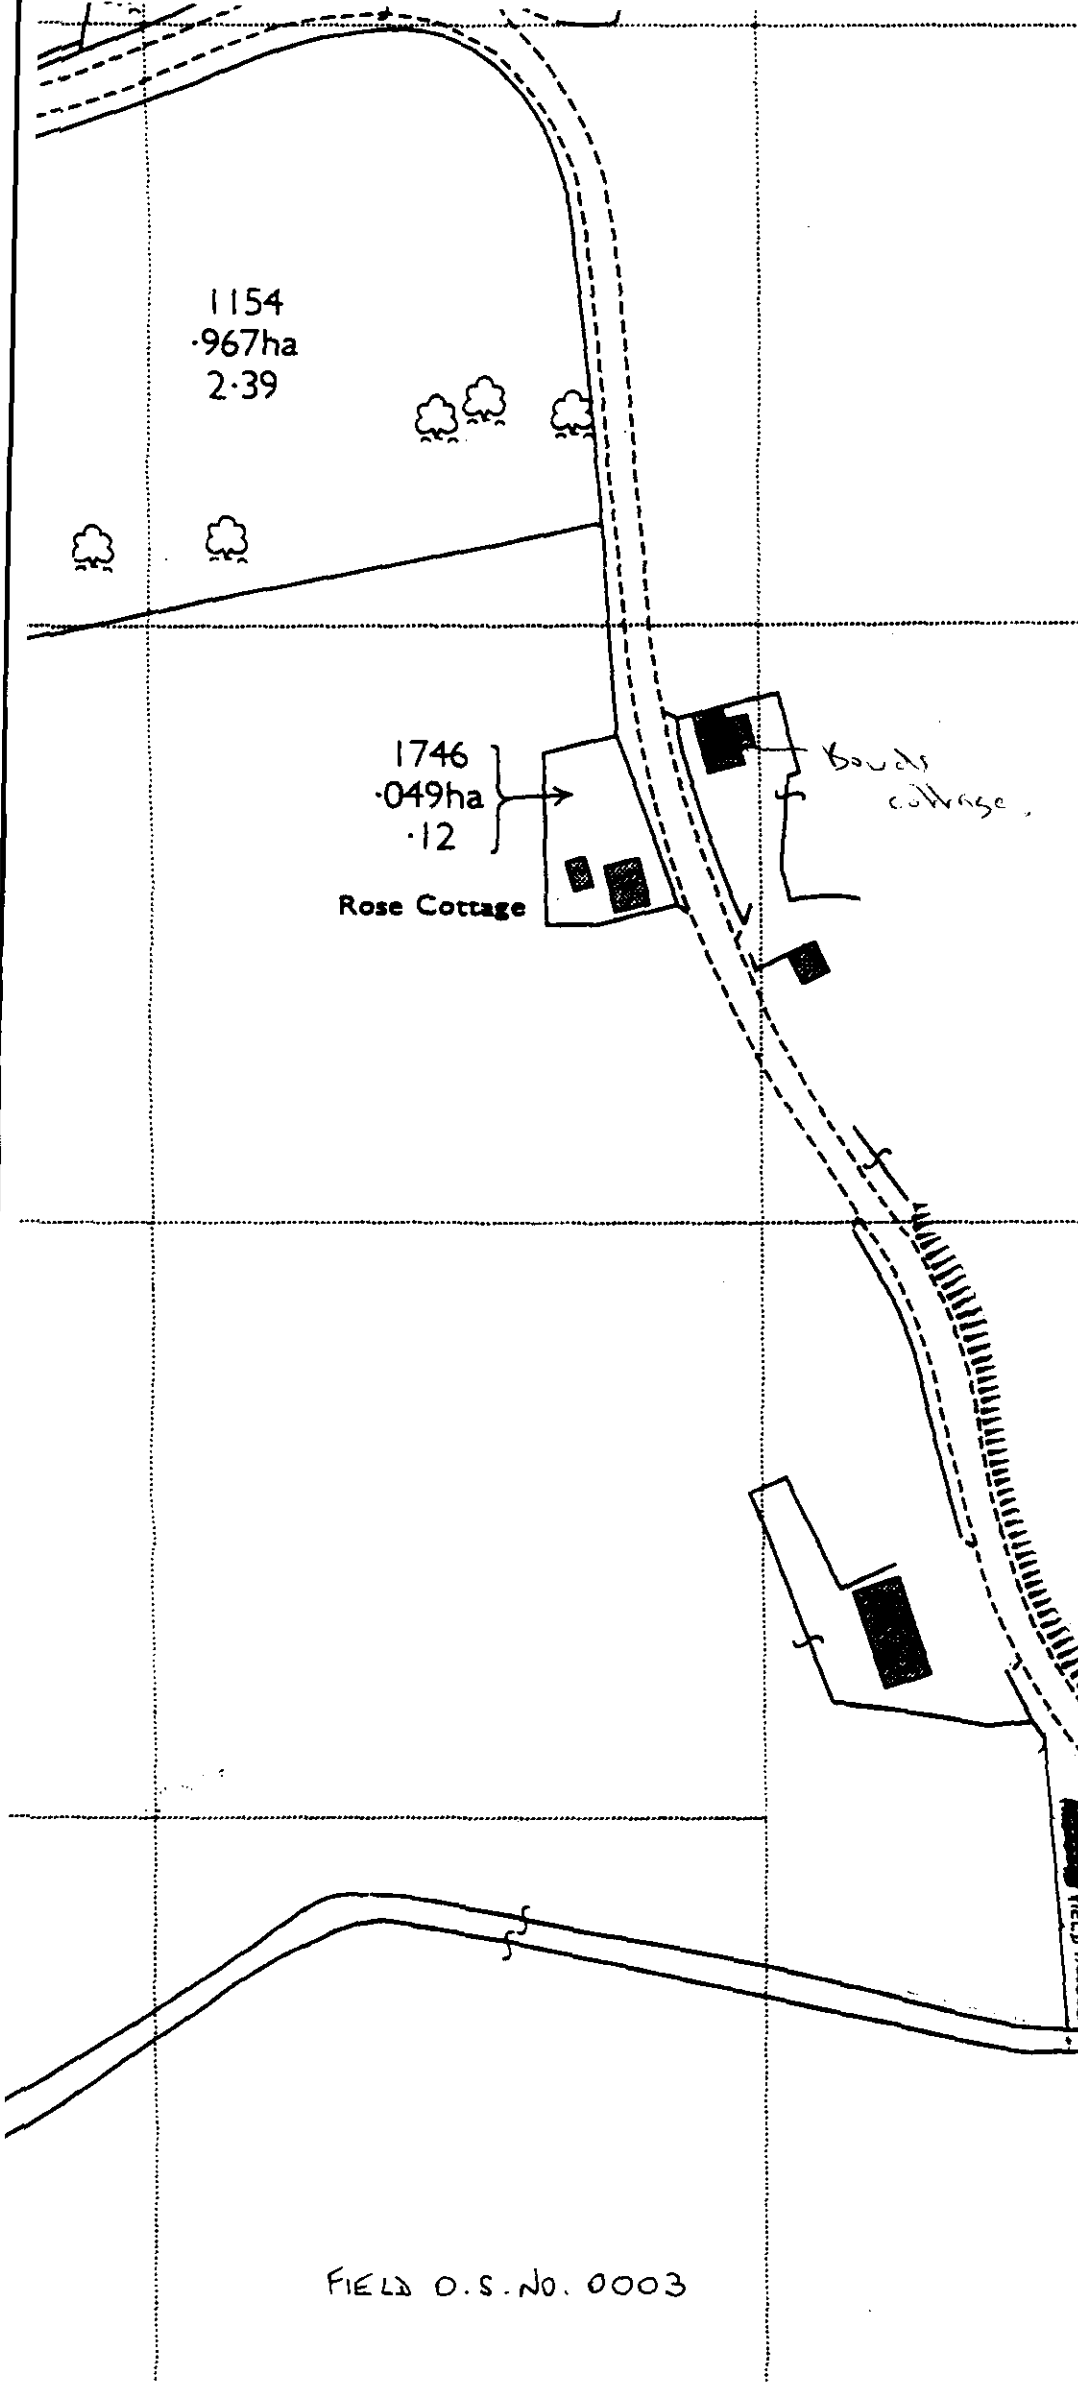


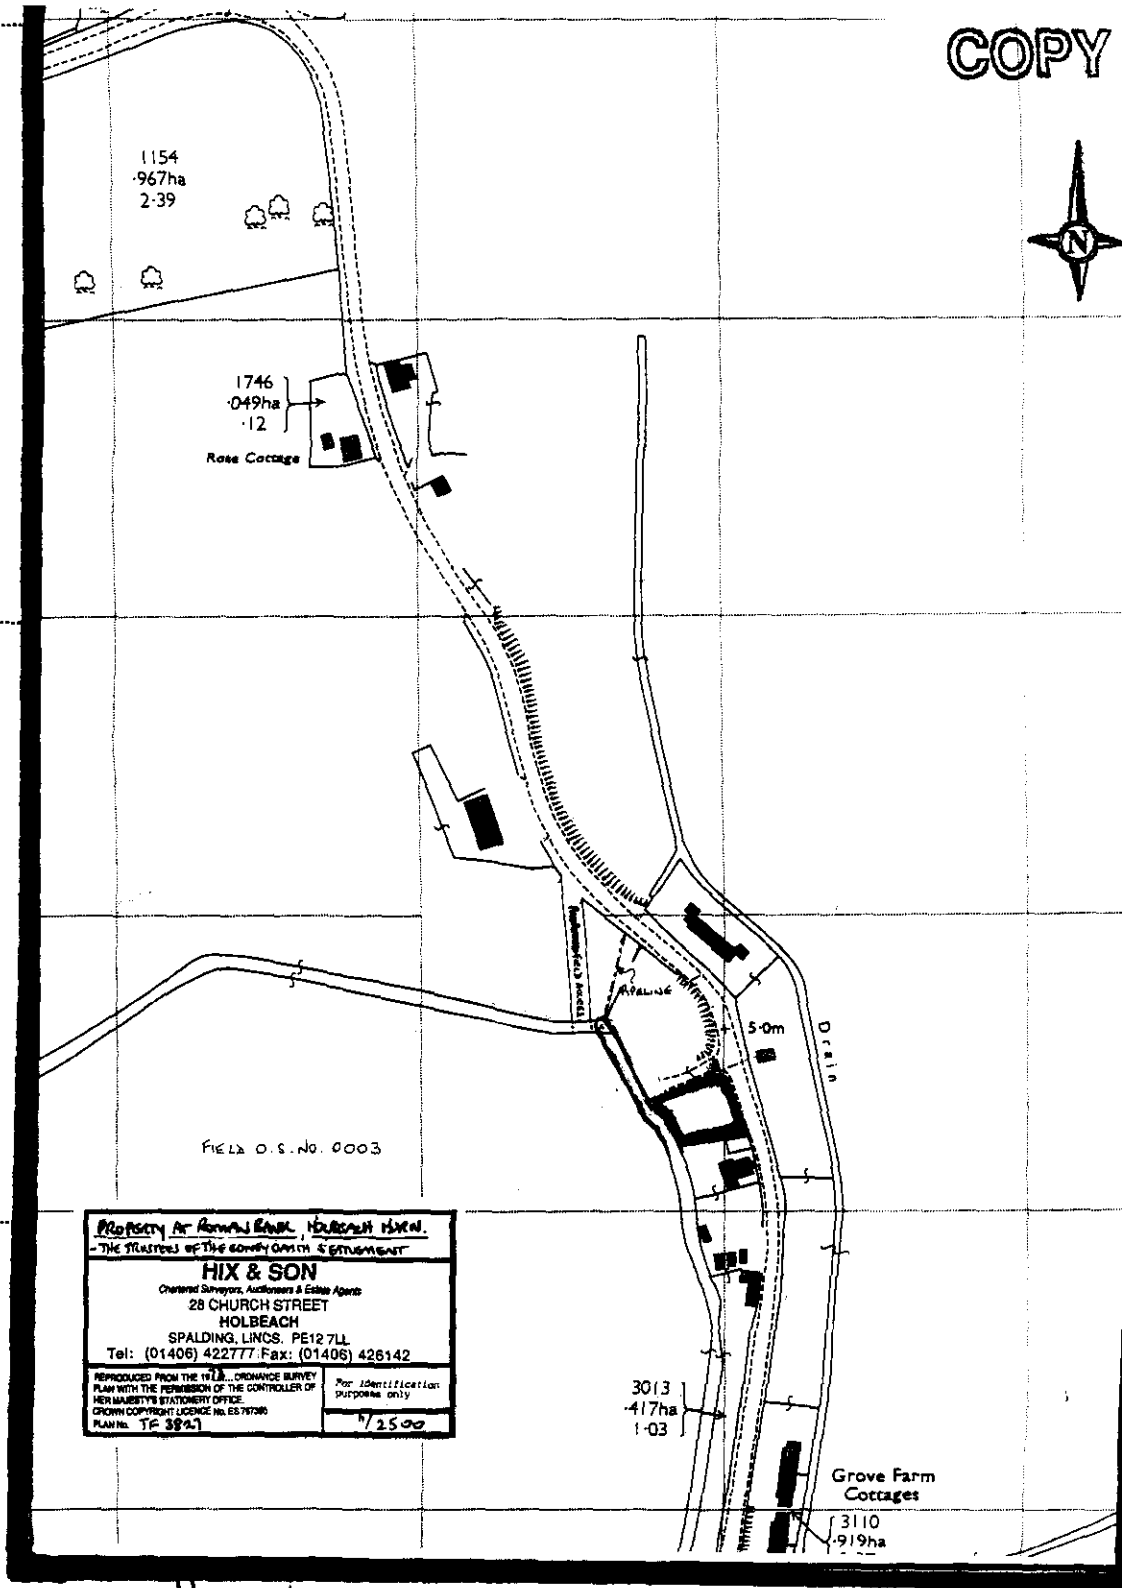

PROPERTY AT ROMAN BANK, HOLBEACH HAVEN.
- THE TRUSTEES OF THE CONYGAITH SETTLEMENT
HIX & SON
Chartered Surveyors, Auctioneers & Estate Agents
28 CHURCH STREET
HOLBEACH
SPALDING, Lincs. PE12 7LL
Tel: (01406) 422777 Fax: (01406) 426142
REPRODUCED FROM THE 1973... ORDNANCE SURVEY
PLAN WITH THE PERMISSION OF THE CONTROLLER OF
HER MAJESTY'S STATIONERY OFFICE.
CROWN COPYRIGHT LICENCE NO. ES 767380
PLAN No. TF 3821
For identification
purposes only
1/2500

THE SITE HAS THE
BENEFIT OF A VEHICULAR
AND PEDESTRIAN RIGHT
OF WAY OVER THE AREA
COLOURED YELLOW

FIELD O.S. No. 0003

PROPERTY AT ROMAN BANK, HOLBEACH HAVEN.
- THE TRUSTEES OF THE CONYGAITH SETTLEMENT
HIX & SON
Chartered Surveyors, Auctioneers & Estate Agents
28 CHURCH STREET
HOLBEACH
SPALDING, Lincs. PE12 7LL
Tel: (01406) 422777 Fax: (01406) 426142
REPRODUCED FROM THE 1973... ORDNANCE SURVEY
PLAN WITH THE PERMISSION OF THE CONTROLLER OF
HER MAJESTY'S STATIONERY OFFICE.
CROWN COPYRIGHT LICENCE NO. ES 767380
PLAN No. TF 3821
For identification
purposes only
1/2500

0895100

3013 .417ha 1.03

Grove Farm Cottages

3110 .919ha 2.77