




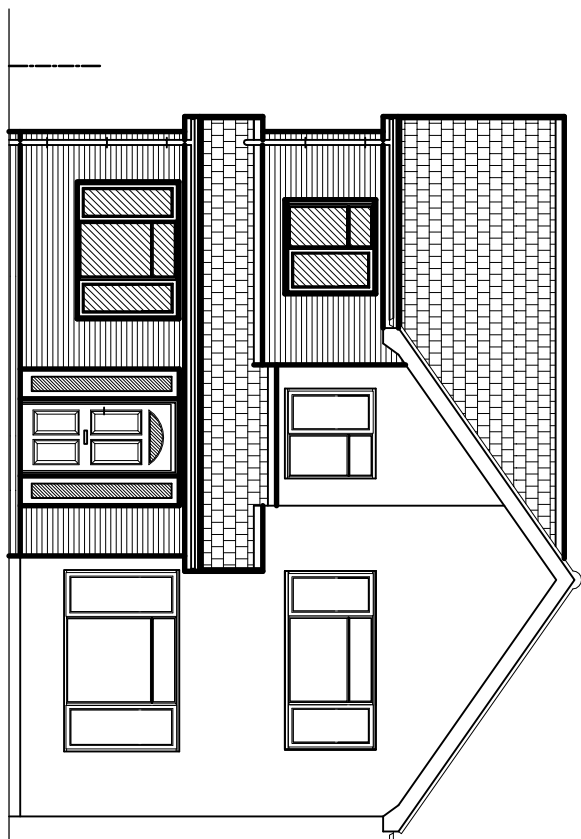


FRONT ELEVATION

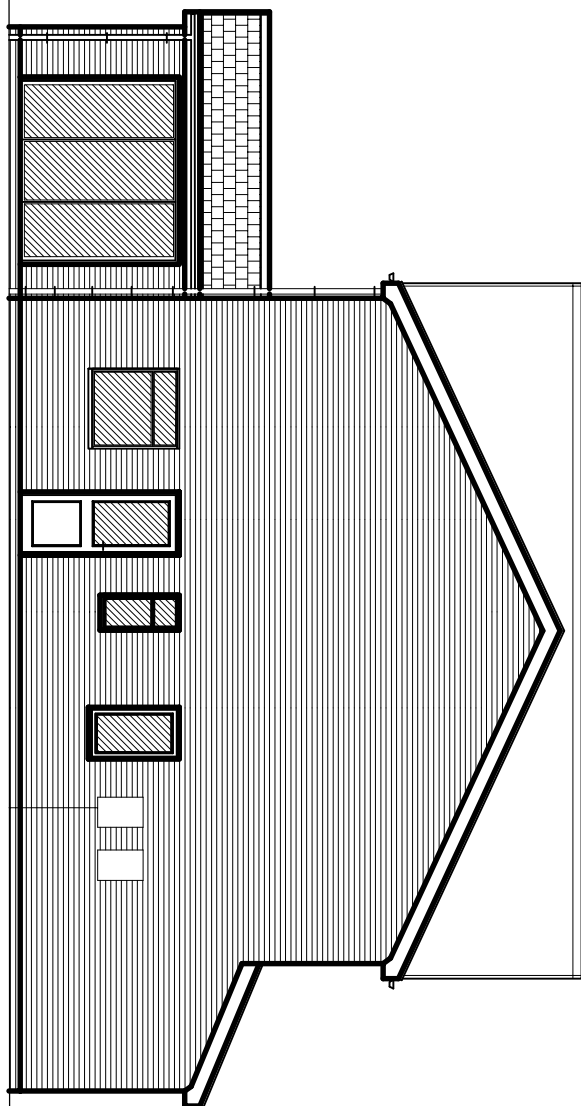


SIDE ELEVATION

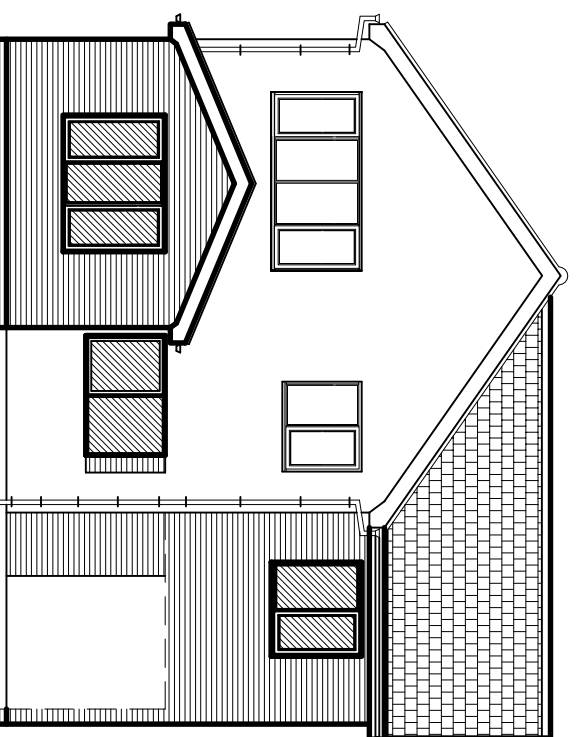



REAR ELEVATION

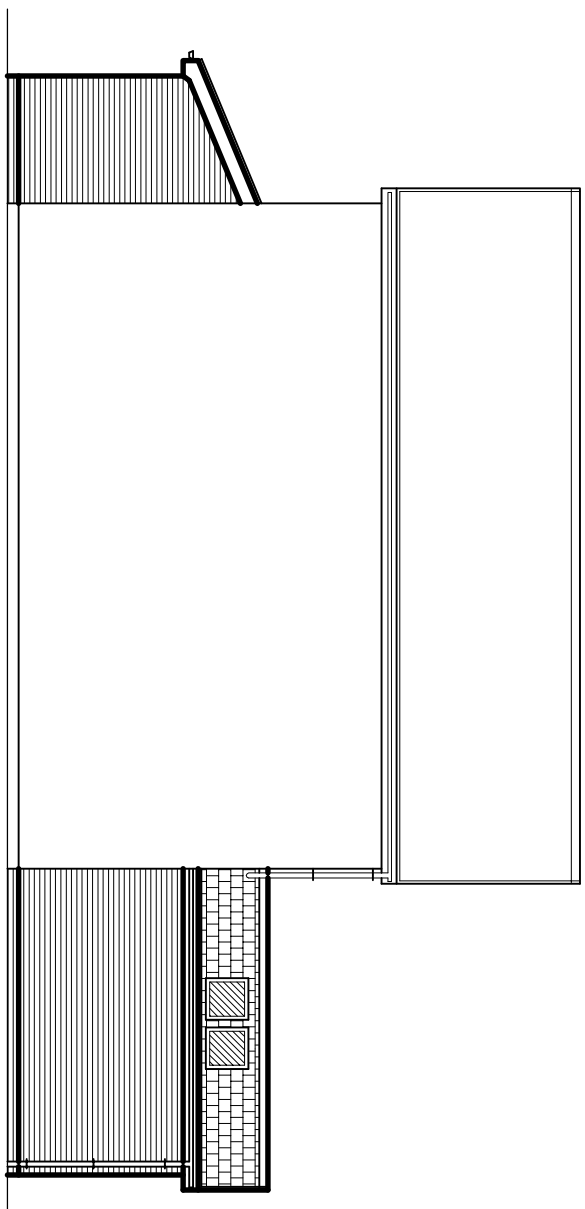


SIDE ELEVATION

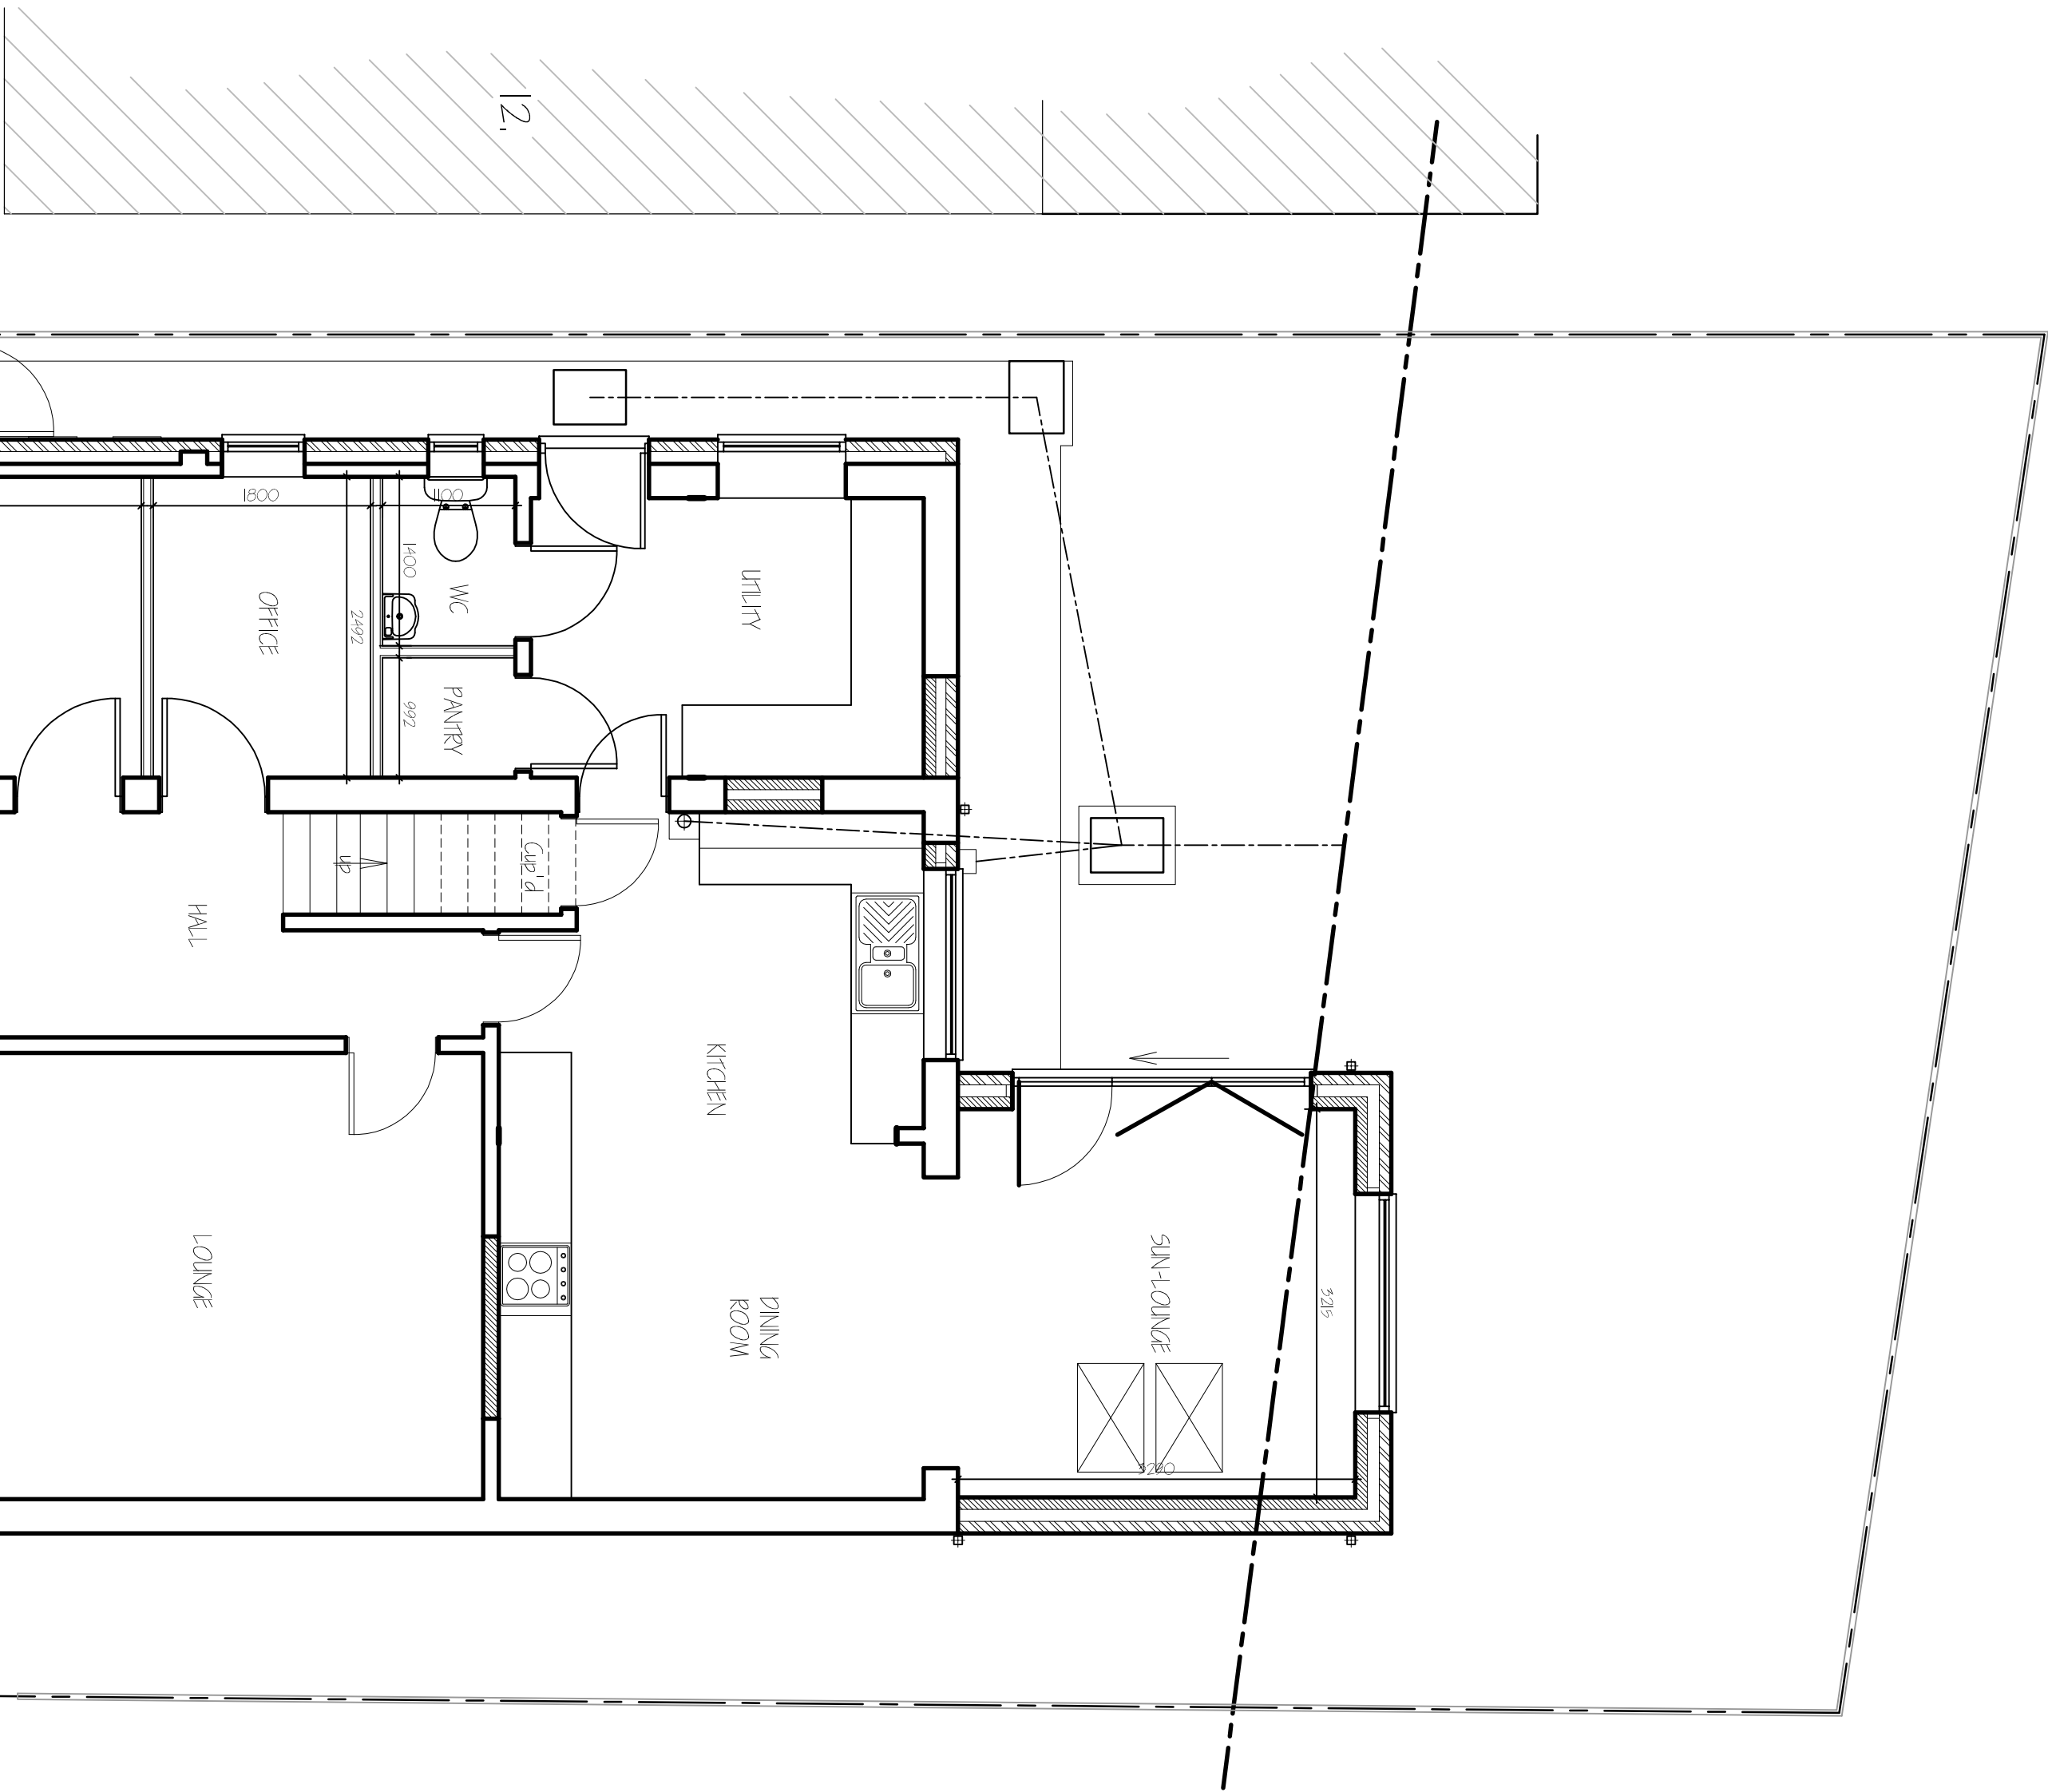

GROUND FLOOR LAYOUT PLAN.

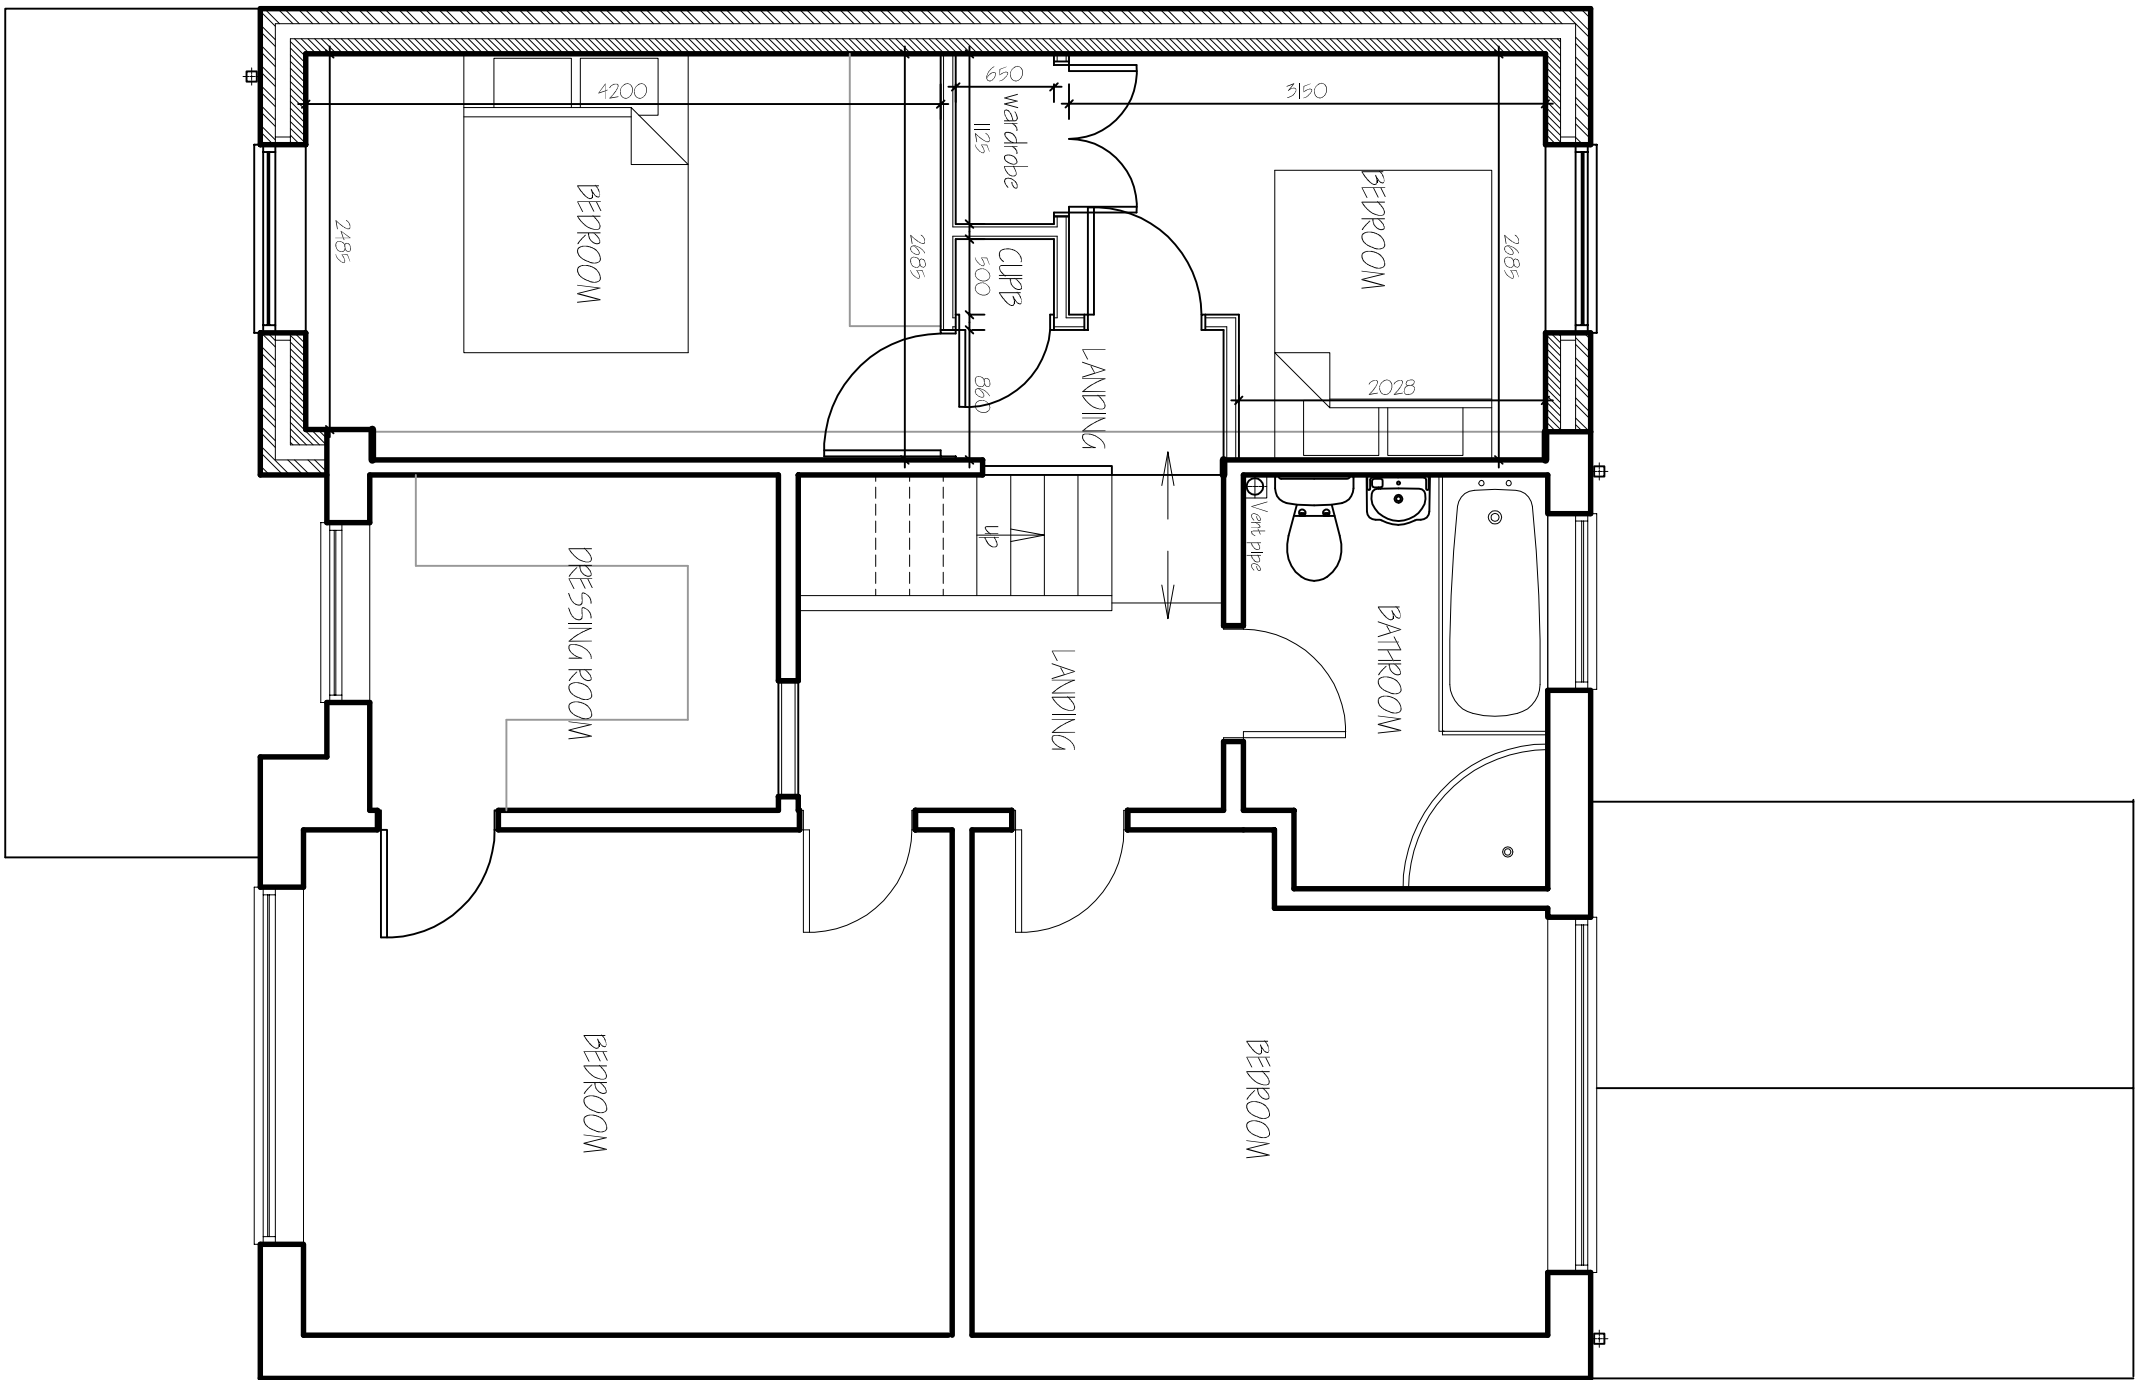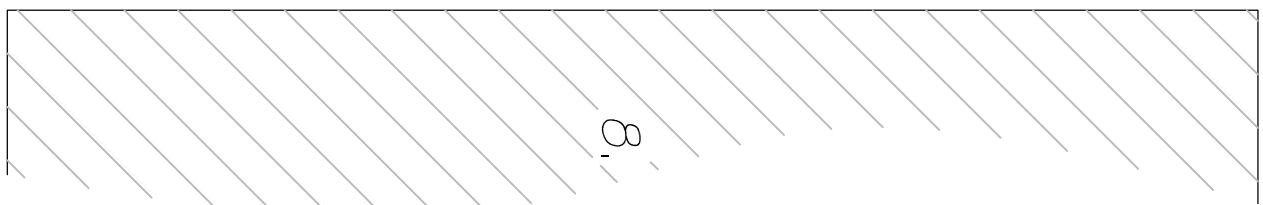

FIRST FLOOR LAYOUT PLAN.

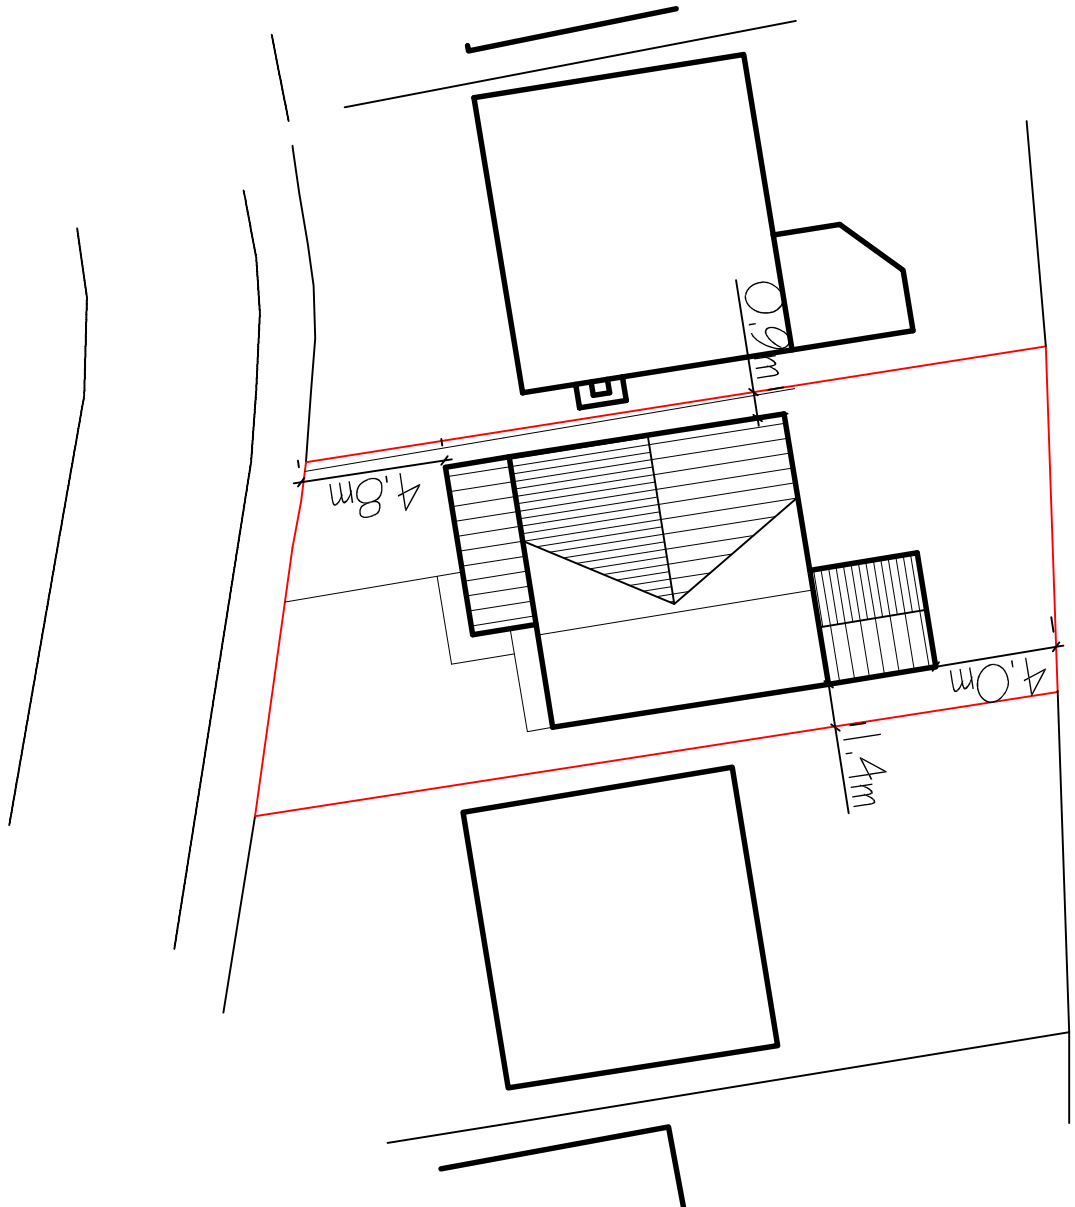

SITE LAYOUT PLAN.
1/ 250.

Project		Client		Drawn	
EXTENSIONS & ALTERATIONS.		K. HUNT & K. DAVIS		PROPOSED -	
10 GRESHAM AVENUE.				FLOOR LAYOUT PLANS.	
HOLBEACH.				SITE PLANS.	
SPALDING, Lincs. PE12 7NE.				Date	
				MARCH 2020.	
				Drawn	
				S.D.	
				Scale	
				1/50, 1/100 (Unless otherwise stated)	
				DO NOT SCALE FROM THIS DRAWING	
				This drawing is the property of G. R. Merchant Ltd. and is not to be used for any other purpose without the written consent of the firm. The firm is not responsible for any errors or omissions in this drawing and is not liable for any loss or damage caused by its use. The drawing is to be used for the purpose of obtaining planning permission only and is not to be used for any other purpose without the written consent of the firm.	
				G. R. MERCHANT LTD.	
				1. ENG AMICE FWO	
				ARCHITECTURAL, STRUCTURAL	
				AND LAND DRAINAGE	
				CONSULTANTS	
				4 Wrights News	
				12A Park Road, Holbeach,	
				Spalding, Lincs. PE12 7EE	
				Phone 01406 458744	
				Fax 01406 458744	
				E-Mail: gr.merchant@btconnect.com	