


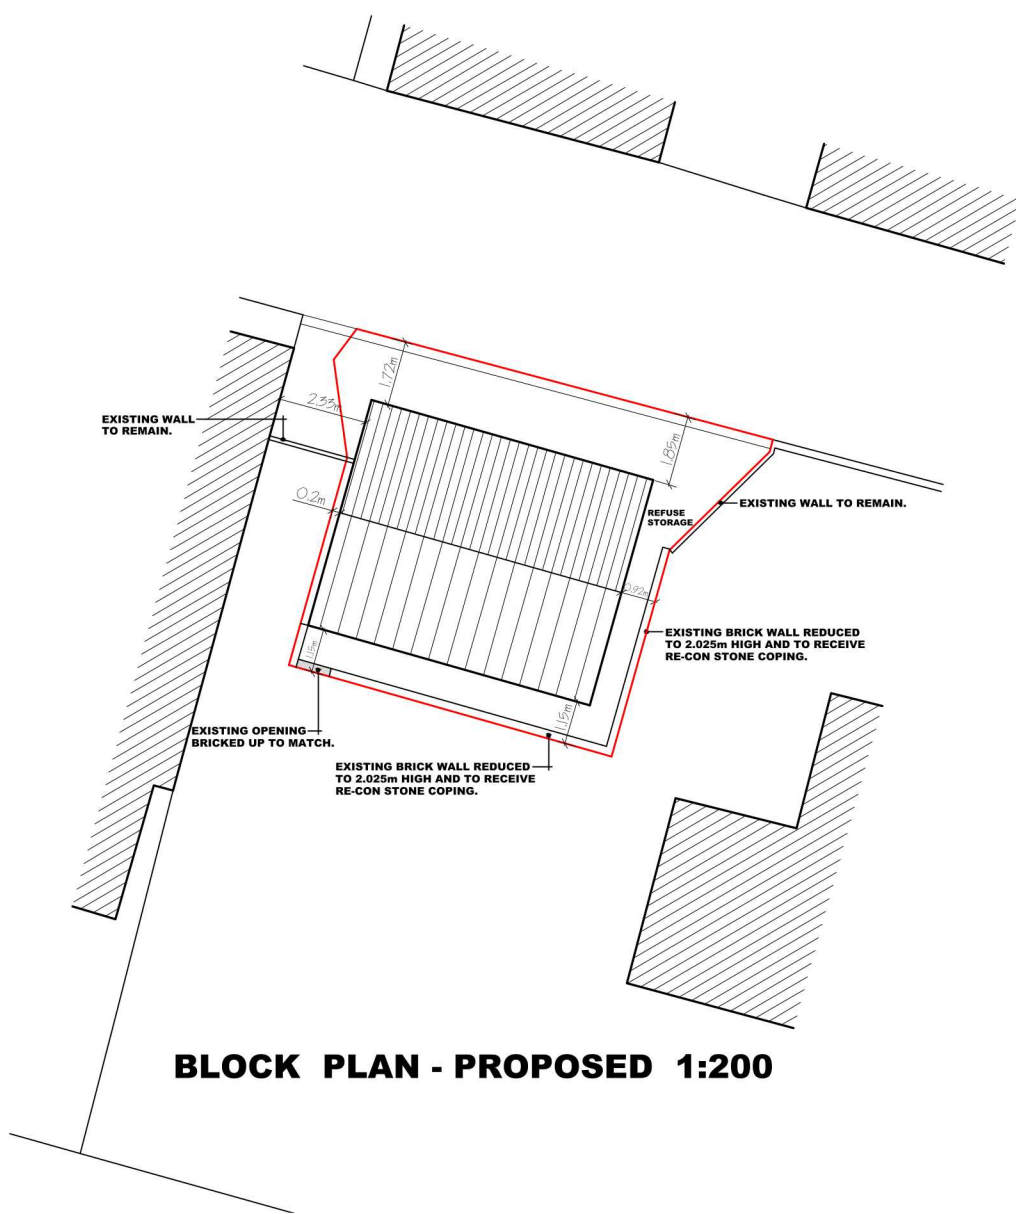

**BLOCK PLAN - PROPOSED 1:200**