


NO DIMENSIONS TO BE SCALED FROM THIS DRAWING. ALL DIMENSIONS TO BE CHECKED ON SITE. ANY DISCREPANCIES WITH THE DRAWINGS TO BE REPORTED AND CLARIFIED PRIOR TO COMMENCING WORKS ON SITE. IF IN DOUBT - ASK. THIS DRAWING IS COPYRIGHT.

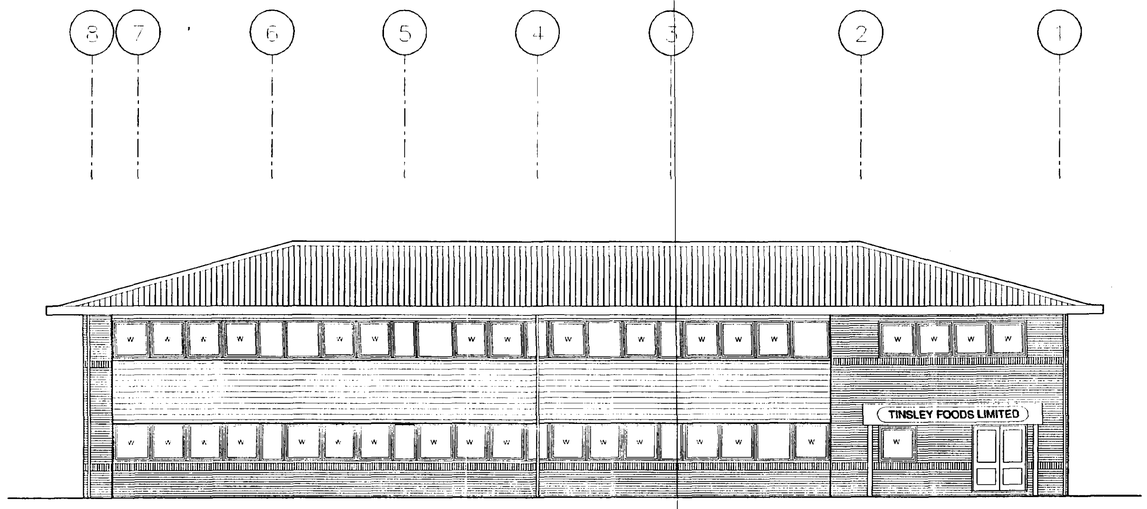


SOUTH ELEVATION

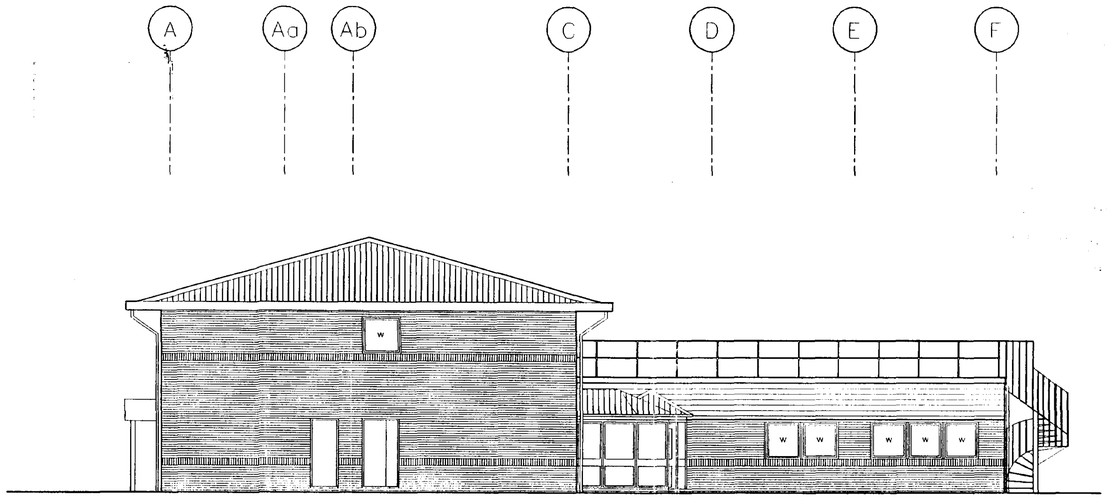

EAST ELEVATION

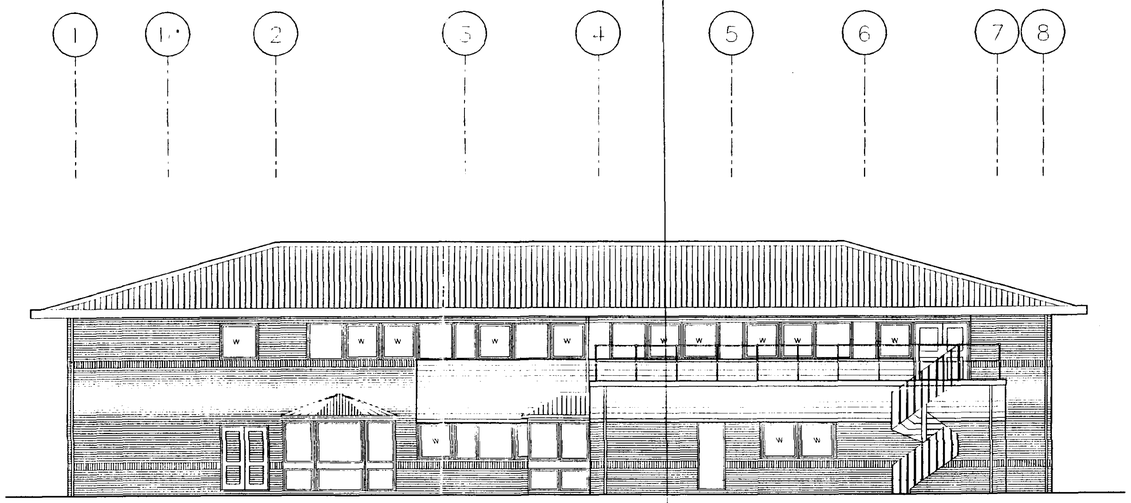

NORTH ELEVATION

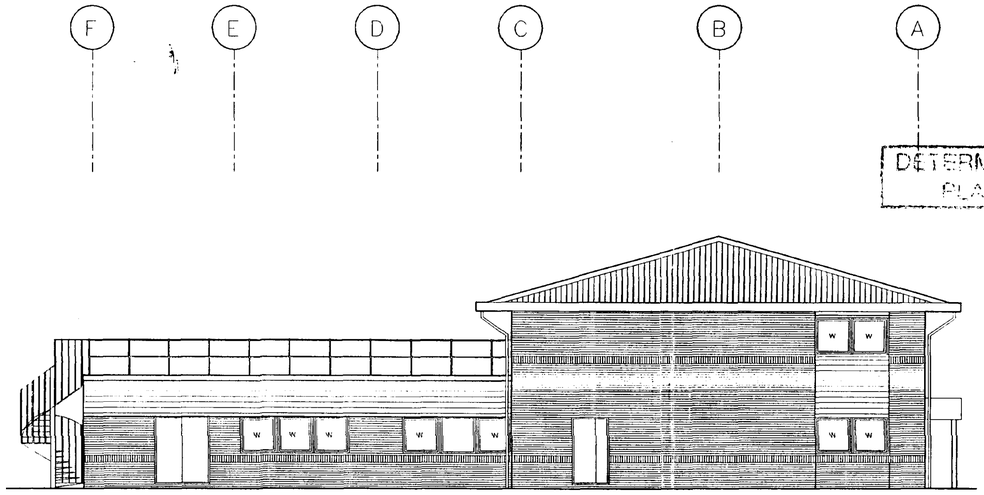

WEST ELEVATION

Rev.	Description
A	Redrawn following handing of building
Date 29.01.98	

DETERMINED PLAN

CORPORATE ARCHITECTURE Ltd

CLIENT
Tinsley Foods Limited
Design and Build
Lindum Construction
6421
Ref: 318/98

TITLE
OFFICE BUILDING
Project No 1380
ELEVATIONS

DATE 28.10.97
SCALE 1:100
DRAWING NO. 2.0
ISSUE NO. A

CORPORATE ARCHITECTURE LIMITED
CHARTERED ARCHITECTS
St Georges House, St Georges Way, Leicester LE1 1SH
Tel: 0116 255 2323 Fax: 0116 254 6278

THIS DRAWING HAS BEEN CREATED IN AutoCAD - IF IN DOUBT ASK

DO DIMENSIONS TO BE SCALED FROM THIS DRAWING. ALL DIMENSIONS TO BE CHECKED ON SITE. ANY DISCREPANCIES WITH THE DRAWINGS TO BE REPORTED AND CLARIFIED PRIOR TO COMMENCING WORKS ON SITE. IF IN DOUBT – ASK.

THIS DRAWING IS COPYRIGHT.

COMPUTER ROOM FLOOR SLAB RECESSED TO ACHIEVE 220 RAISED FLOOR.

HATCHED AREA OF SLAB TO BE RAISED UP TO LINE THROUGH WITH FINISHED FLOOR LEVELS.

FULL HEIGHT BLOCK INNER LEAF

BUYING

ACCOUNTS

JA

ST.

P1

P2

P3

QT

COMPUTER

COMPUTERS

NURSE

SE OFFICE

RECEPTION

OFFICE

RB

POST

STAFF

SMOKING

DISC

PLANT

MALE WC

FEMALE WC

LOBBY

LMR

STORE

LARGE MEETING ROOM

KITCHEN

MEETING

FLAT ROOF TERRACE

Steel Barrier to Flat Roof Perimeter

Steel Spiral Fire Escape Stair

DINING

DIRECTOR

BOARDROOM

SECRETARIES

LIFT

MALE WC

FEMALE WC

DETERMINED PLAN

KEY TO NOTES

RWP RAINWATER PIPE
VS VENT STACK
AAA AIR ARMITRAPE VENT

Rev.	Description
E	Amendments to Steelwork following Steel Design. Amendments following JRA comments.
Date 30.01.98	
Rev. D	Set out dimensions amended
Date 15.01.98	
Rev. C	Drawing Handed to suit new site location.
Date 09.01.98	
Rev. B	Grids revised. Additional setting out added. Spiral Escape stair added.
Date 15.12.97	
Rev. A	Layout completed, extra information added.
Date 11.12.97	

CORPORATE ARCHITECTURE Ltd

CLIENT
Tinsley Foods Limited
Design and Build
Lindum Construction
6421

Ref: 318/98


TITLE
OFFICE BUILDING
Project No 1380

GENERAL LAYOUT PLANS

DATE 28.10.97
SCALE 1:100
DRAWING NO. 101
ISSUE NO. B

CORPORATE ARCHITECTURE LIMITED
CHARTERED ARCHITECTS
St Georges House, St Georges Way, Leicester LE1 1SH
Tel: 0116 255 2323 Fax: 0116 254 6278

THIS DRAWING HAS BEEN CREATED IN ACCORDANCE WITH ... IF IN DOUBT ASK.

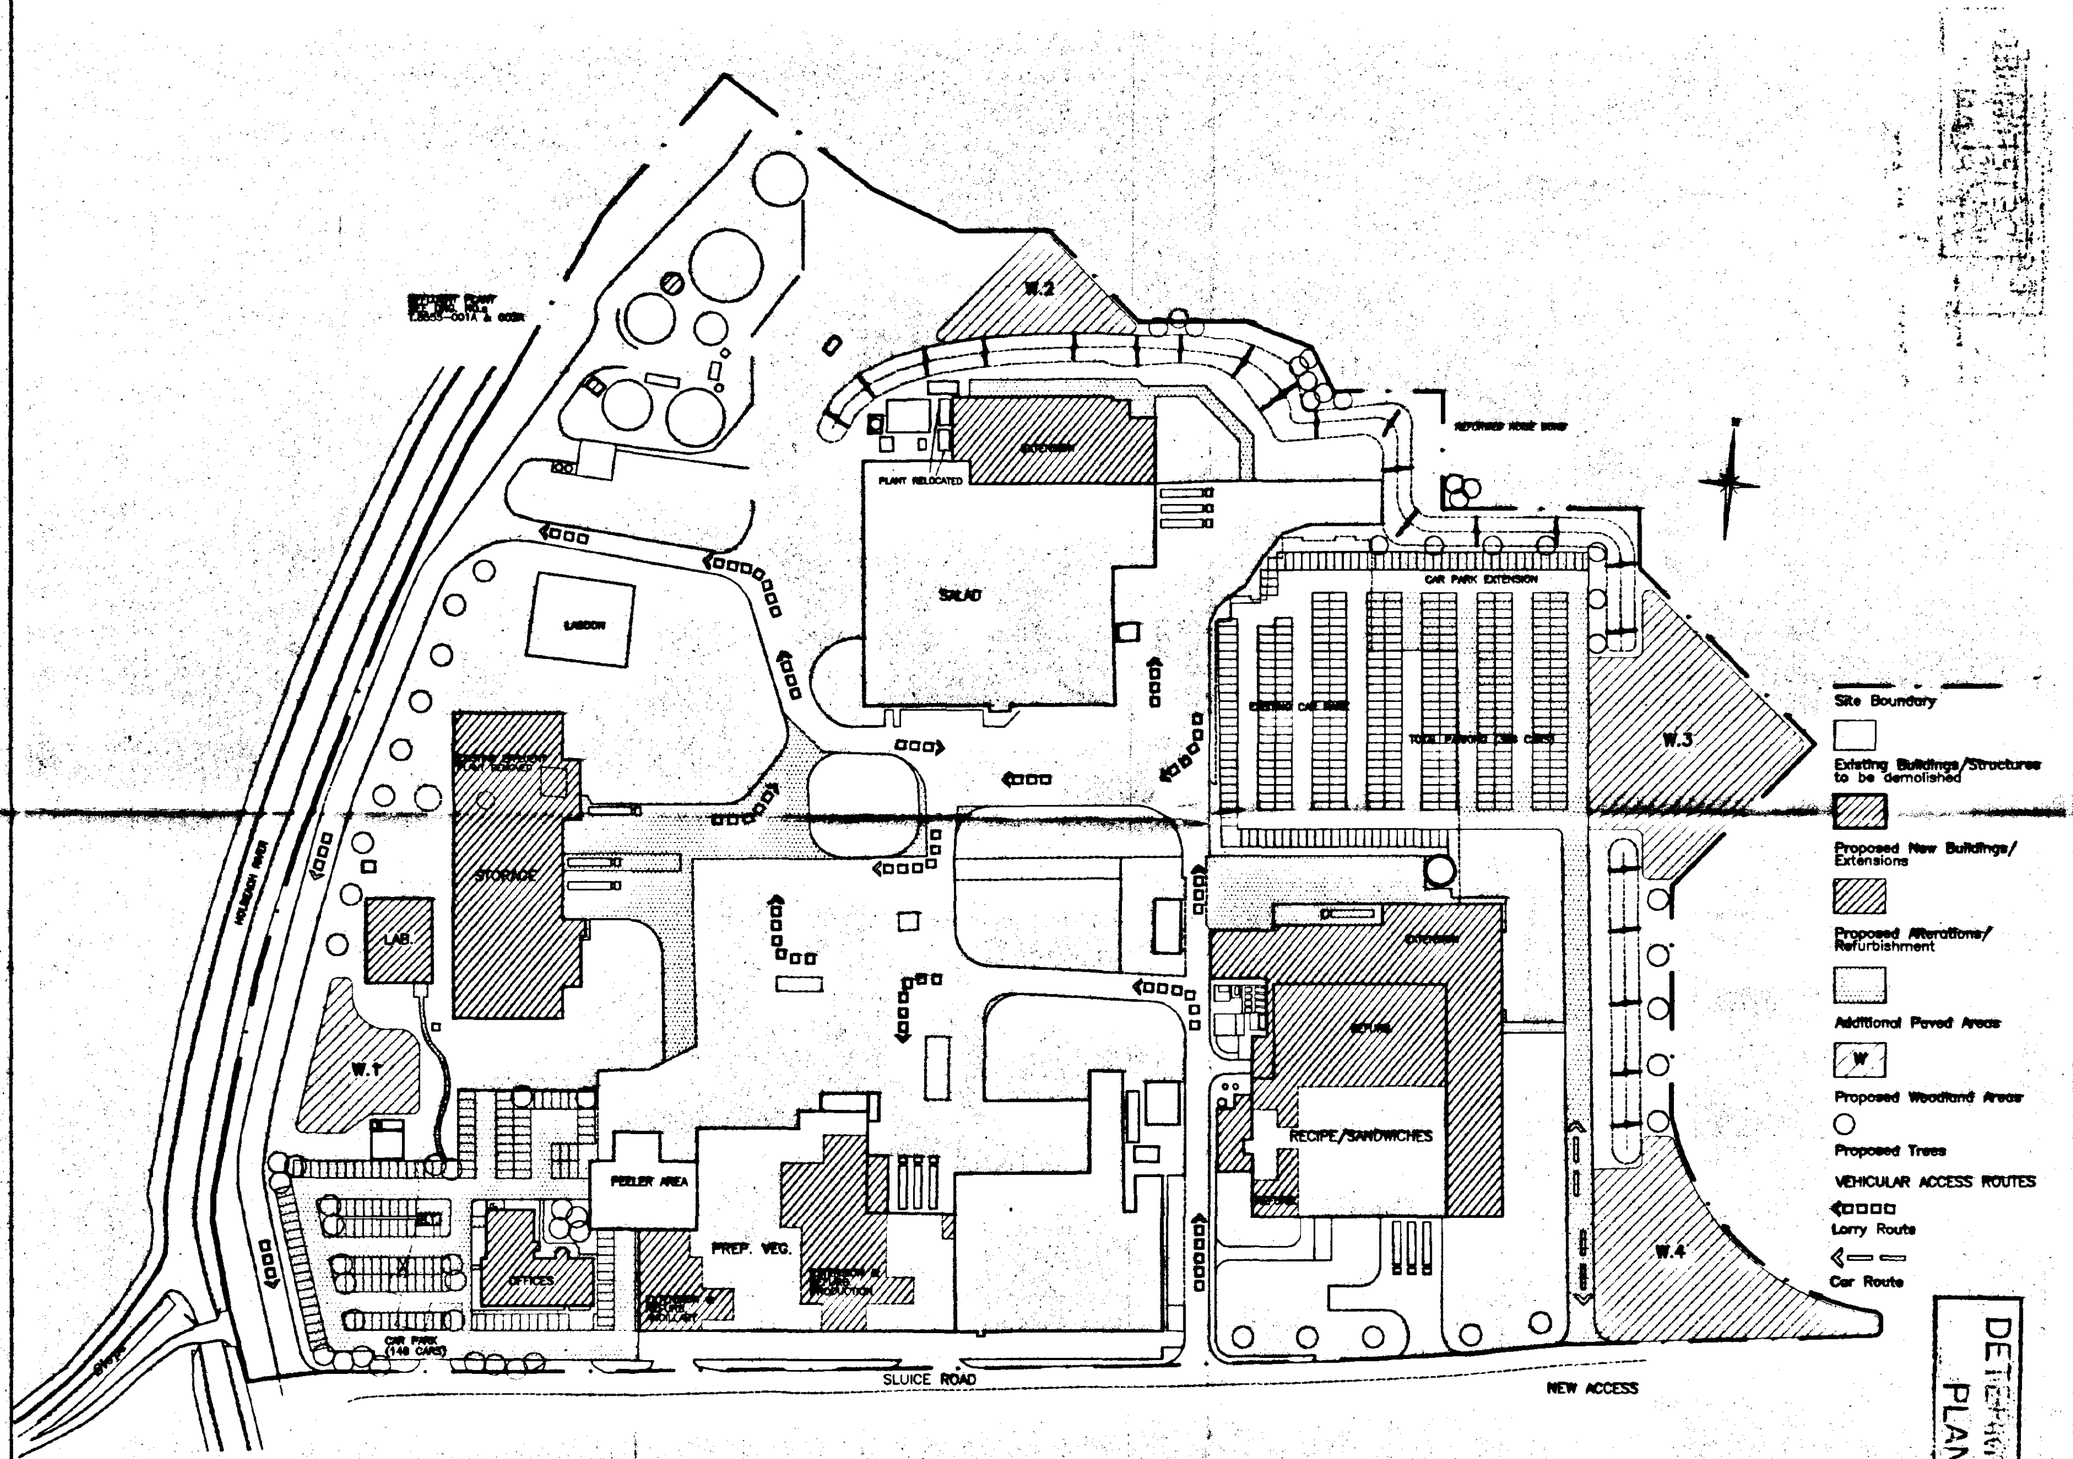

ALL DIMENSIONS AND SETTING OUT ARE TO BE VERIFIED ON SITE AND ALL DISCREPANCIES REFERRED TO THE ARCHITECT BEFORE WORK COMMENCES

REV.E 11.03.98: LABORATORY ADDED, W.1 WOODLAND AMENDED, PEELER AREA AMENDED & OFFICE CAR PARK REDUCED TO 148 CARS.

REV.D 08.01.98: SALAD FACTORY EXTENSION & PAVING AMENDED, RECIPE/SANDWICH EXTENSION, SERVICE COMPOUND & PAVING AMENDED, ROAD LAYOUT BETWEEN SALAD & STORAGE AMENDED, OFFICE BLOCK & CAR PARK REVISED, BUND & WOODLANDS REVISED & LANDSCAPING ADDED.

REV.C 18.06.97: PLANT ROOMS TO RECIPE/SANDWICH FACTORY ADDED. SALAD FACTORY AMENDED AND LABORATORY TAKEN OUT.

REV.B 28.04.97: EFFLUENT & CAR PARK AREA AMENDED

REV.A 24.04.97: RECIPE/SANDWICH FACTORY AMENDED

Tinsley Foods client

OVERALL DEVELOPMENT PLAN job

HOLBEACH ST.MARKS site

SITE PLAN drawing

1:1250 scale

APRIL 1997 date


5291T/19E number

copyright reserved

JOHN ROBERTS ARCHITECTS LIMITED
ARCHITECTS DESIGN AND PLANNING CONSULTANTS

SOUTH HOLLAND DC
20 MAR 1998
Ref 0318/98
DETERMINED PLAN

ALL DIMENSIONS AND SETTING OUT ARE TO BE VERIFIED ON SITE AND ALL DISCREPANCIES REFERRED TO THE ARCHITECT BEFORE WORK COMMENCES

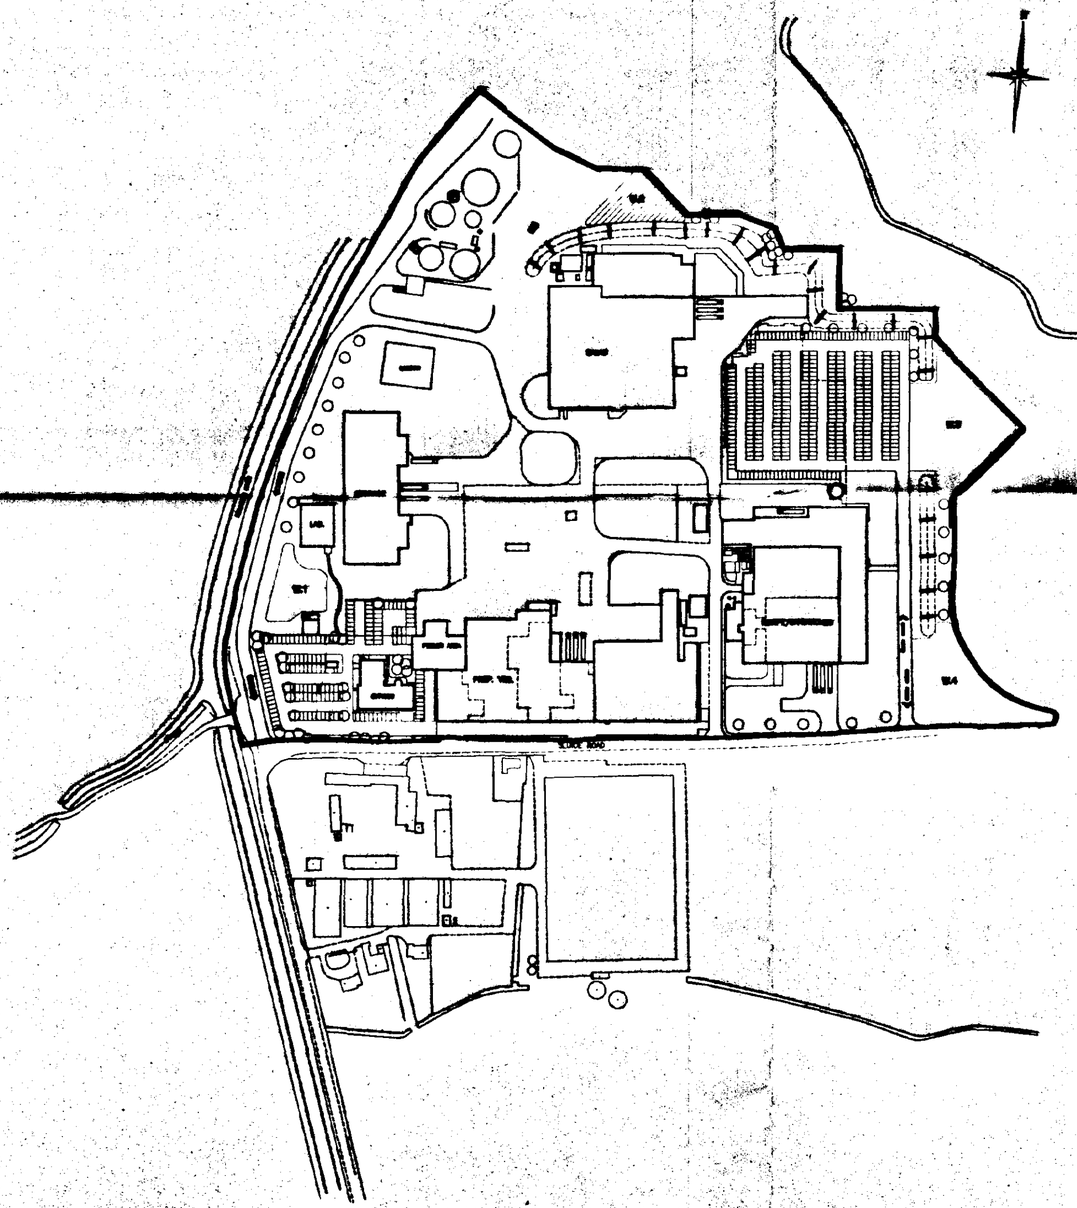

SOUTH HOLLAND DISTRICT COUNCIL
HOUSING & PLANNING
27 MAR 1998
Ref: 318/98

DETERMINED PLAN


Timsley Foods client

OVERALL DEVELOPMENT PLAN	job
HOLBEACH ST.MARKS	site
SITE PLAN	drawing
1:2500	scale
MARCH 1998	date
5291T/26	number

copyright reserved


JOHN ROBERTS ARCHITECTS LIMITED
ARCHITECTS DESIGN AND PLANNING CONSULTANTS
1 James Street Lincoln LN5 7QB Tel (01522) 535044 Fax 512555

ALL DIMENSIONS AND SETTING OUT ARE TO BE VERIFIED ON SITE AND ALL DISCREPANCIES REFERRED TO THE ARCHITECT BEFORE WORK COMMENCES

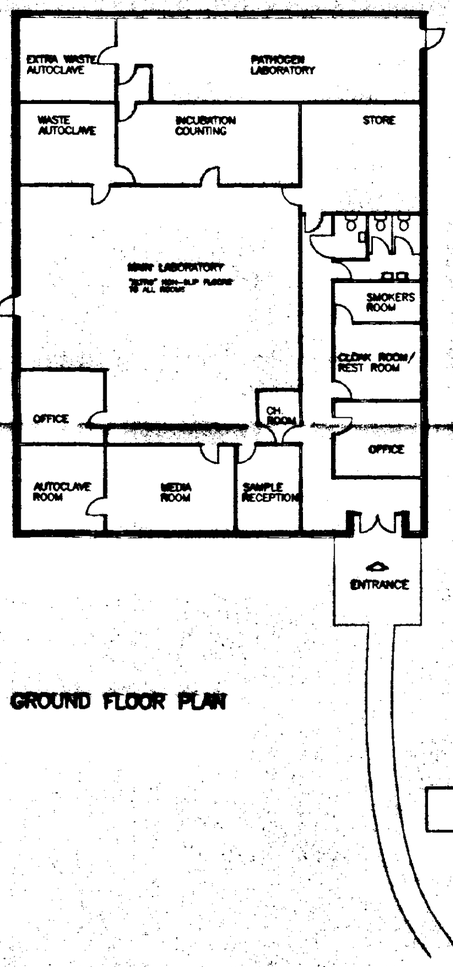


GROUND FLOOR PLAN


STORAGE BUILDING

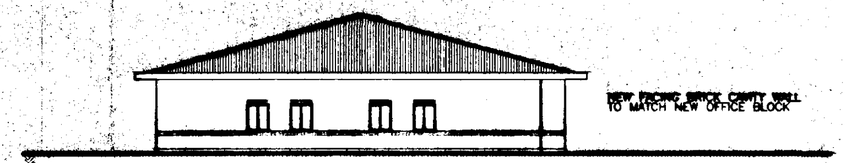


NORTH ELEVATION

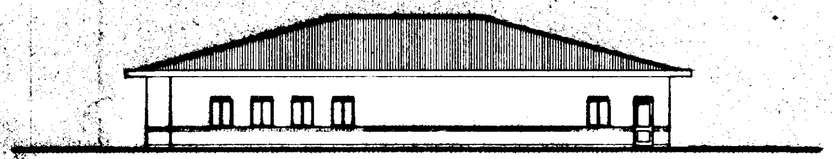

EAST ELEVATION

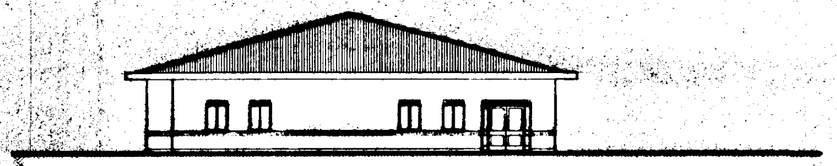

SOUTH ELEVATION

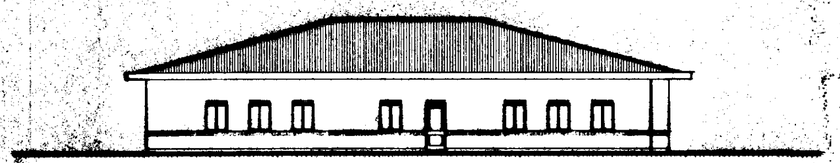

WEST ELEVATION

DETERMINED PLAN

S
HOU
20 MAR 1998
Ref: 0318/98

REV.B 11/03/98: LABORATORY AMENDED & OFFICE BLOCK REMOVED

REV.A 24/03/97: ELEVATIONS AMENDED & NOTES ADDED.

Tinsley Foods
client

LABORATORY ACCOMMODATION — job

HOLBEACH ST.MARKS — site

PLAN & ELEVATIONS — drawing

1:200 — scale

MARCH 1997 — date

5315T/15B — number

copyright reserved

JOHN ROBERTS ARCHITECTS LIMITED
ARCHITECTS DESIGN AND PLANNING CONSULTANTS
1 Jermyn Street London SW1Y 4UH Tel (01922) 000000 Fax 000000